
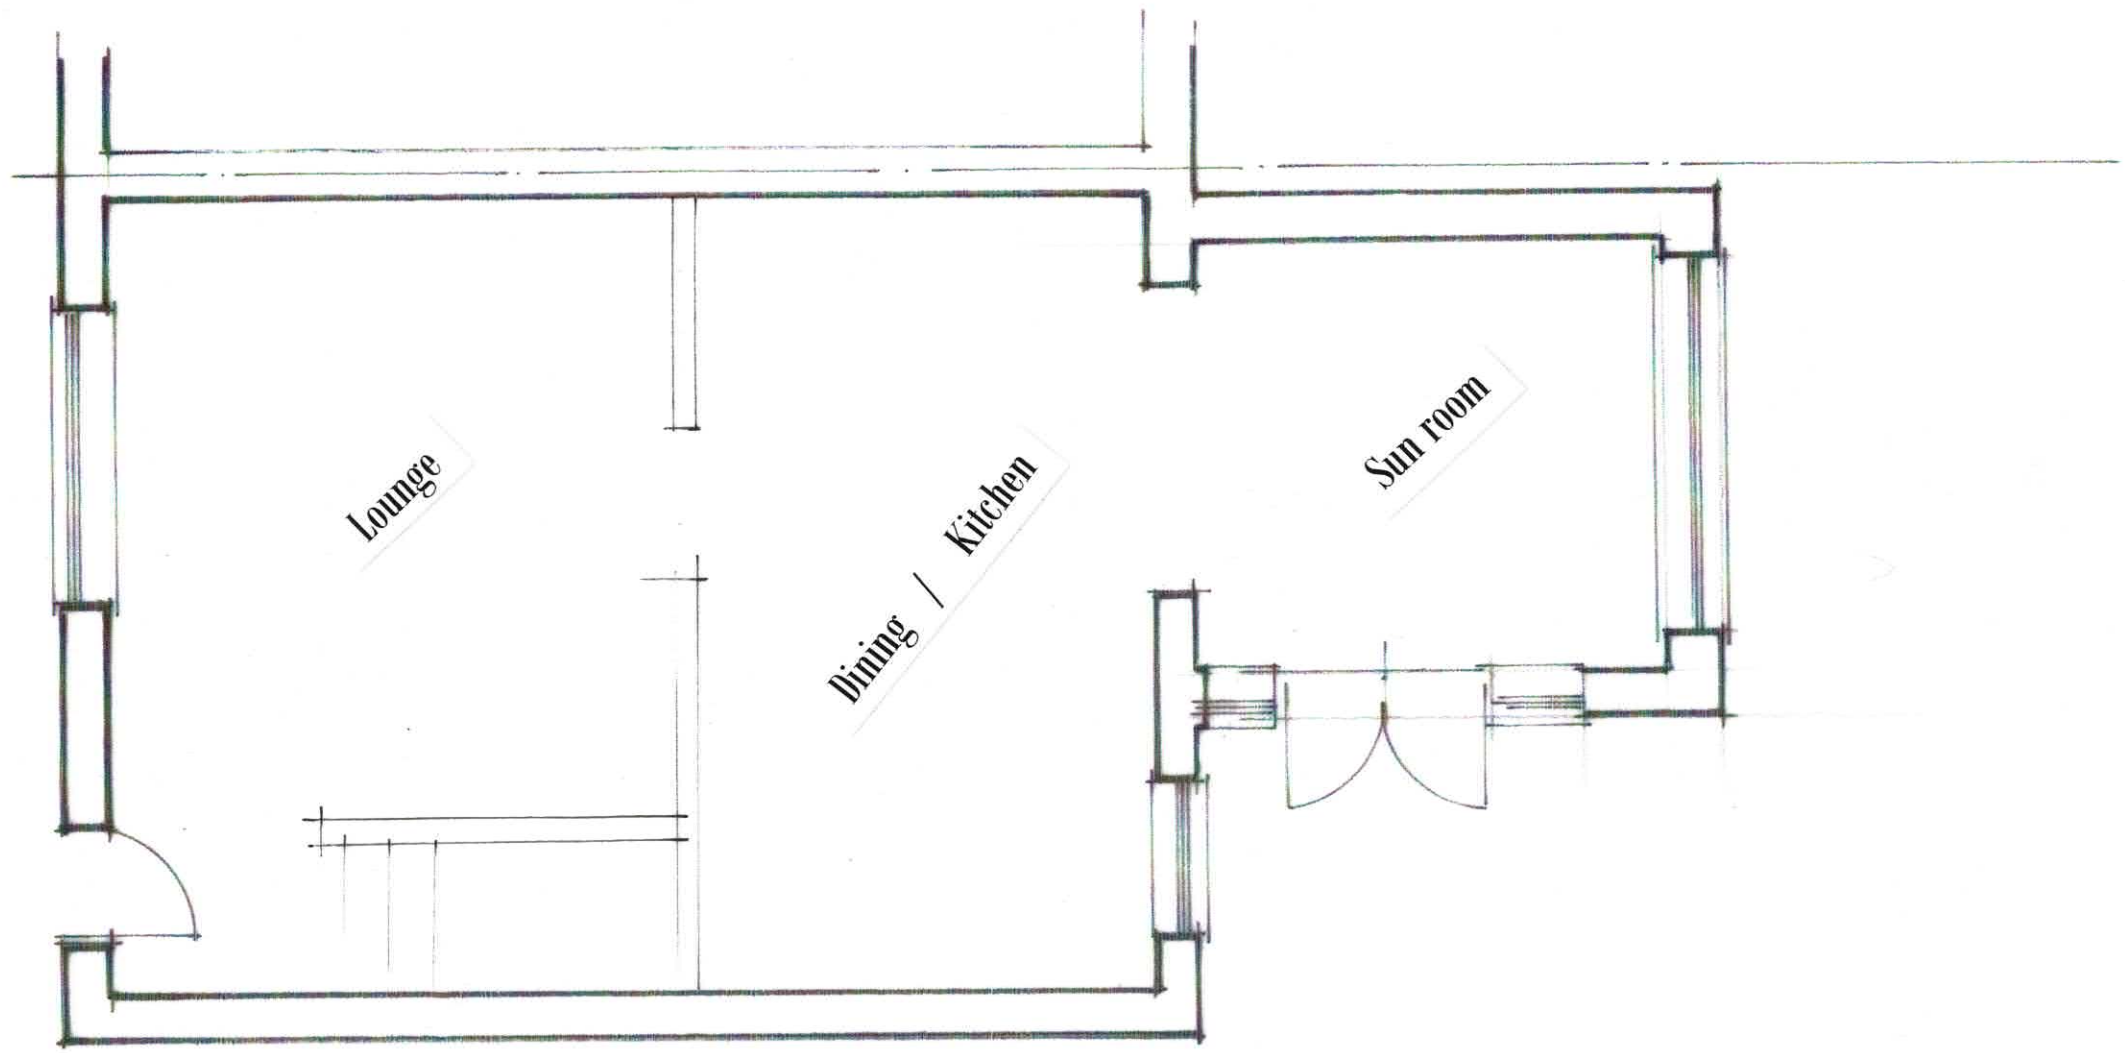


Existing Ground Floor Layout

1 : 50 @ A3

GM/ 01

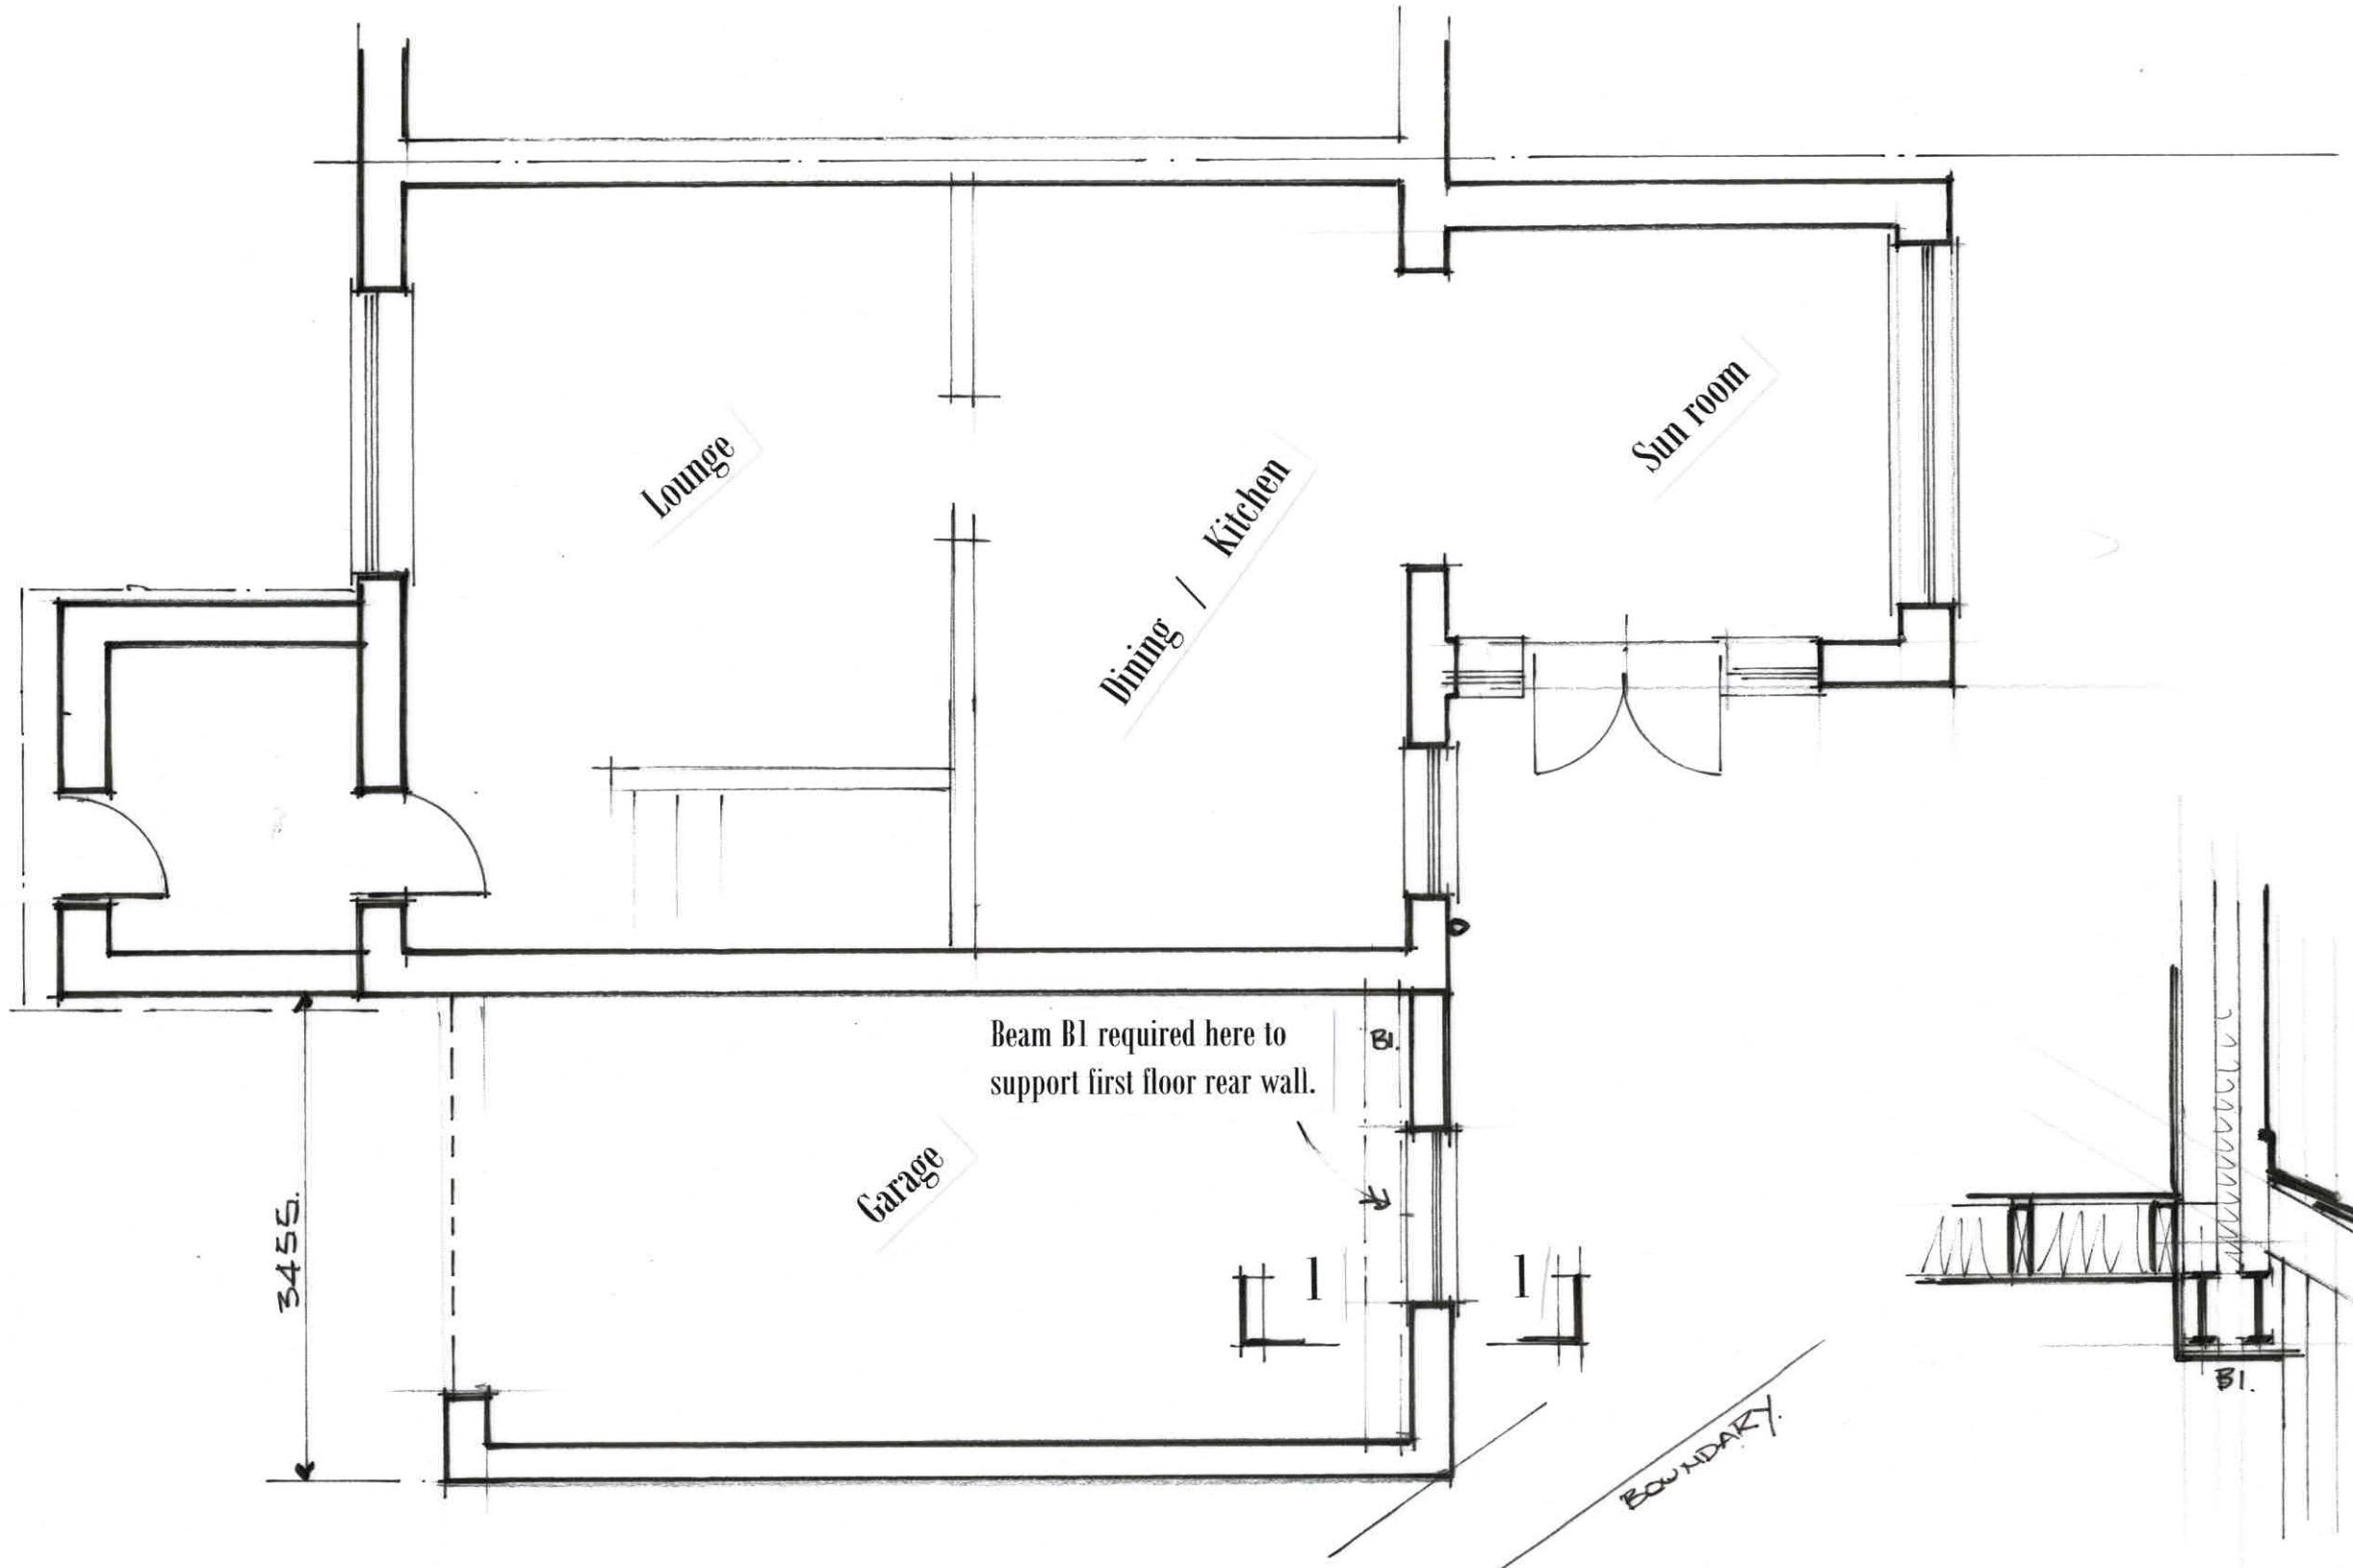


Proposed Ground Floor Layout

1 : 50 @ A3


Typical Section on 1 - 1

GM / 02

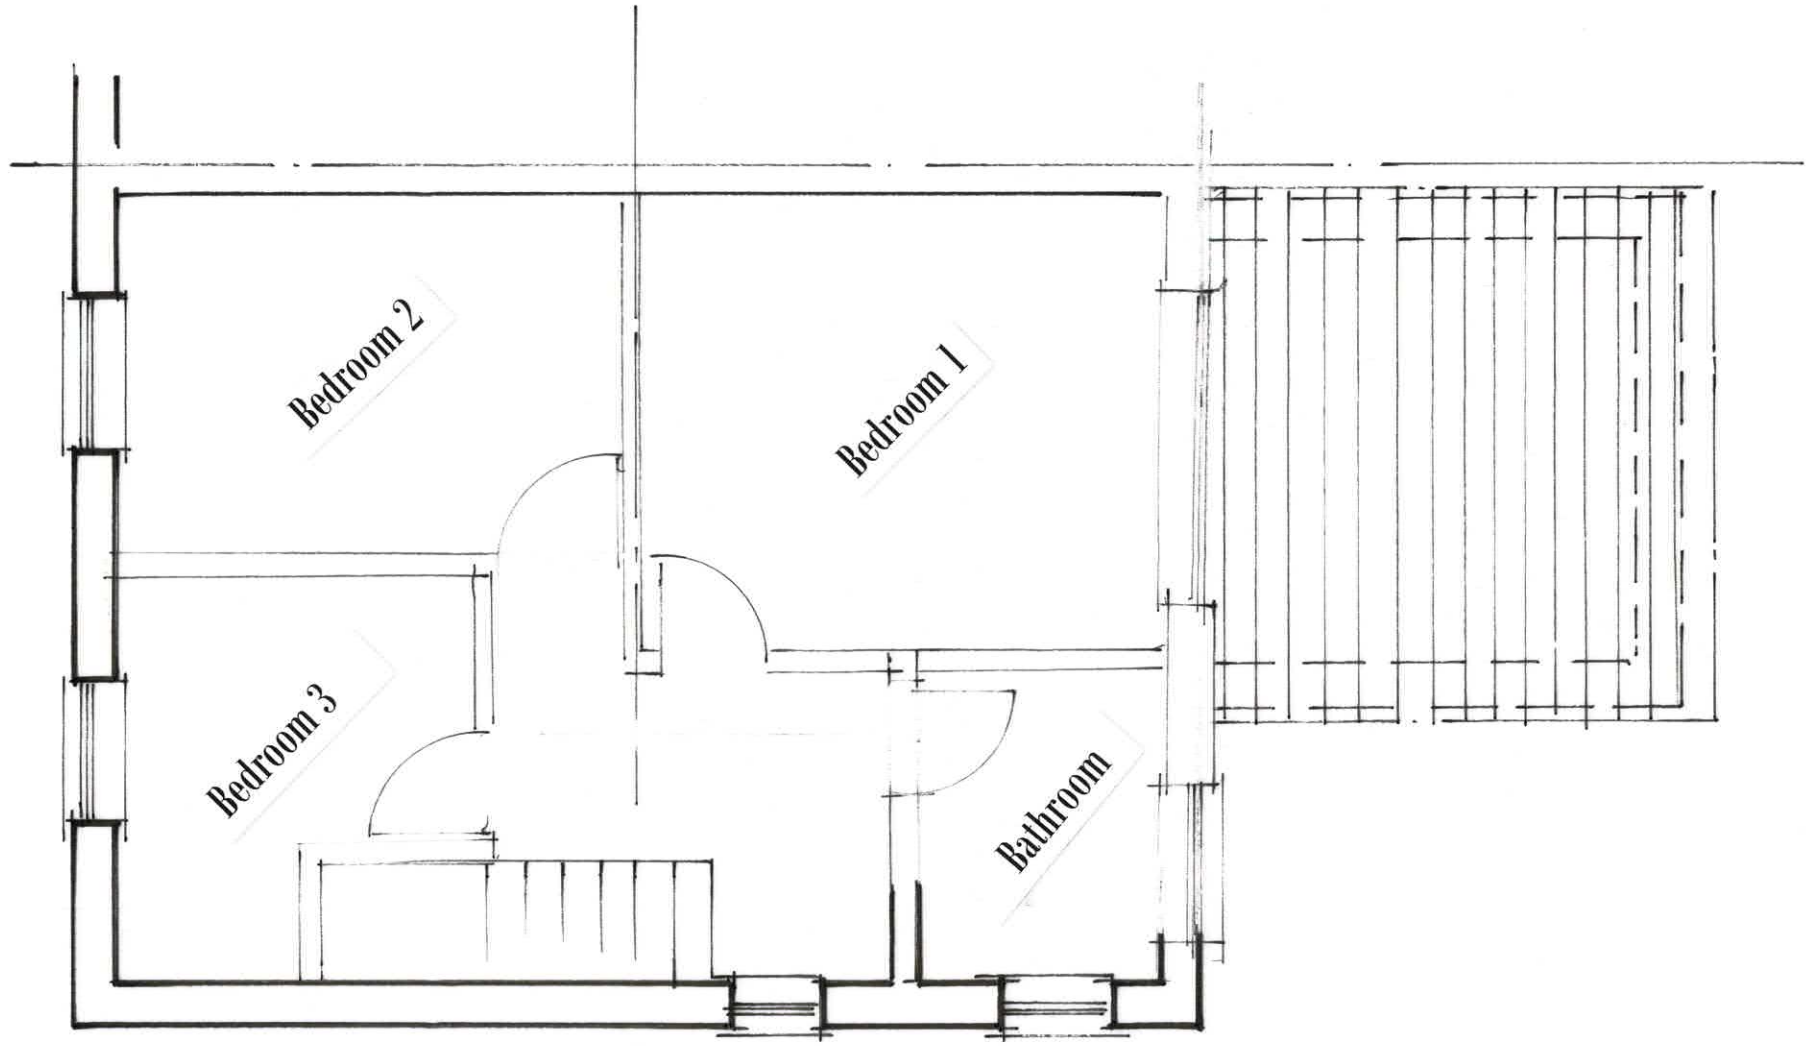

Existing First Floor Layout

1 : 50 @ A3

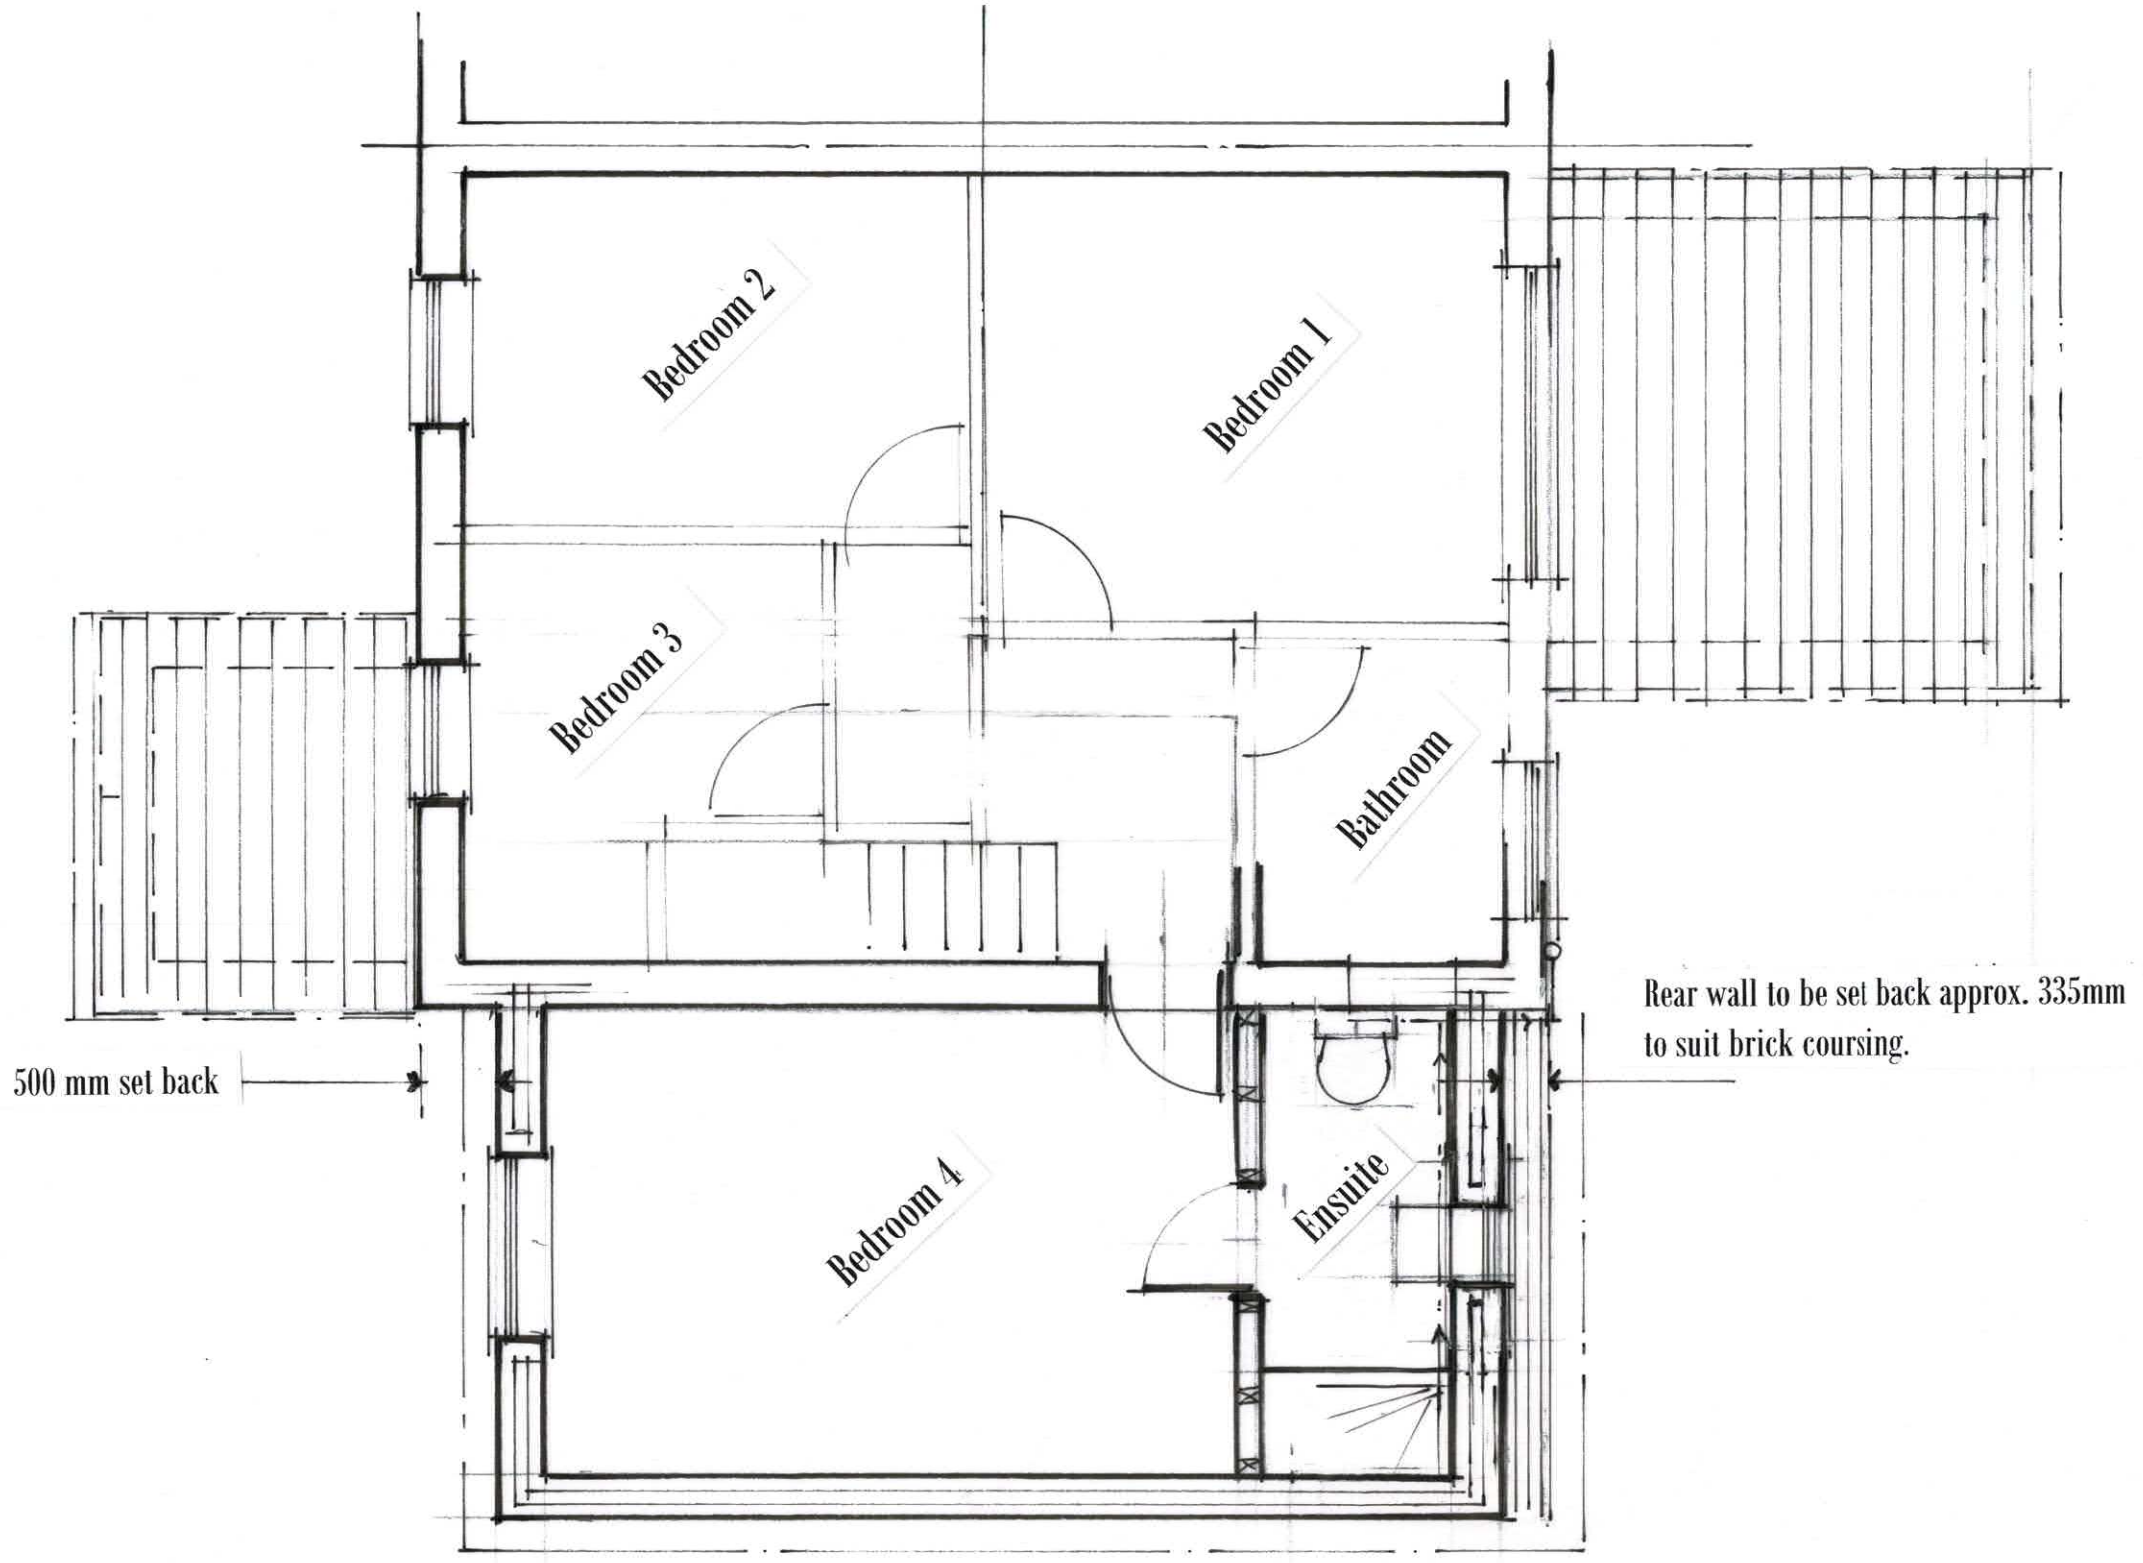


Proposed First Floor Layout


1 : 50 @ A3



Front Elevation

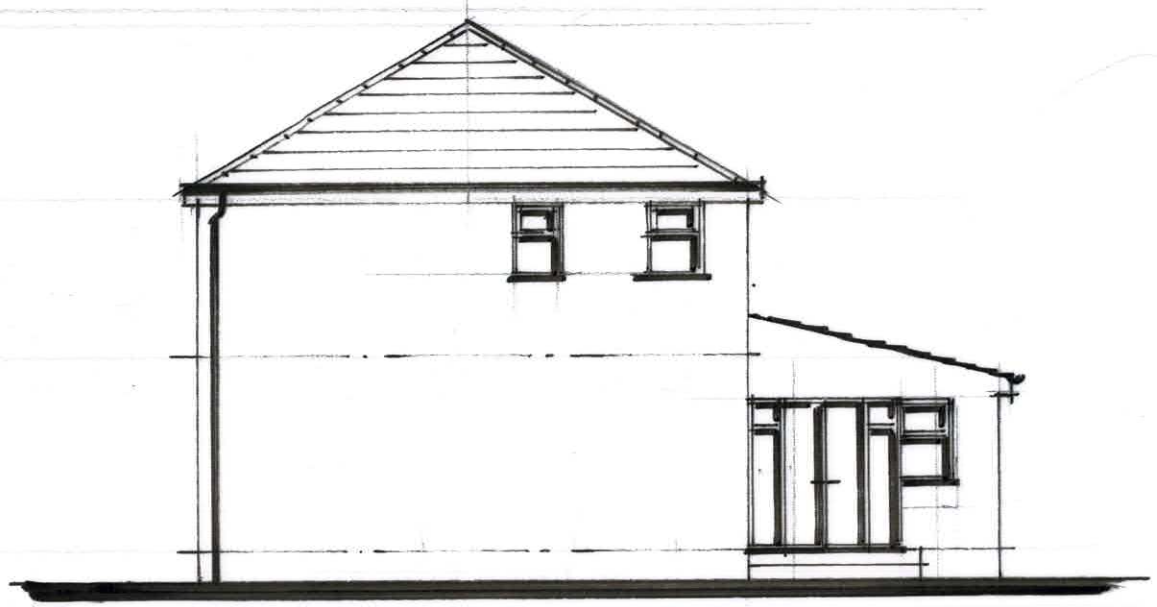

Side Elevation

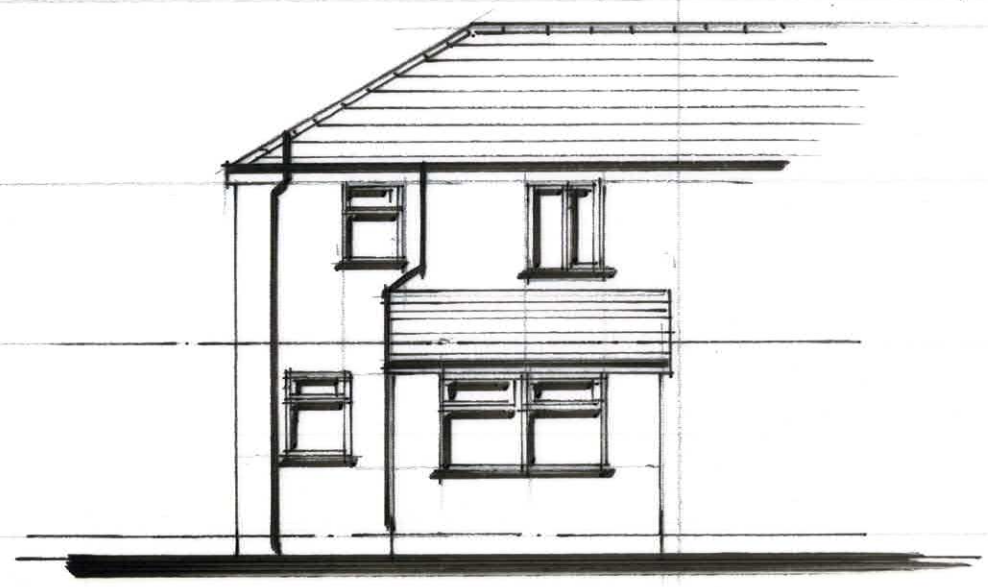

Rear Elevation


Existing Elevations

1 : 100 @ A3

GM/05



Front Elevation

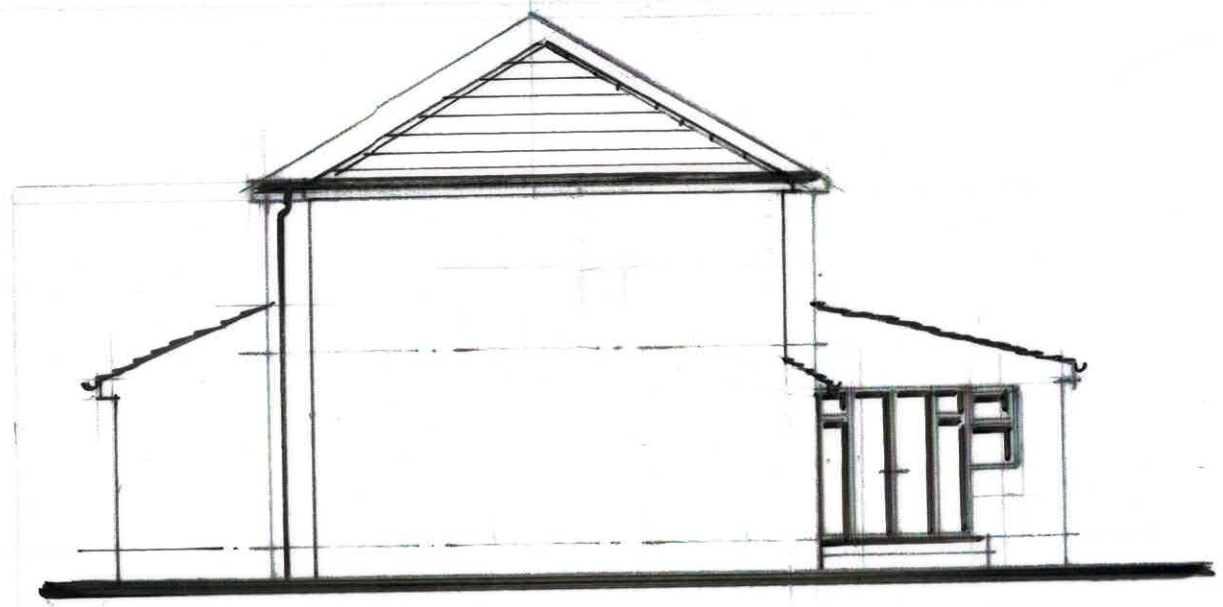

Side Elevation



Rear Elevation

Proposed Elevations

1 : 100 @ A3

GM / 06