





FRONT

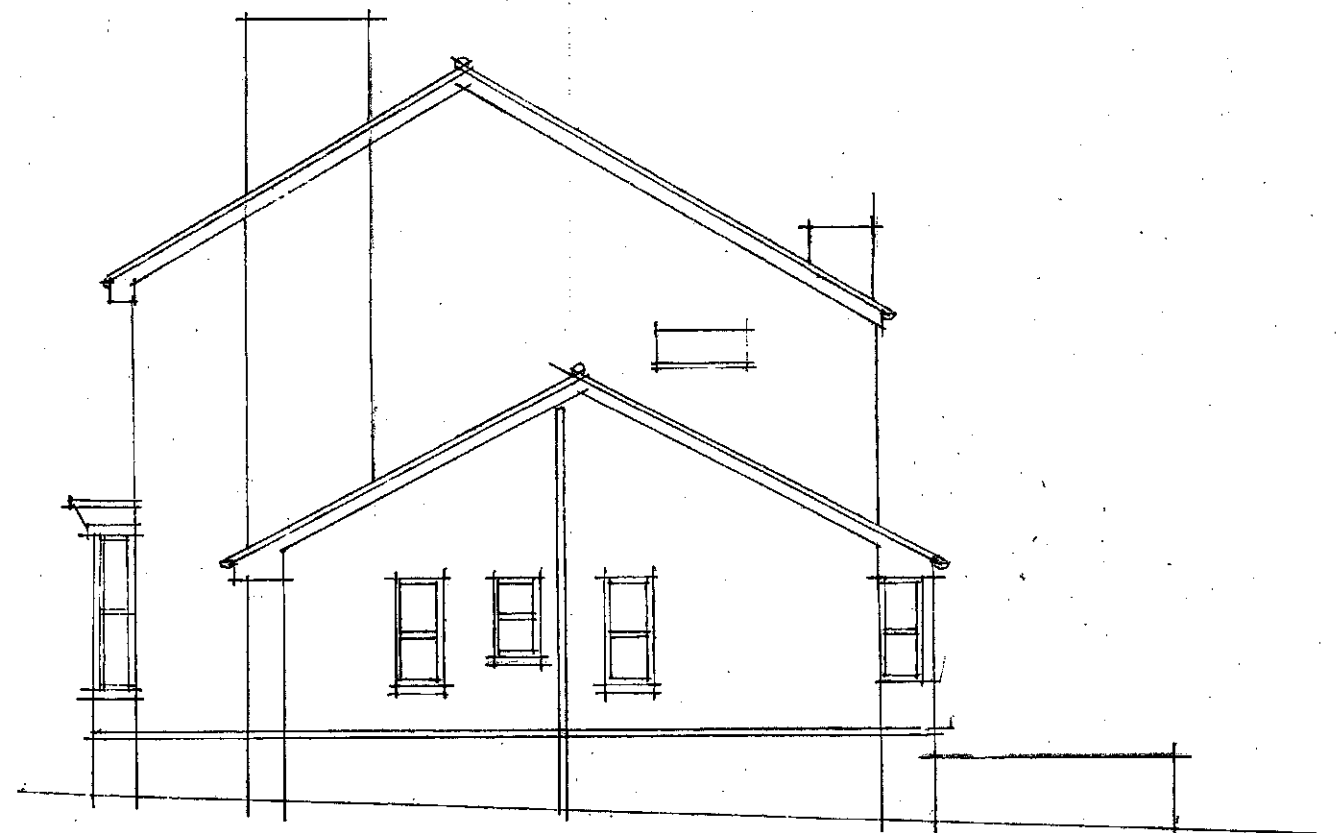

SIDE



REAR

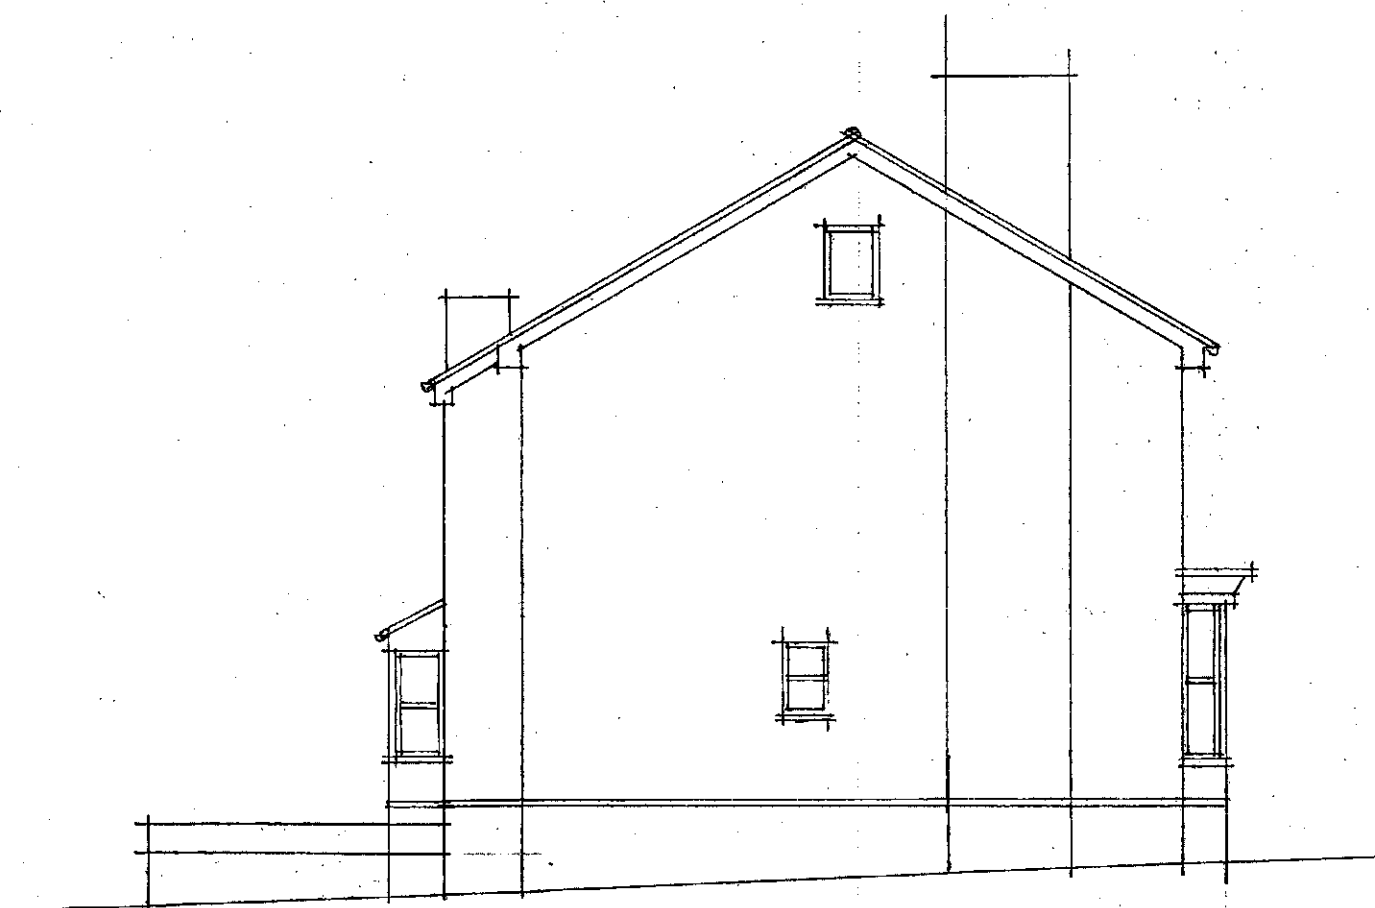

SIDE

NOTES:

All dimensions must be checked on site and not scaled from this drawing.

A		
	Date	Revisions

© copyright

J. R. Speight
Architectural Design

Tel. 01709 618436
Mob. 07951 916759
Email jonathan.r.speight@gmail.com

Client

MR. MARK JARVIS

Job Title

4 HIGH ST.
THURNSCOE

Drawing Title

EXISTING ELEVATIONS

Scale 1:100


Date JAN 2016

Drawn by JRS


Drg No.
16-057/02

Rev


NOTES:
All dimensions must be checked on site and not scaled from this drawing.

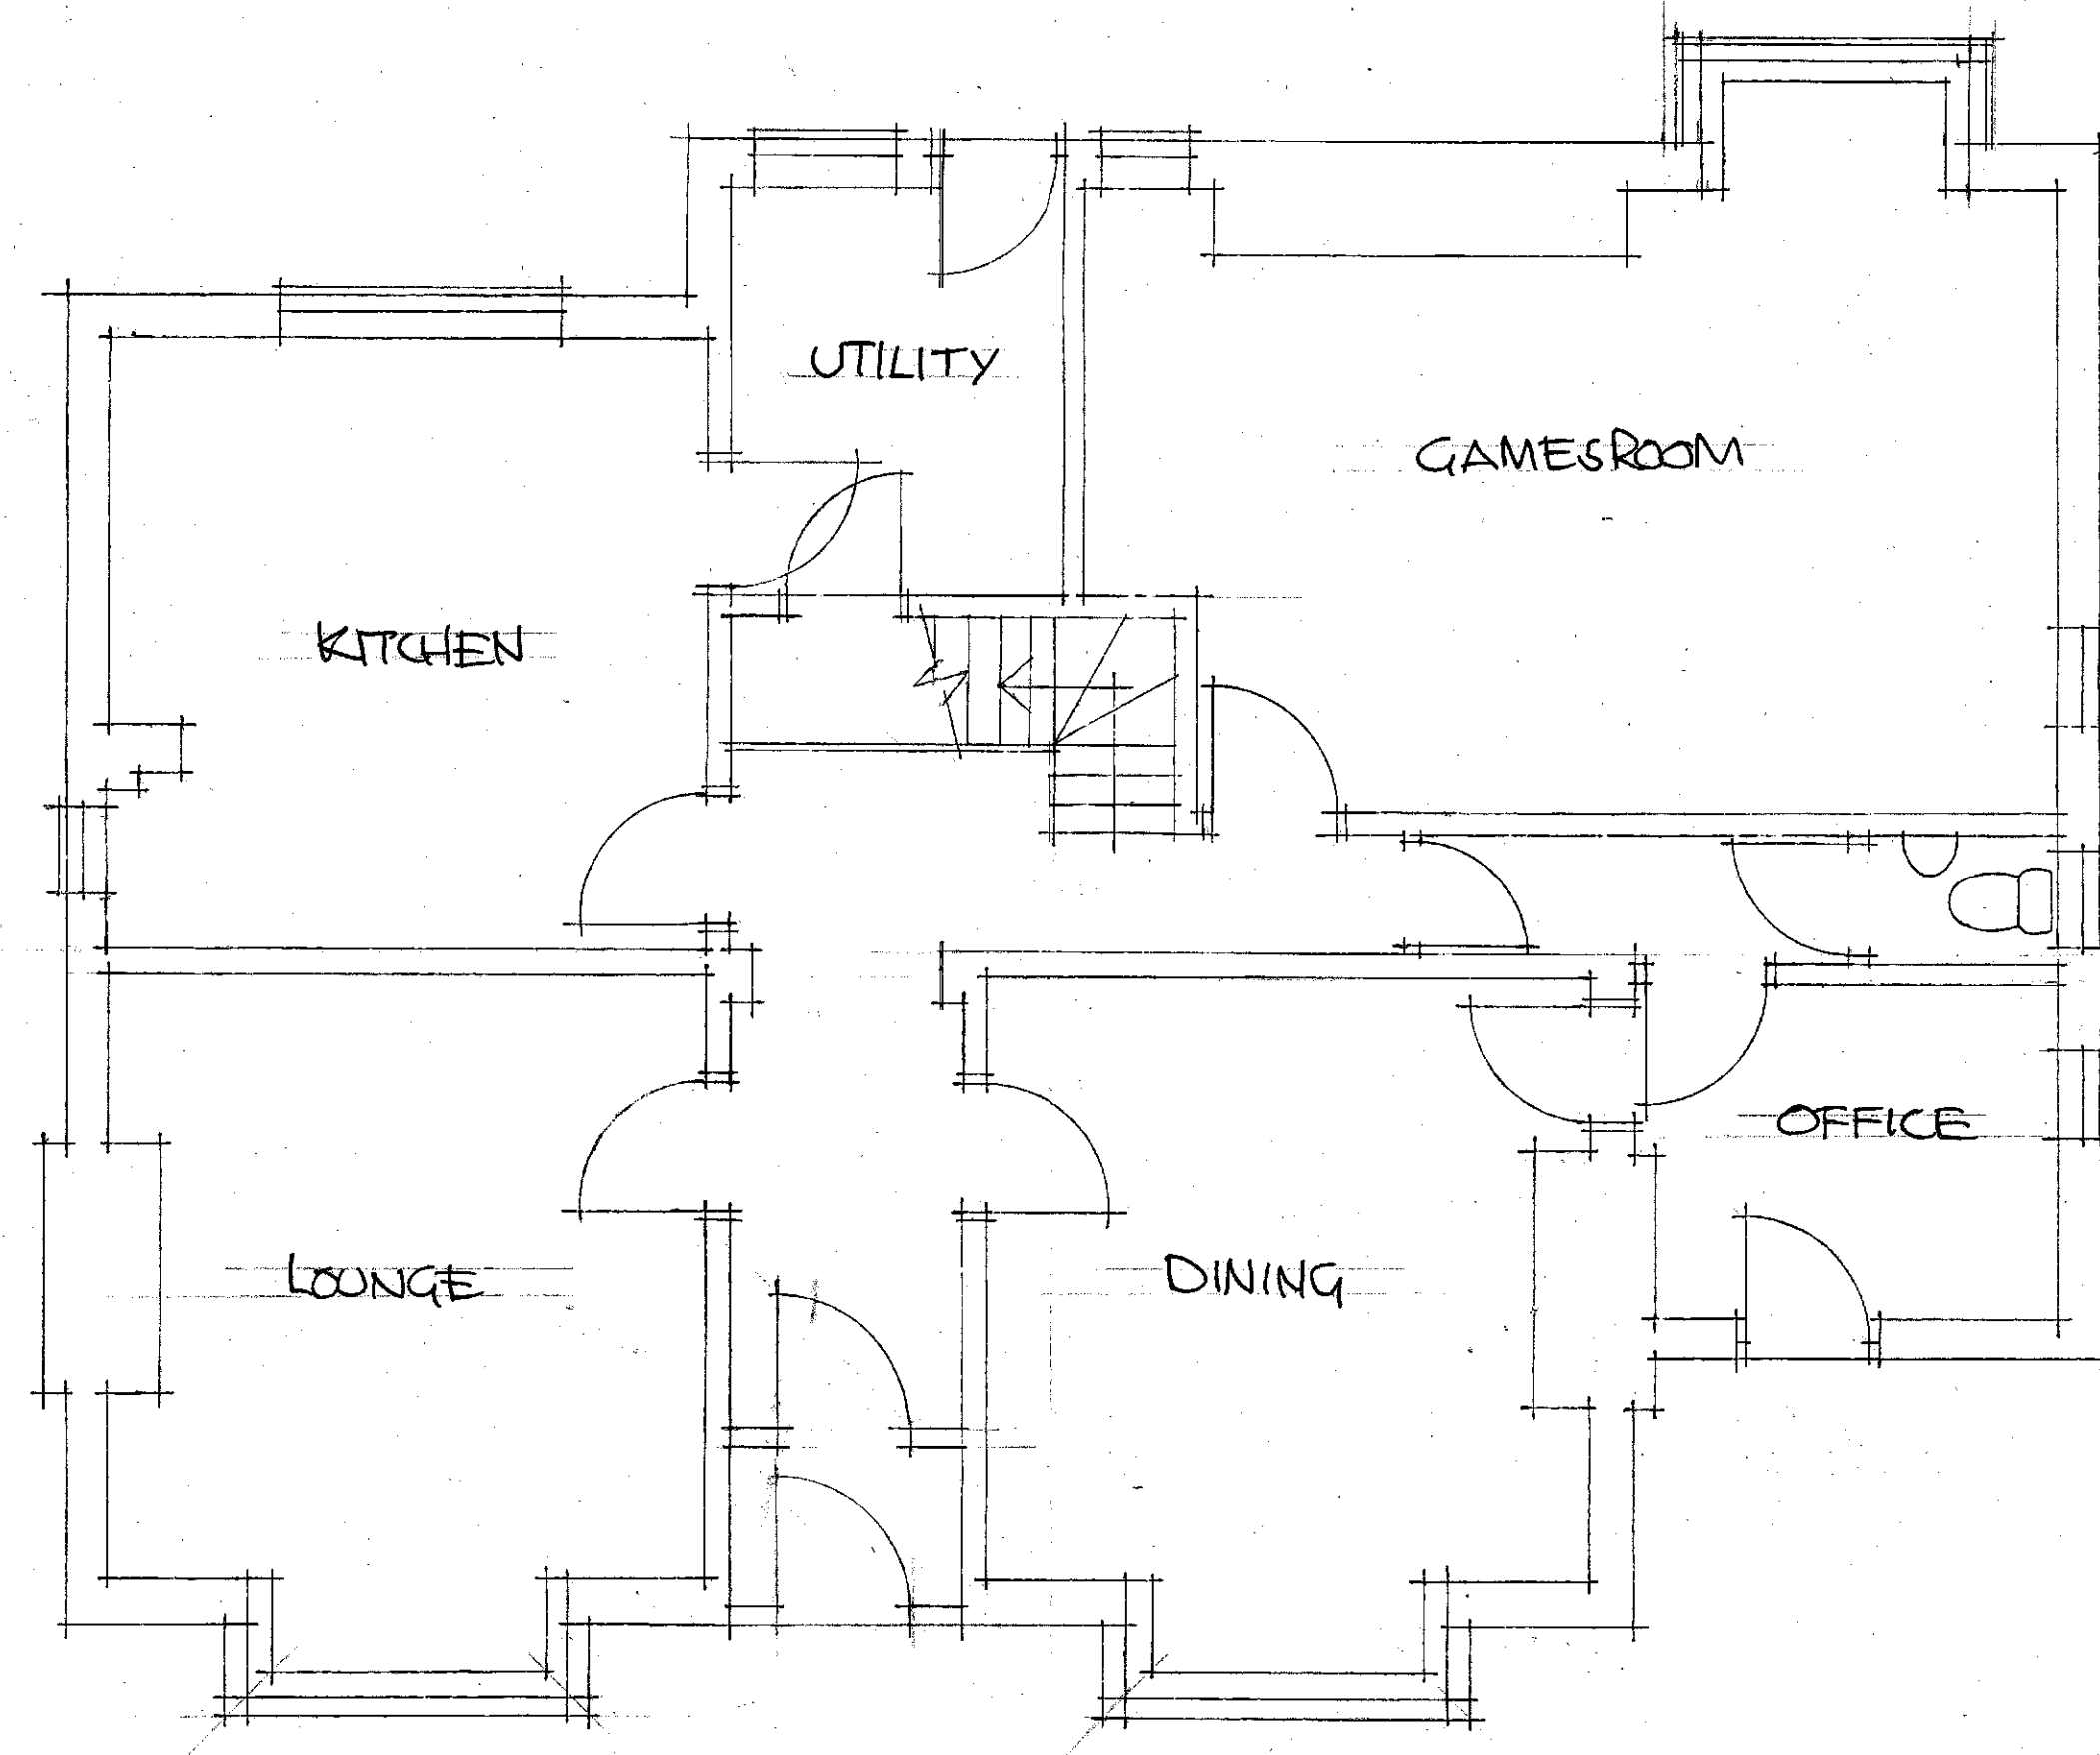

GROUND FLOOR

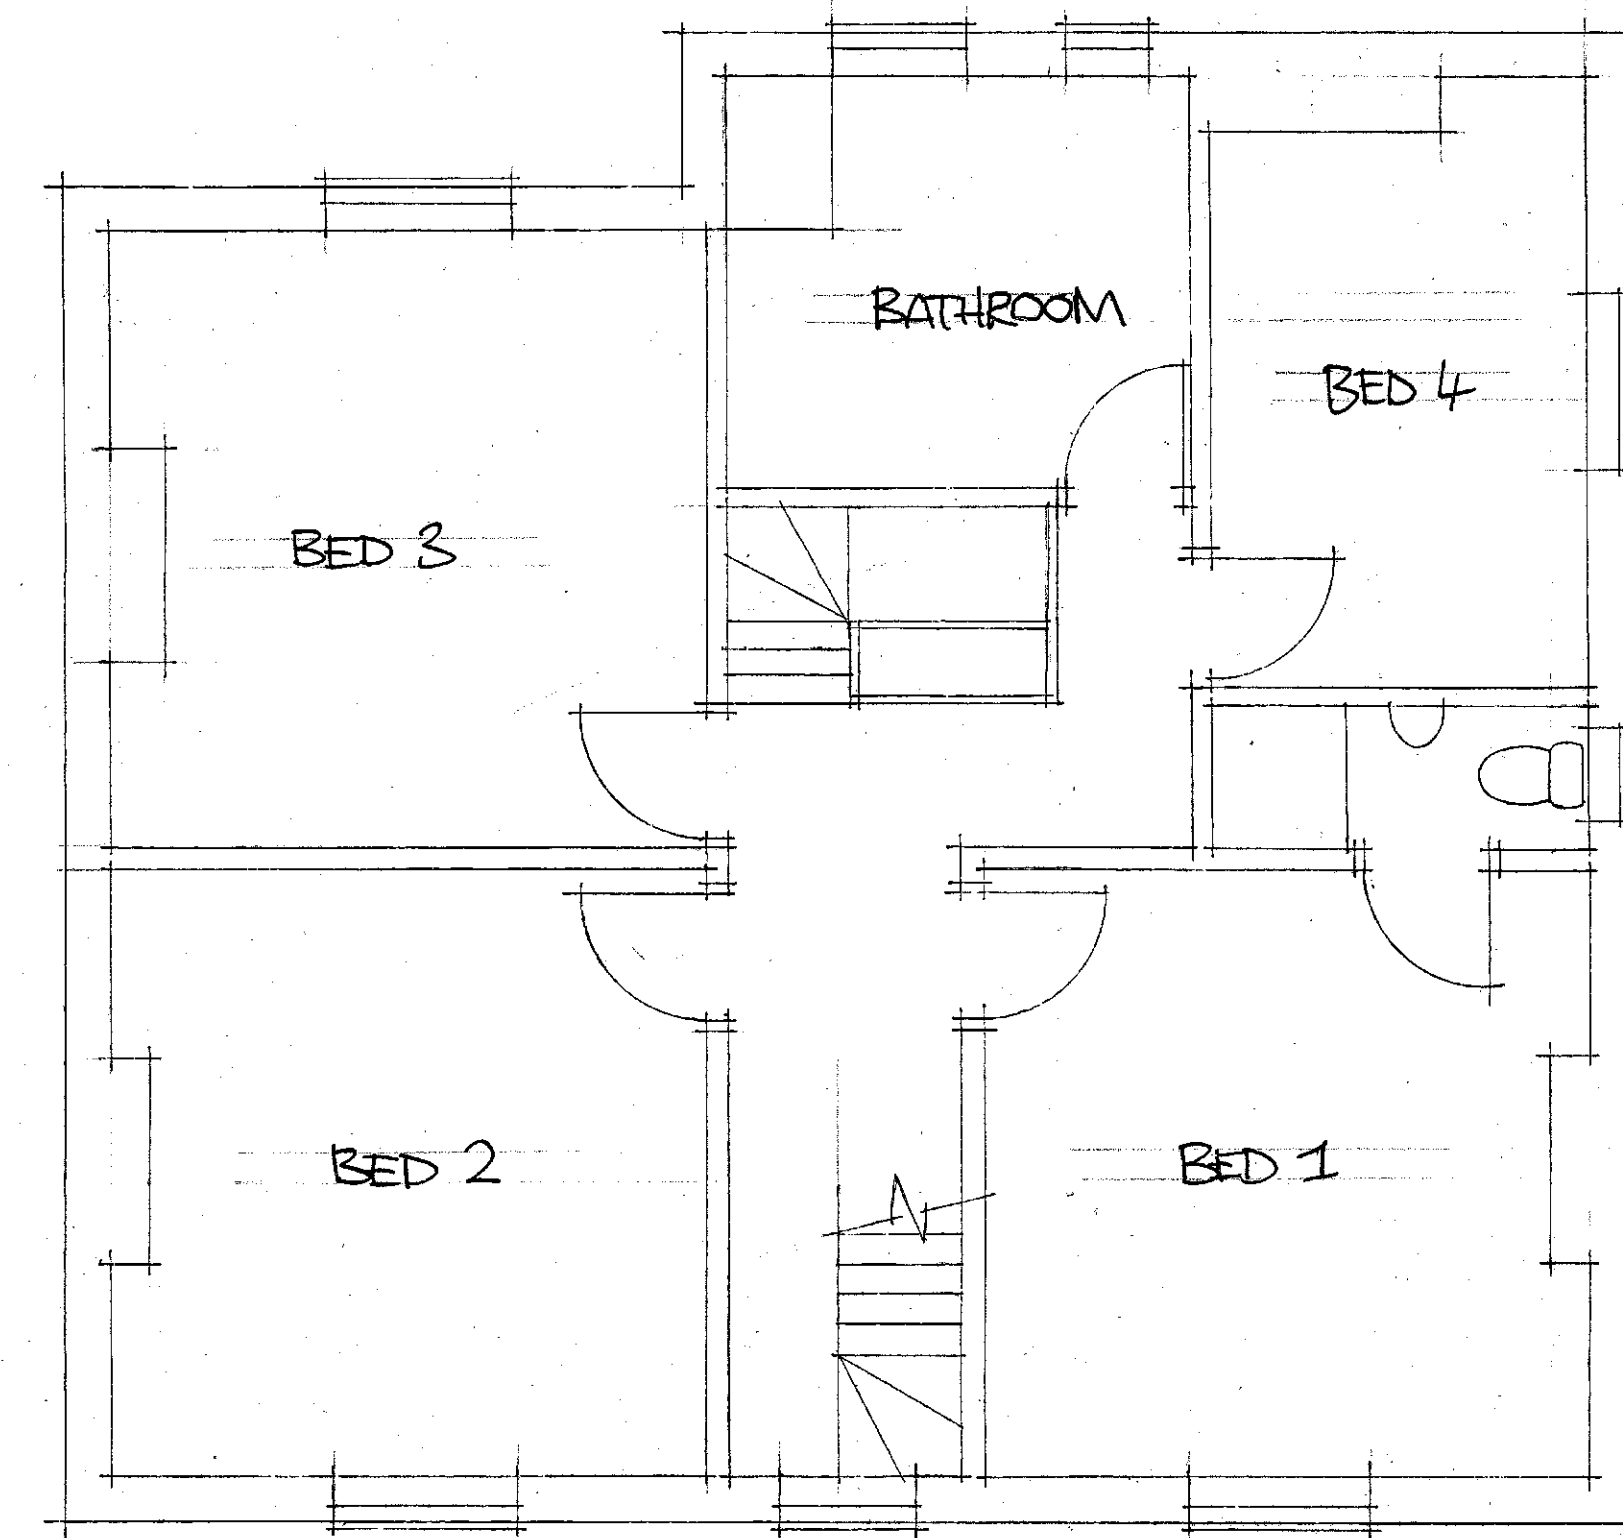

FIRST FLOOR

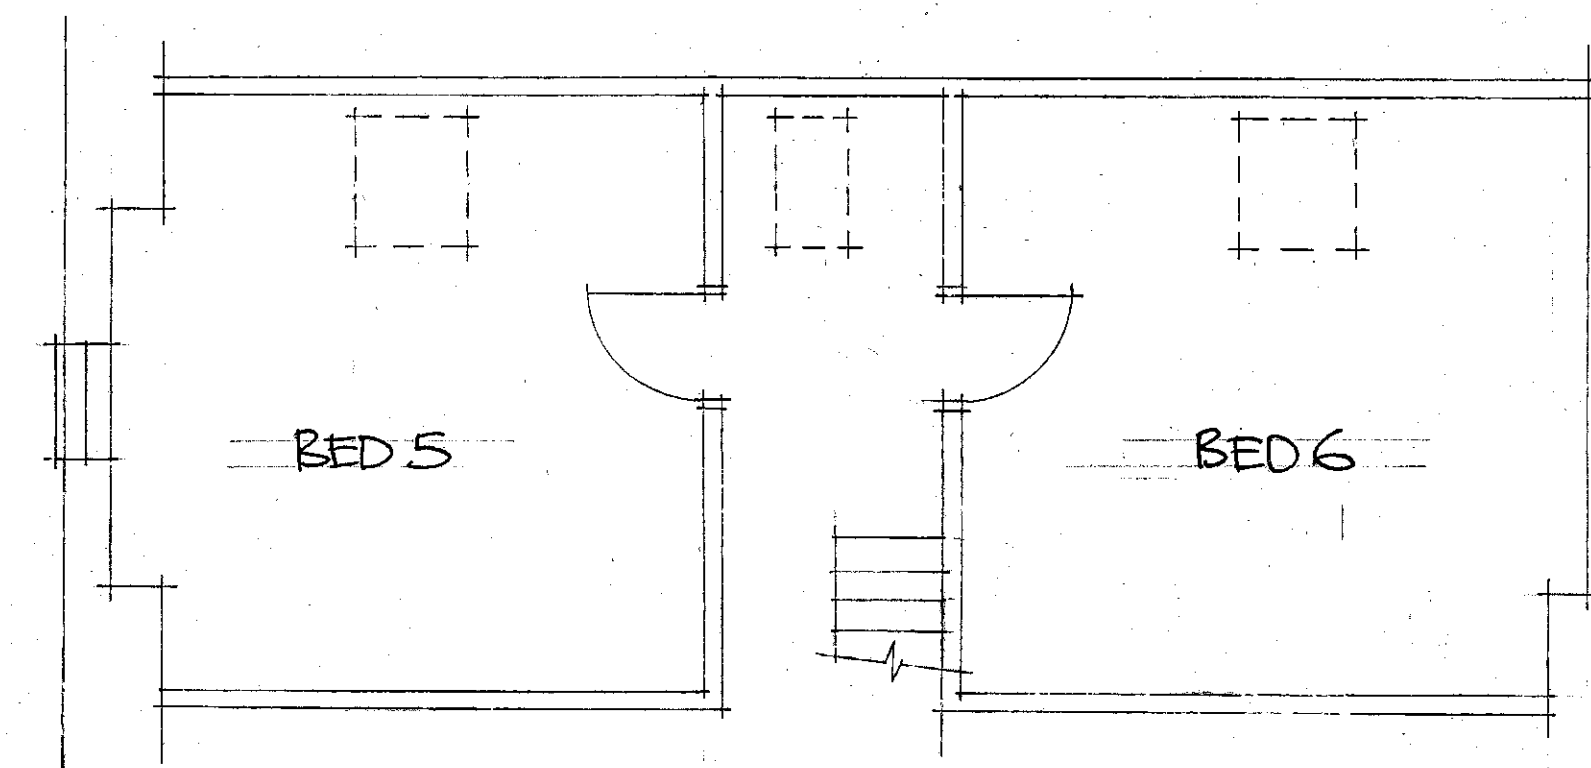

ROOF SPACE

A	Date	Revisions

© copyright
J. R. Speight
Architectural Design
Tel: 01709 618436
Mob: 07951 916759
Email jonathan.r.speight@gmail.com

Client
MR. MARK JARVIS


Job Title
4 HIGH ST.
THURNSCOE

Drawing Title
EXISTING LAYOUT

Scale
1:50

Date JAN 2016 Drawn by JRS


Drg No. 16-057 / 01	Rev.
------------------------	----------

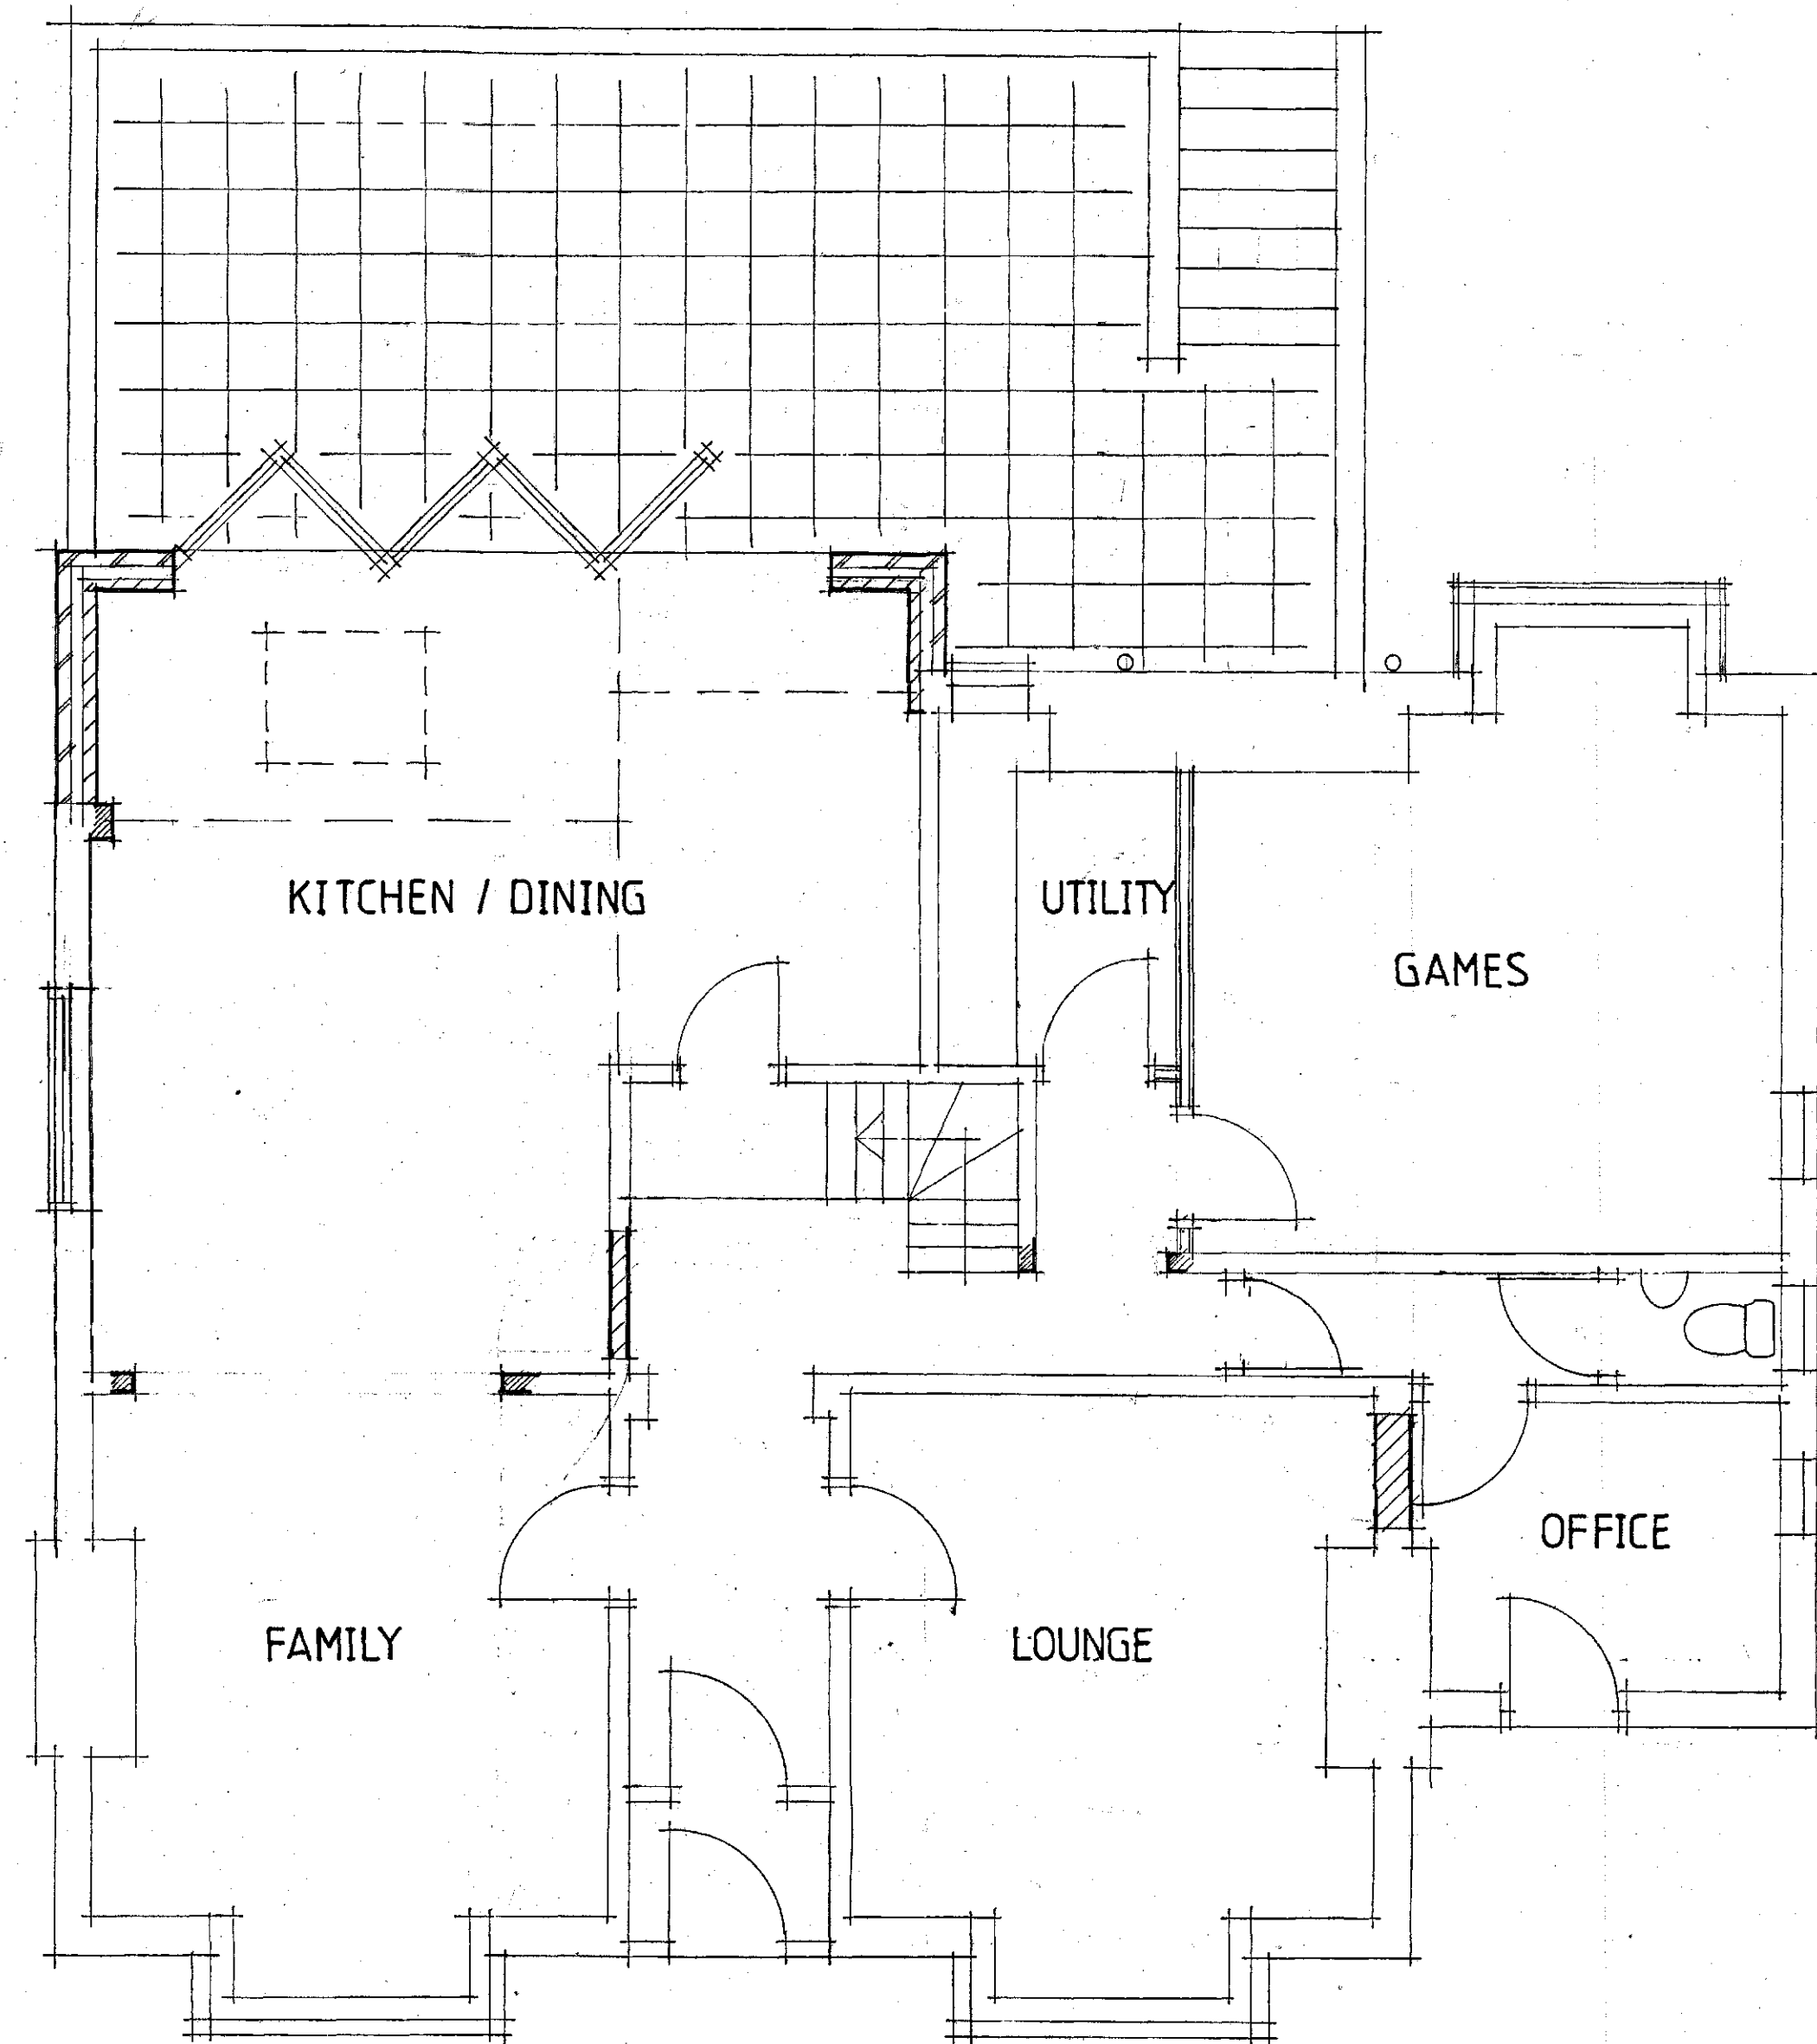


GROUND FLOOR



REAR

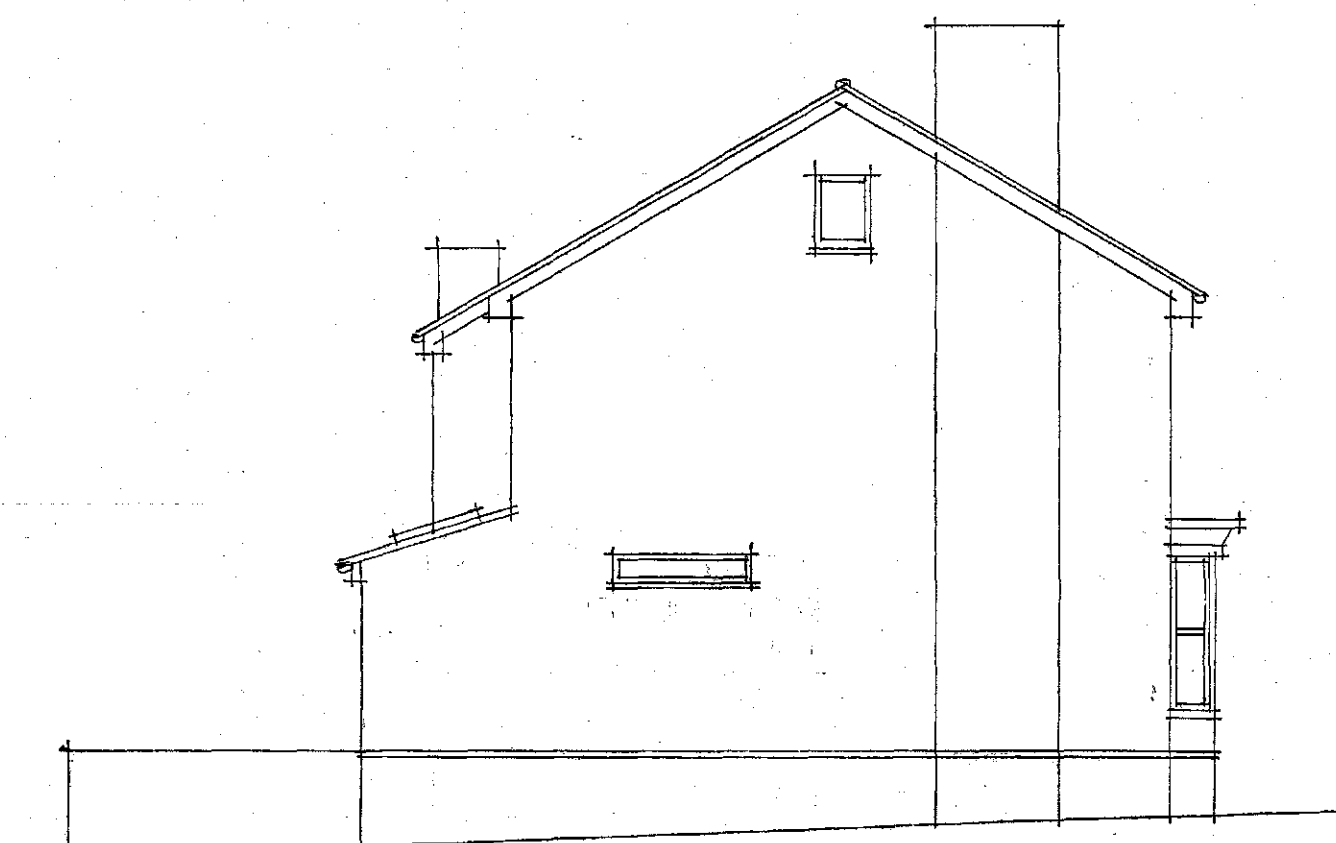

SIDE

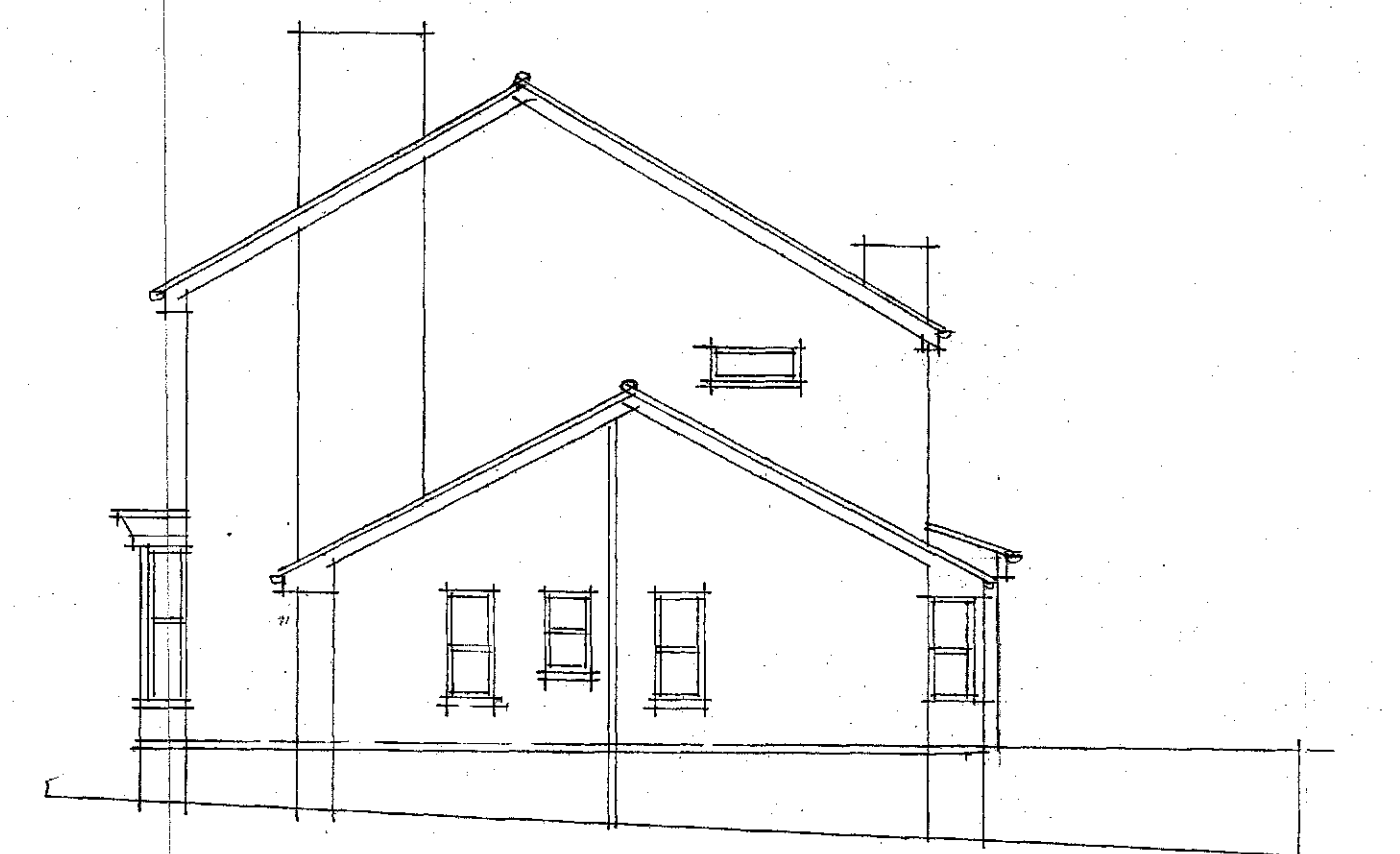

SIDE

NOTES:
All dimensions must be checked on site and not scaled from this drawing.

A	Date	Revisions

© copyright

J. R. Speight
Architectural Design

Tel. 01709 618436
Mob. 07951 916759
Email jonathan.r.speight@gmail.com

Client

MR. MARK JARVIS

Job Title

4 HIGH ST.
THURNSCOE

Drawing Title

PROPOSED EXTENSION

Scale 1:50 1:100

Date JAN 2016

Drawn by JRS

Drg No.

16-057 / 03

Rev.