


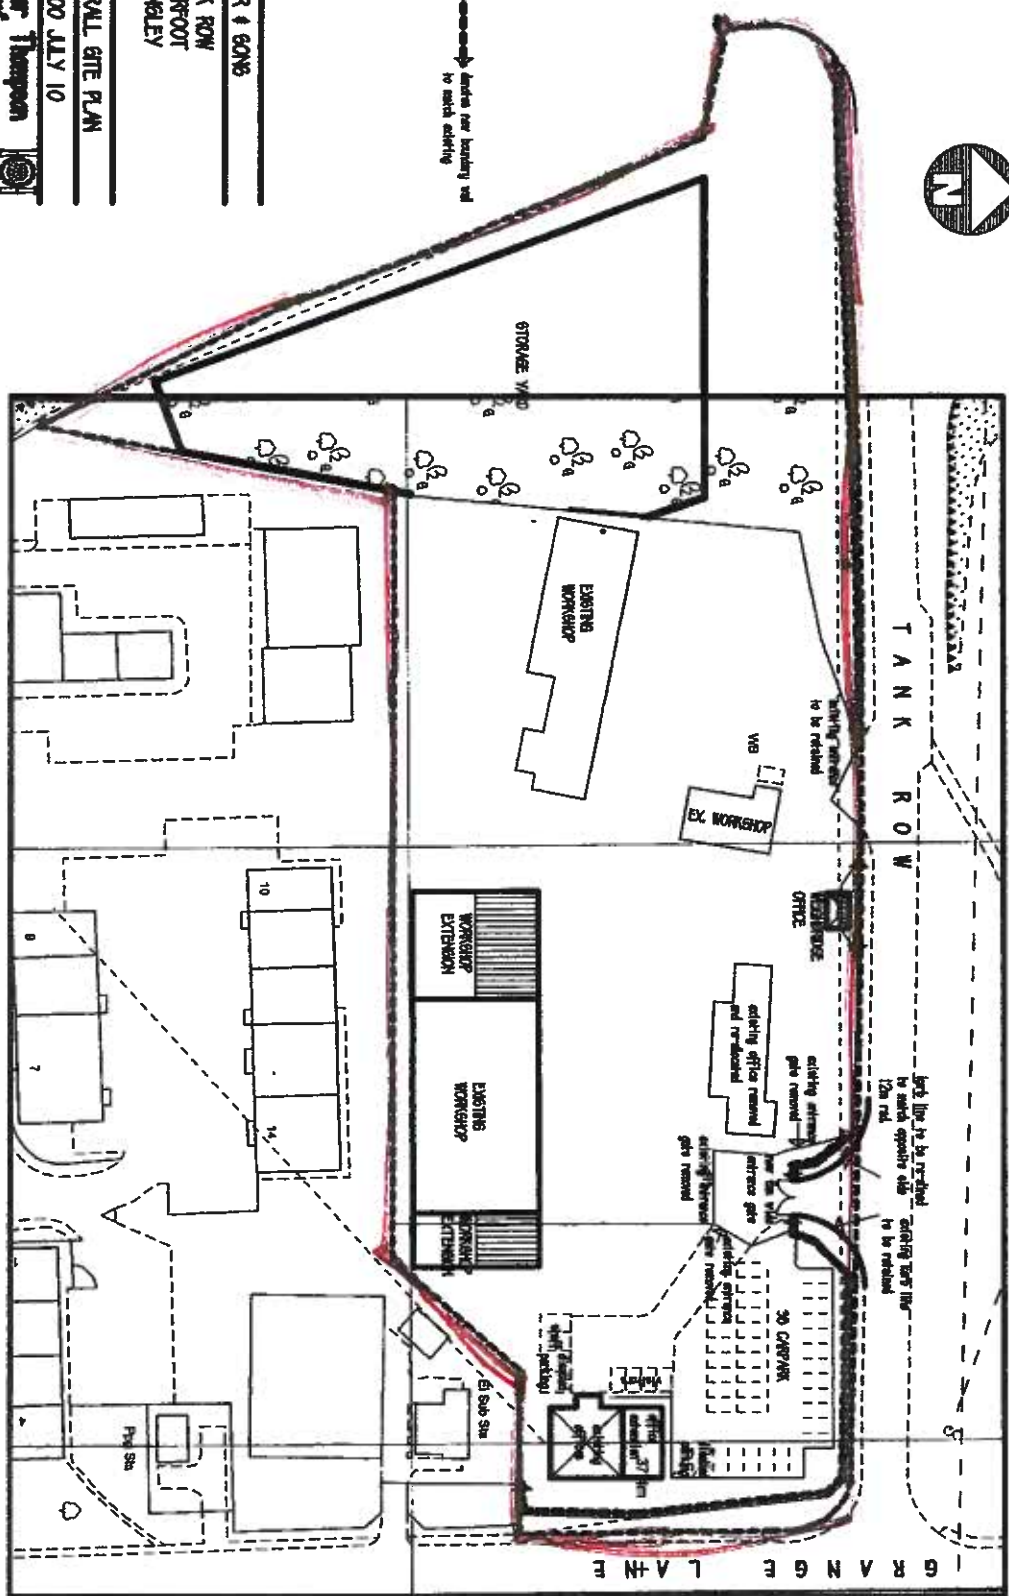

 drives her boundary wall
 to match adjoining

BOAR # 60NB

TANK ROOM
STAIRFOOT
BARNACLE

OVERALL SITE PLAN

12500 JULY 10

Peter Thompson
Limited
Barnley Road
MCAT.

Dodsworth Hf. 01226 201941
Barnley 675 3AR m. 074732231730
 e-mail: peter.thompson@btinternet.com