


Planting Schedule - Planter 3, 4 & 5

Trees				
Number	Species	Girth	Height	Specification
5 No.	Betula pubescens	20-25cm	450-500cm	Semi-Mature :Clear Stem min. 200 :RB
2 No.	Sorbus aucuparia	20-25cm	450-500cm	Semi-Mature :Clear Stem min. 200 :RB

Shrubs				
Number	Species	Pot Size	Specification	Density
61 No.	Calluna vulgaris 'Glenfiddich'	3L	Bushy :C	5/m²
78 No.	Erica carnea 'Nathalie'	3L	Bushy :C	5/m²
72 No.	Erica carnea 'Rosalie'	3L	Bushy :C	5/m²
40 No.	Hebe pinguifolia 'Sutherlandii'	3L	Bushy :C	3/m²
36 No.	Potentilla fruticosa 'Daydawn'	3L	Bushy :C	3/m²

Grasses				
Number	Species	Pot Size	Specification	Density
68 No.	Festuca glauca 'Elijah Blue'	3L	Full Pot	5/m²
126 No.	Stipa tenuissima 'Pony Tails'	3L	Full Pot	5/m²

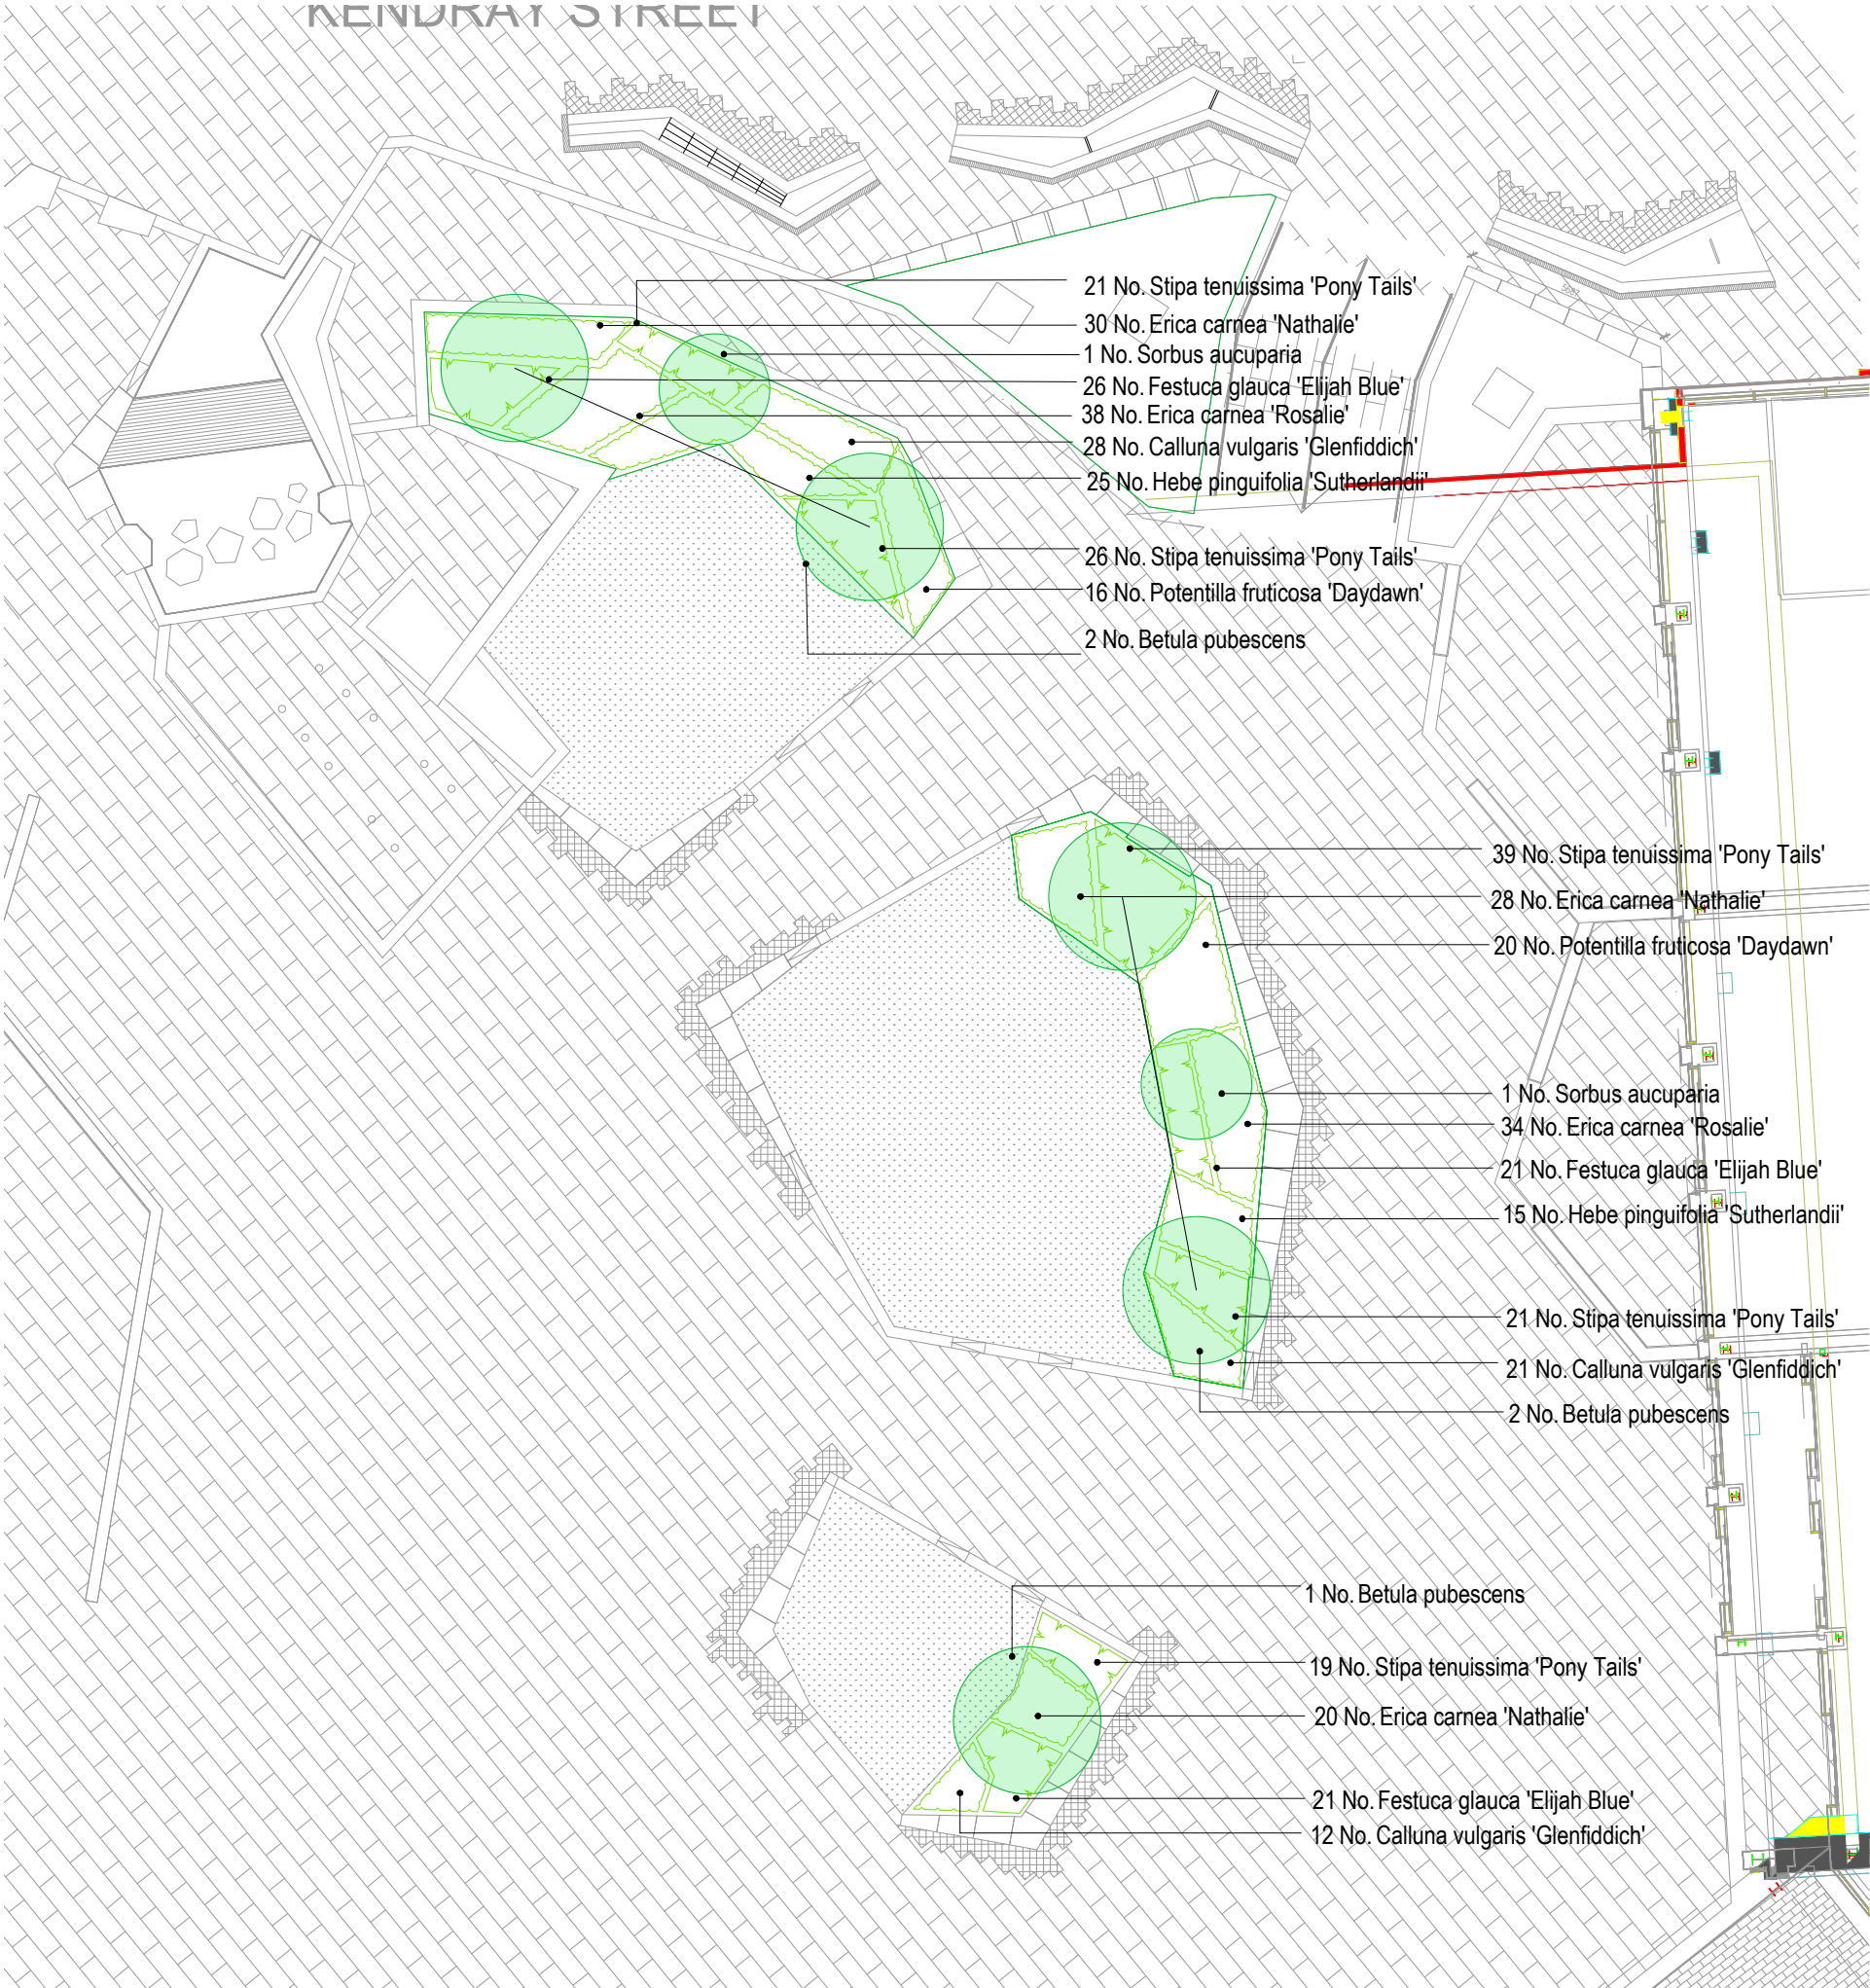

Notes:


- This drawing is copyright.
- Do not scale dimensions from this drawing.
- This drawing is to be read in conjunction with all other relevant drawings.
- All discrepancies on this drawing are to be reported to the architect.
- Do not modify any element of this drawing.
- Use drawing only for purpose(s) issued.

North Sign / Key Plan

The following external model files are included within this drawing.

60mm 60mm

A	10/06/19	Issued for Planning purposes	DW	RW
Rev	Date	Revision Notes	Dn	Rv
Client / Contractor				

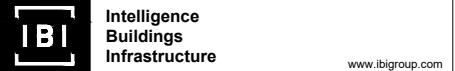

Project
BARNSELY PUBLIC REALM

Drawing Title
PLANTING PLAN BEDS 3, 4 & 5

Job Number 50035	Drawing Originated Date 21/11/18	PAS 1192 Status Code -
Scale@A3 1:200	Purpose PLANNING	
Drawing Number BBTC_IBI_N1_L_G700_PL_00_09	Revision A	