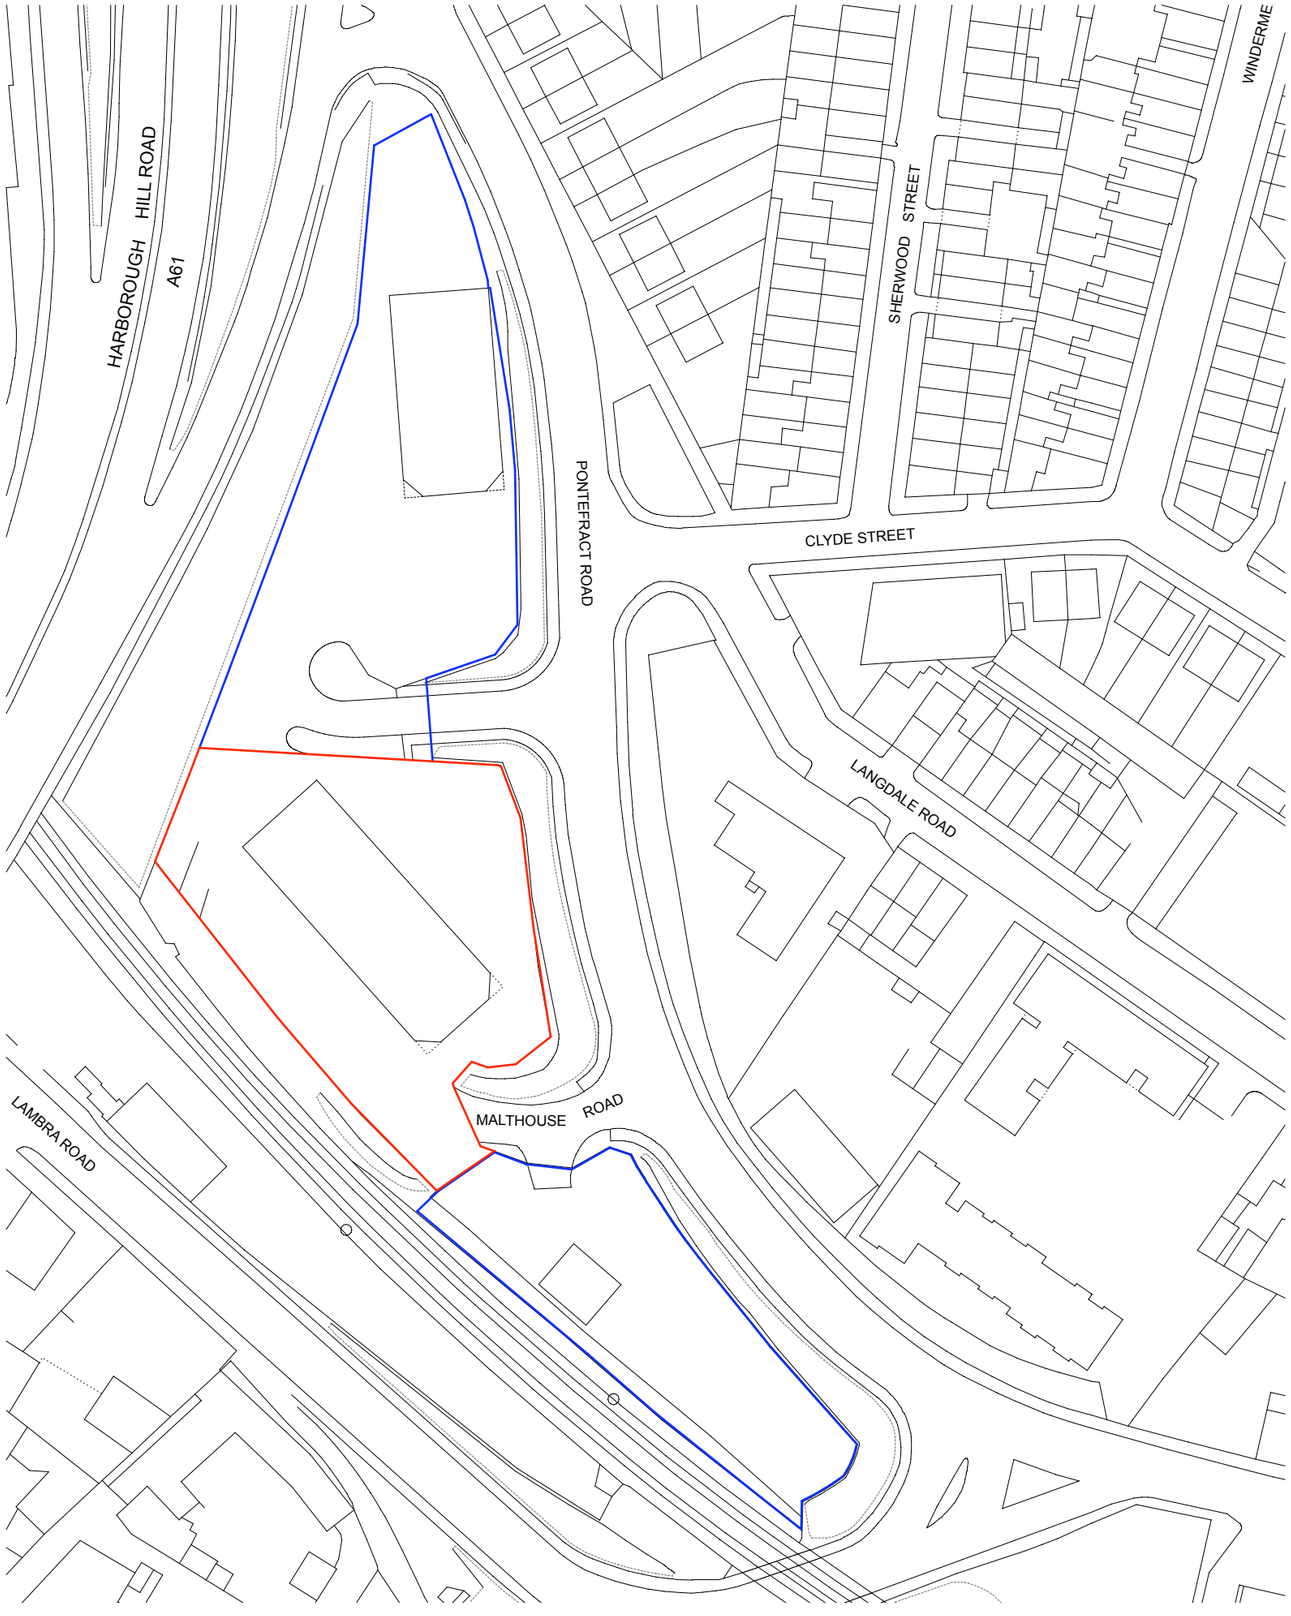


notes

1. This drawing is based on Ordnance data information no guarantee of it's accuracy can be given until a full site survey has been undertaken.

N

0 25m 50m

Scale 1:1000

PL0 Planning Issue AWS SJM 08.10.10

revisions

Bond Bryan Architects

the church studio springvale road sheffield S10 1LP

T +44 (0)114 266 2040 E info@bondbryan.co.uk
F +44 (0)114 268 7021 W www.bondbryan.com

D - design PL - planning PT - pre-tender
T - tender P - preliminary
C - construction R - record

PLANNING

HARRATTS OF BARNSLEY LTD

PEUGEOT
PONTEFRACT ROAD
BARNSLEY

LOCATION PLAN

scale	date	drawn	checked
1:1000@A3	08.10.10	AWS	SJM

job no	(category) dwg no	revision
00-081	(71)550	PL0

This drawing is © Bond Bryan Architects Ltd. If in doubt ASK. Drawing measurements shall not be obtained by scaling. Verify all dimensions prior to construction. Immediately report any discrepancies on this drawing to Architect. This drawing shall be read in conjunction with associated specifications and related consultant's documents.