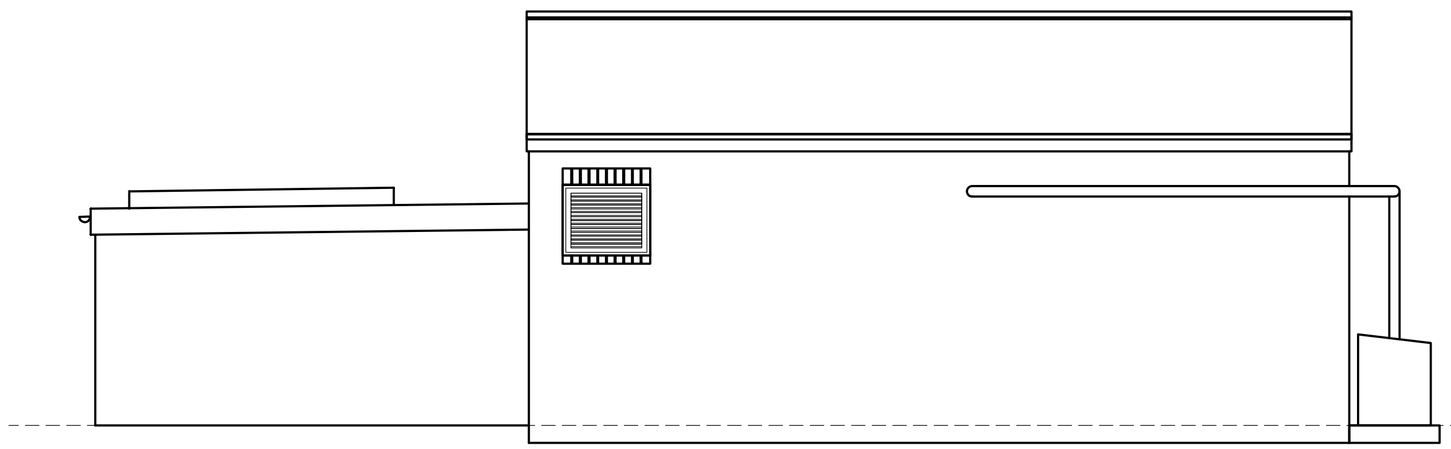

ELEVATION A

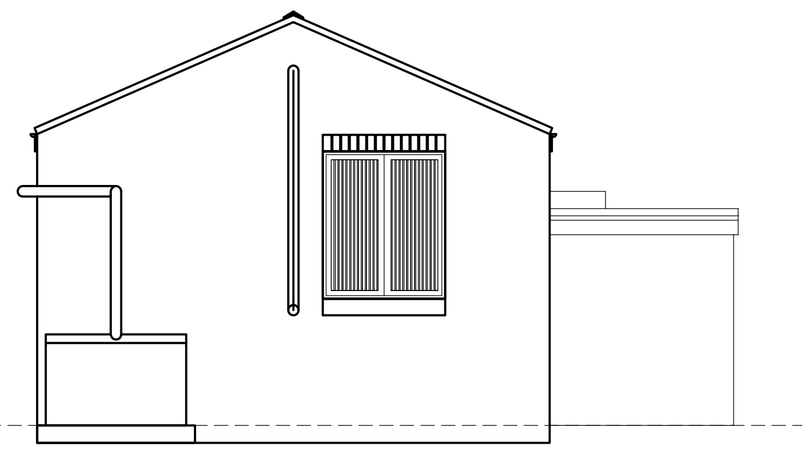

ELEVATION B

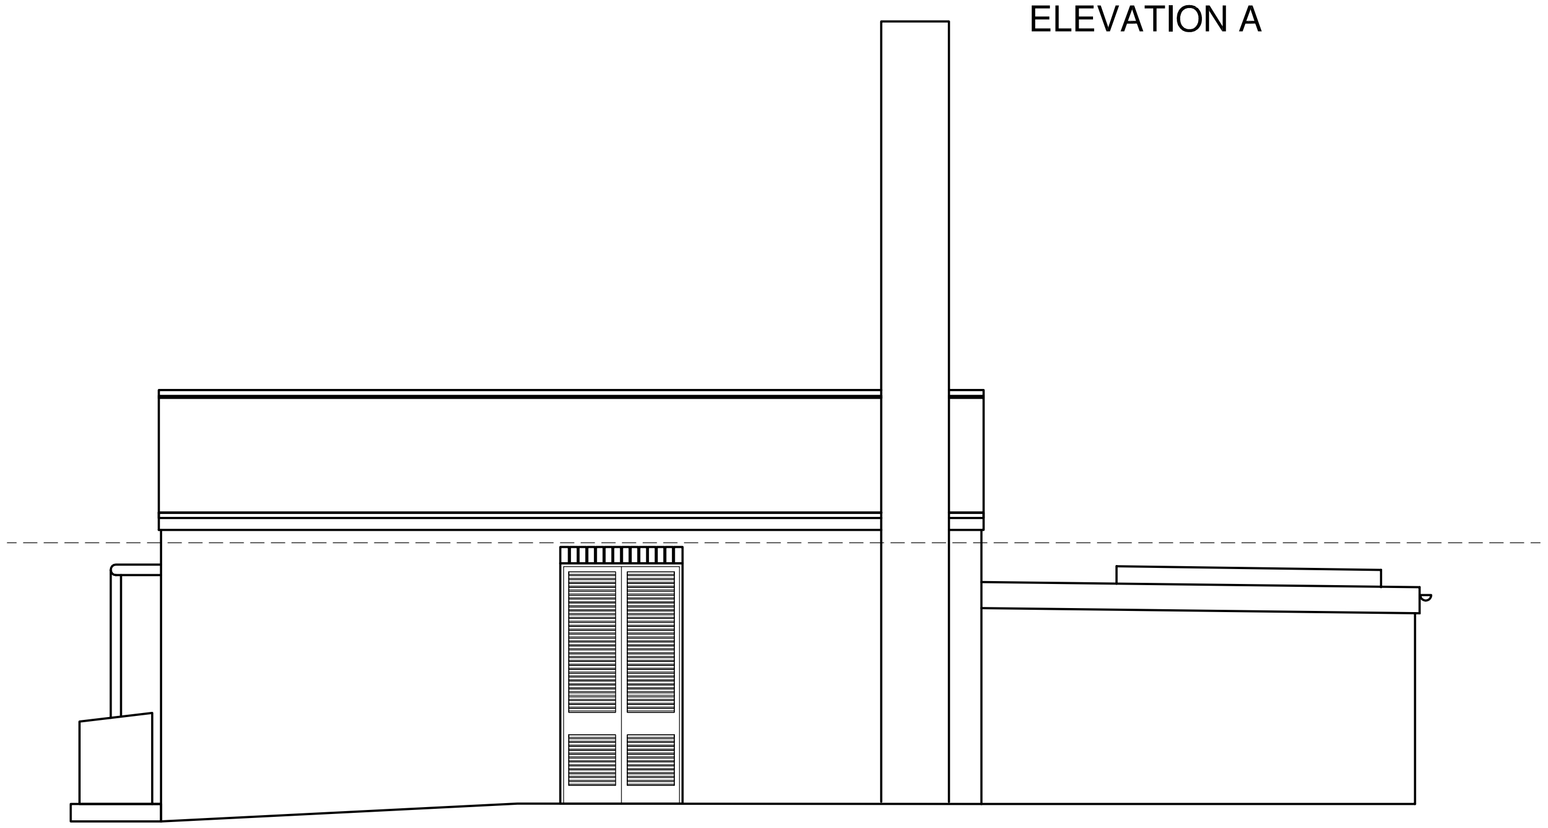

ELEVATION C

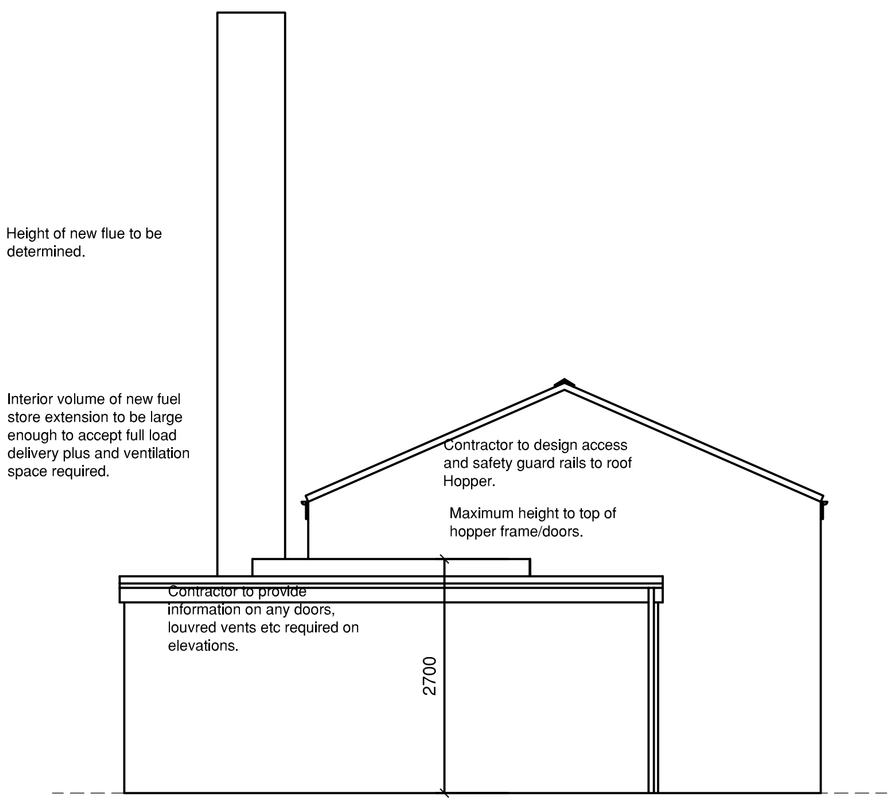

ELEVATION D

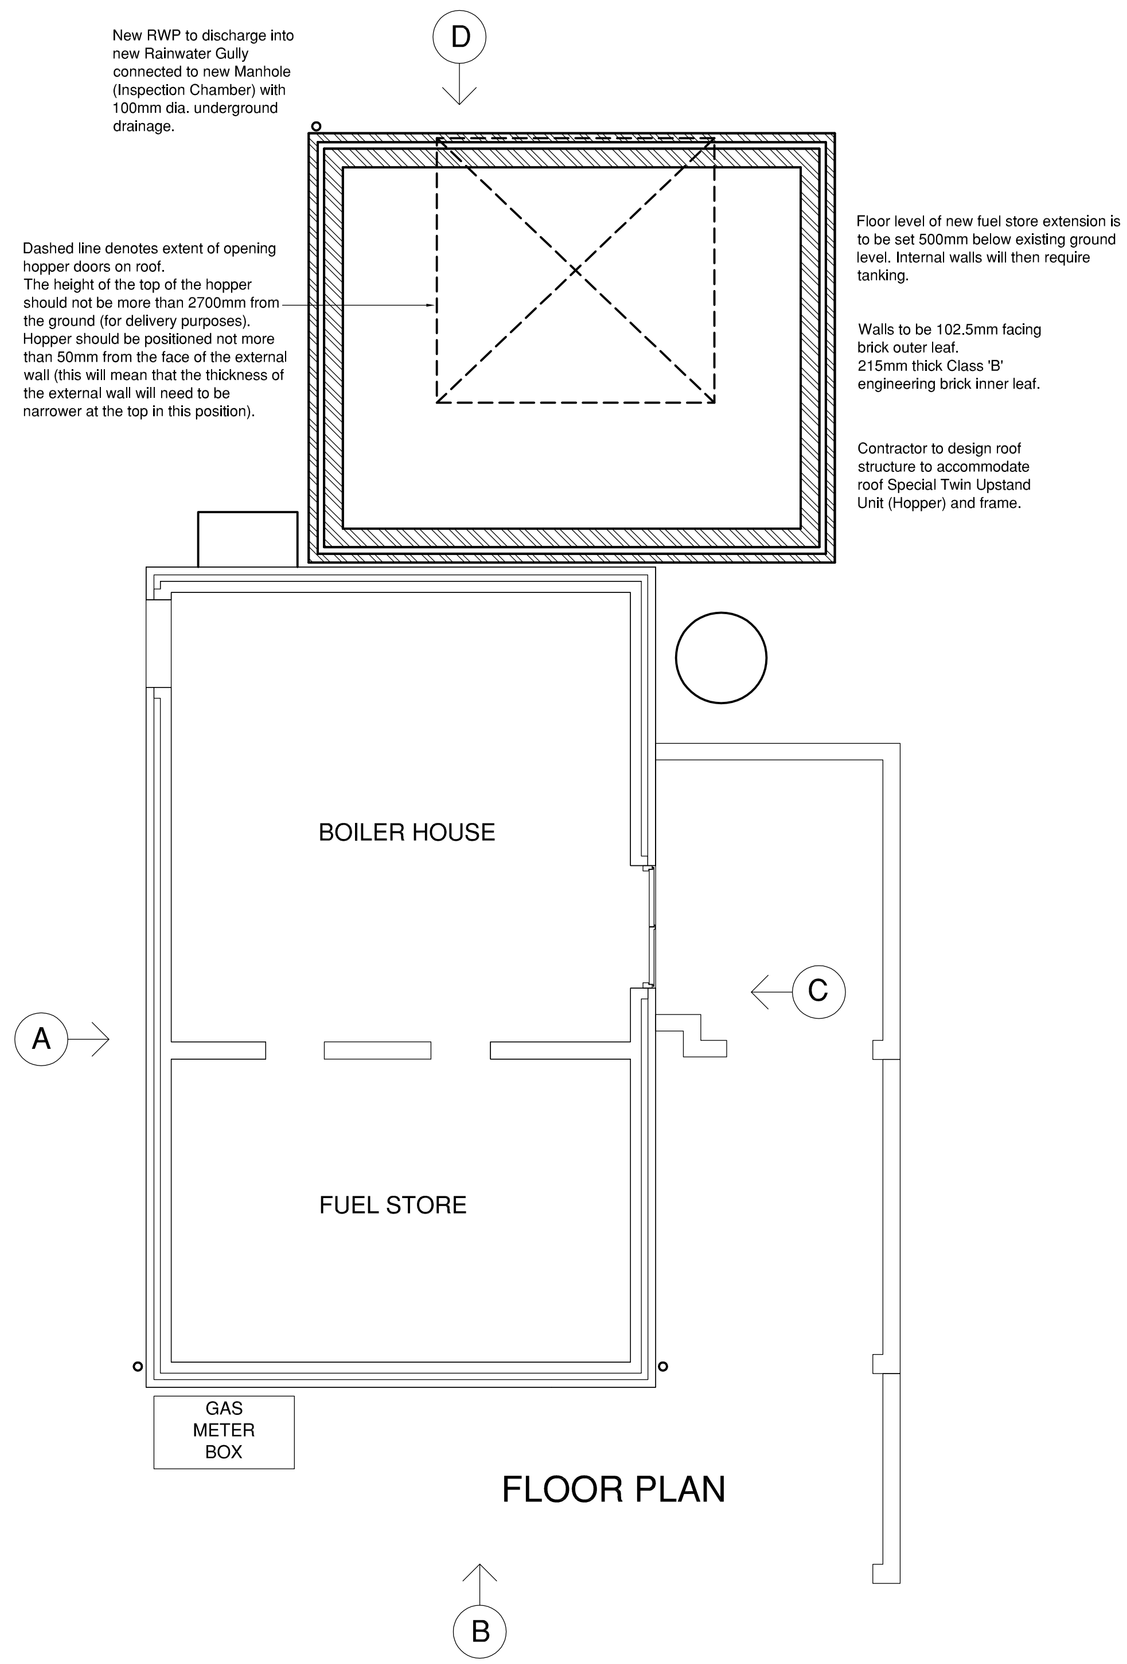

FLOOR PLAN

KEY PLAN



NOTES:

This drawing is produced for use in this project only and may not be used for any other purpose. NPS Property Consultants Ltd accept no liability for the use of this drawing other than the purpose for which it was intended in connection with this project as recorded on the title block fields 'Purpose for Issue' and 'File Status Code'.

This drawing may not be reproduced in any form without prior written agreement.

Do not scale from the drawing, use written dimensions only.

REVISED BY:	DATE:	CHECKED BY:	DATE:

SCALE BAR

PURPOSE OF ISSUE

FILE STATUS CODE

© COPYRIGHT NPS GROUP **A1**

Ordnance Survey mapping reproduced by permission of & Controller of HM Stationery Office Crown Copyright.
Ordnance Survey Licence No: 100022264

NPS Property Consultants Ltd
GATEWAY PLAZA
SACKVILLE STREET, BARNSLEY
SOUTH YORKSHIRE, S70 9GG
TEL: 01226 774605 FAX: 01226 774399
EMAIL: barnsley@nps.co.uk

Head Office:
Lancaster House, 16 Centrat Avenue, St Andrews Business Park, Norwich, NR7 0HR Tel: 01603 706000 Fax: 01603 706001

Other Office locations can be found on our website : www.nps.co.uk

nps group
Property Design and Management Services

CLIENT
Berneslai Homes

PROJECT
THE AVENUES BIOMASS BOILER INSTALLATION & GROUP/DISTRICT HEATING SCHEME, THURNSCOE

TITLE
BOILER HOUSE EXTENSION
LANSDOWNE CLOSE
PROPOSED PLAN & ELEVATIONS

SCALES	DATE	DRAWN	CHECKED
1:50	June 2013	ab	

FILE / DRAWING NAME

REV CODE

PROJECT NR	ZONE	LEVEL	TYPE	ROLE	UNIQUE NR
2013/7/1093	**-**	**-**	**PL**	**A**	**104**

File Path: G:\Design and Procurement\Design and QS\Berneslai Homes\07-17-14-1-1093 HSG 4338 - The Avenues Thurnscoe\Drawings\Architects\Boiler House\Thurnscoe Boiler House.dwg , Saved: 01 July 2013 15:33:58, By: Bowler , Alan

Date Plotted: 12 July 2013 10:08:08