




New Street Elevation

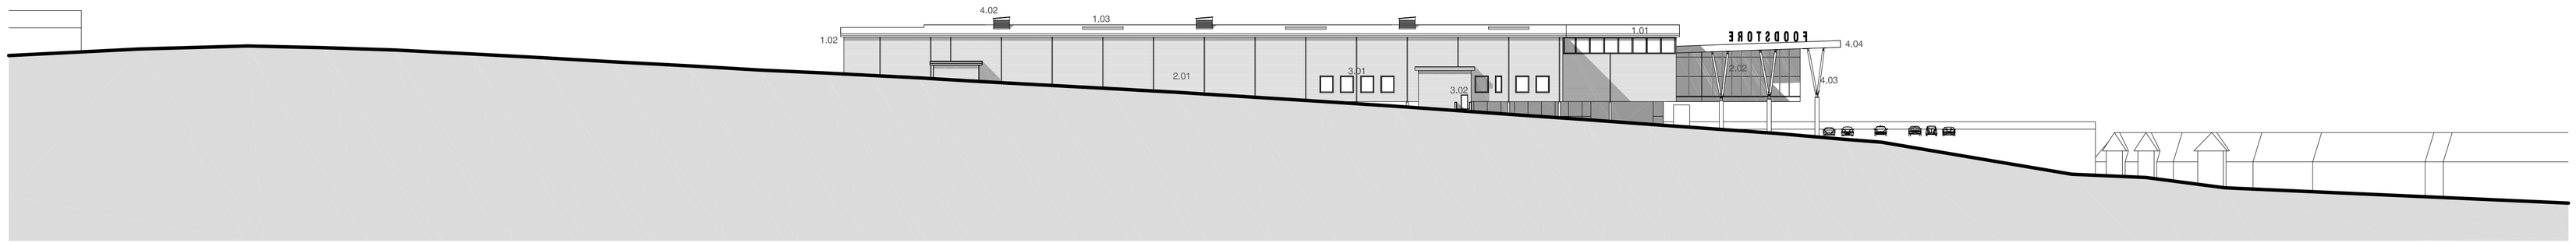

Heelis Street Elevation

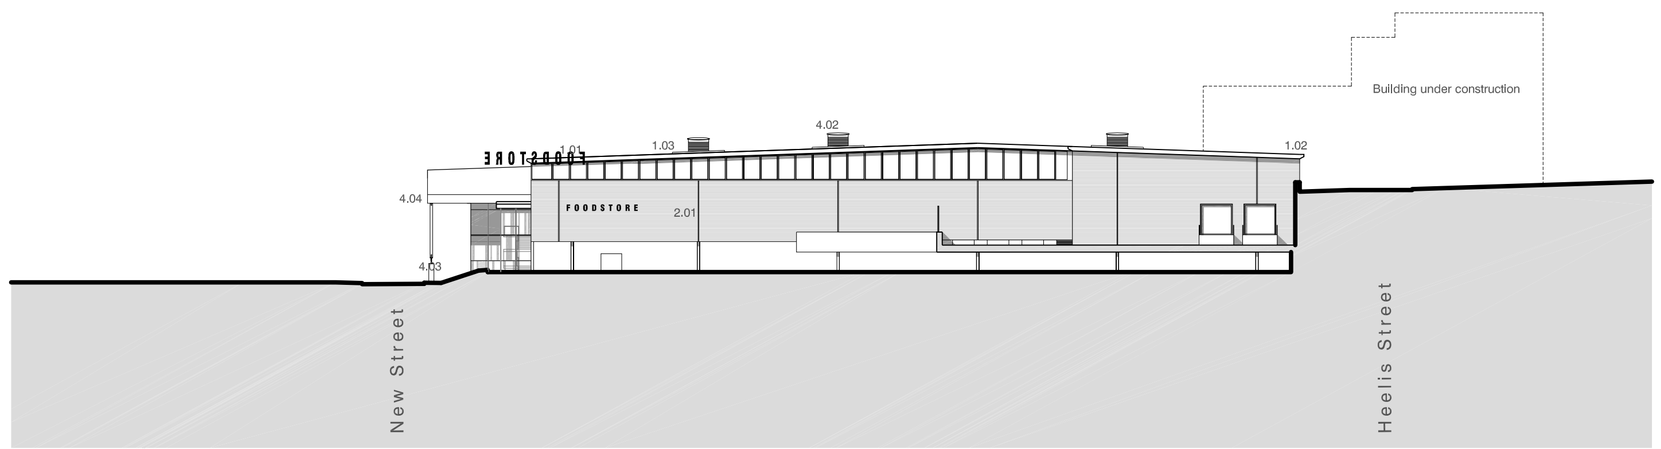

Wood Street Elevation

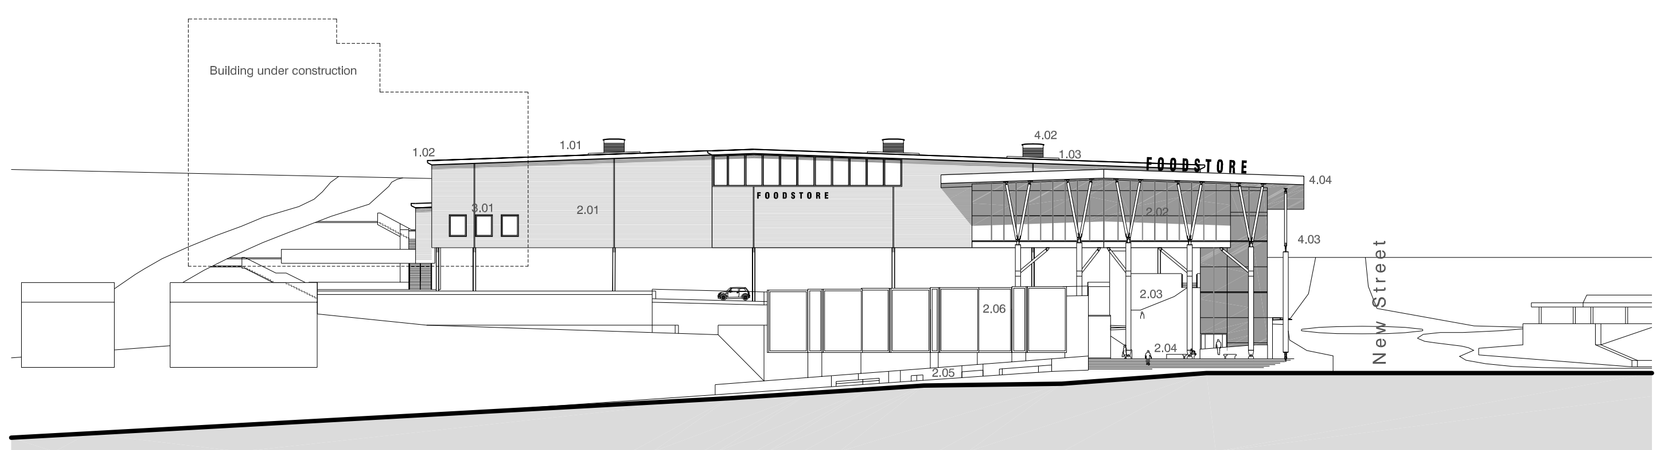

West Way Elevation

Materials Key

1.00 Roof
1.01 Single ply membrane
1.02 PPC aluminium concealed gutter system
1.03 Rooflights

2.00 Walls
2.01 Timber cladding
2.02 Structural sealant curtain wall glazing system
2.03 Green 'living' wall
2.04 Concrete retaining walls
2.05 Ceramic mosaic
2.06 Metal 'art' panels

3.00 Windows and Doors
3.01 Grey aluminium double glazed windows
3.02 Aluminium door

4.00 Miscellaneous
4.01 Timber canopy
4.02 Windcatchers
4.03 Timber columns to canopy
4.04 Timber fascia to canopy

REV	DATE	DESCRIPTION	DRN	CHK
C	13/02/12	Service yard amended to Wood Street and New Street elevations	MBD	
B	20/12/11	Frameless glazing amended to snow frame, materials key updated, Signage amended, Number of columns supporting canopy reduced and rotated 90°.	KMB	MBD
A	15/11/11	Car park levels to New Street and West Way elevations amended, Ground level to Heelis Street elevation amended, Stair to New Street elevation changed to glazing system, Opening to car park underneath food store shown, Cladding, shadows and glazing detail added to Wood Street elevation, Context, trees, people and vehicles added to all elevations, Materials key added,	KMB	-

MICHAEL HYDE AND ASSOCIATES LIMITED
chartered architects

MANCHESTER □ SHEFFIELD ■

51 BARTON ARCADE
DEANSGATE
MANCHESTER M3 2BJ
TEL 0161 834 1018
FAX 0161 834 4798
Manchester@MHA
architects.com

ALLIANCE HOUSE
LEOPOLD STREET
SHEFFIELD S1 2GY
TEL 0114 2759666
FAX 0114 2757751
Sheffield@MHA
architects.com

PROJECT TITLE		
PROPOSED NEW FOOD STORE NEW STREET, BARNSLEY		
DRAWING TITLE		
PROPOSED STREET ELEVATIONS		
DRAWN / CHECKED KB	DATE OCT 2011	SCALE 1:500 @ A1
JOB No 1SI5	DRAWING 3-001	REVISIONS C