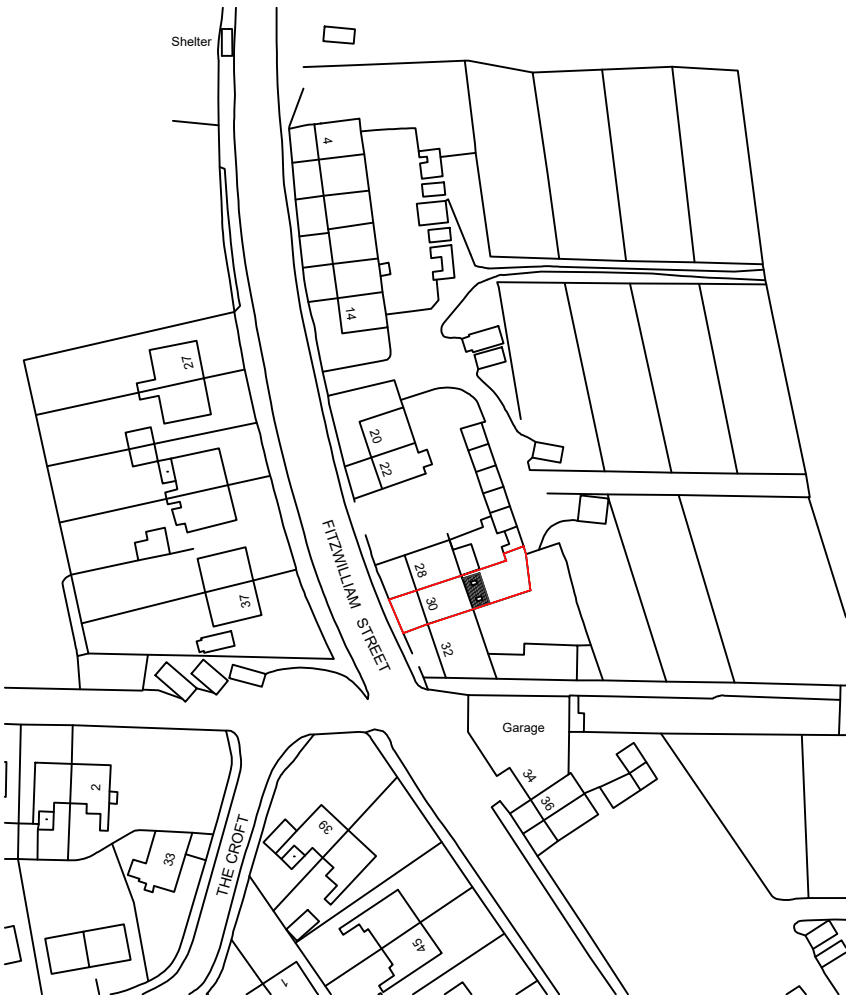

location plan

1:1250

Proposed Single Storey Extension at 30 Fitzwilliam Street, Elsecar

for Miss S Chapman - scale 1:1250@a4 - date april 23 - dwg no. fs/01