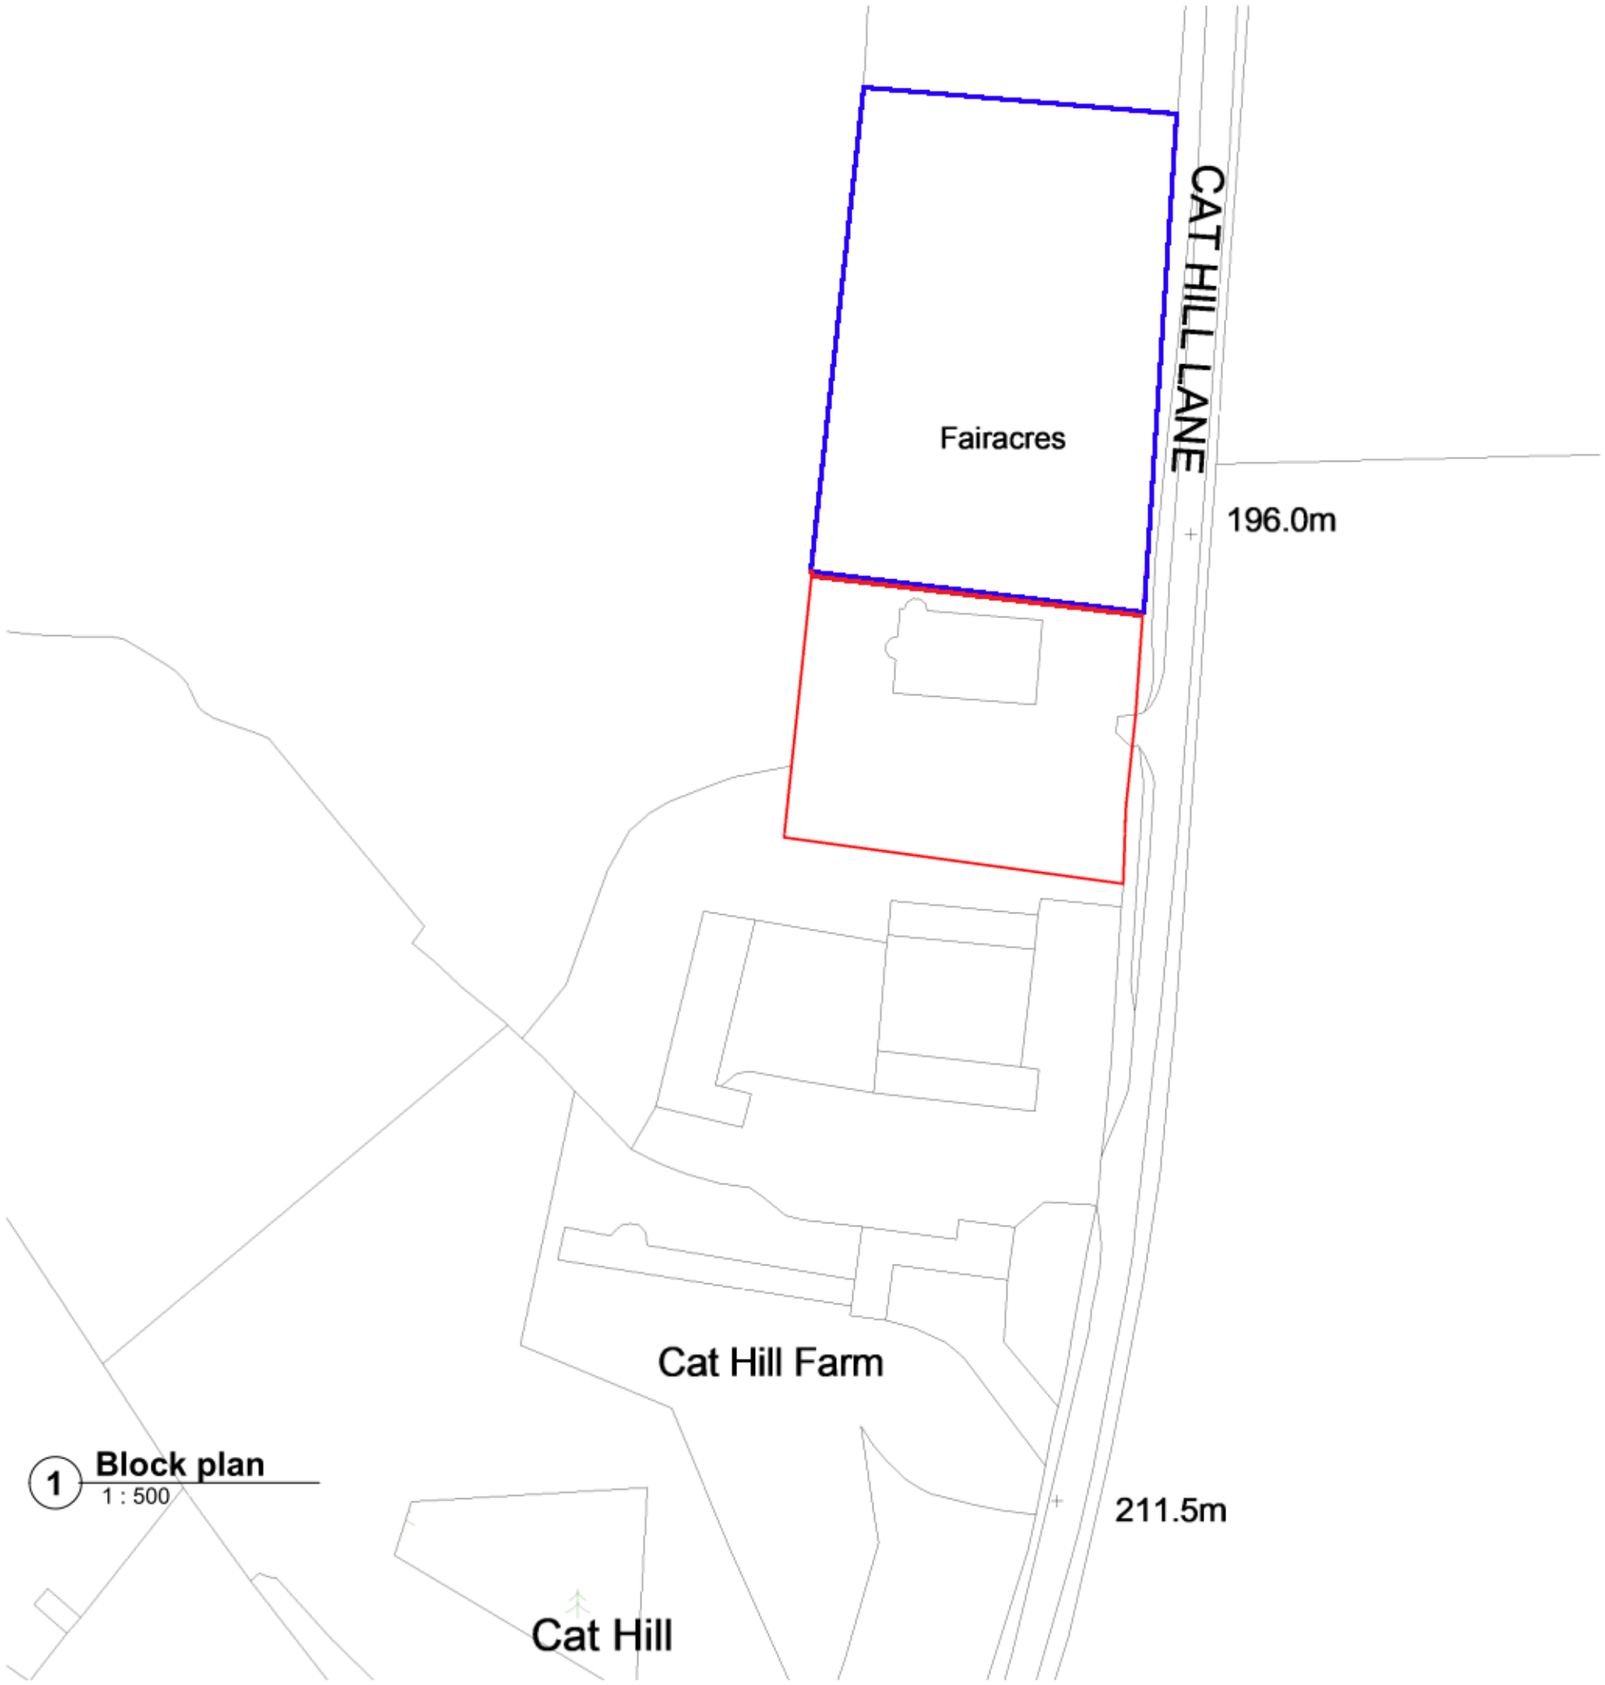


1 **Block plan**
1 : 500

Proposed extension and alterations
Fairacres Cathill Lane
Hoylandswaine
S36 7JB

No.	Description	Date
A	Garage reduced to 15m2	2/5/22
B	Garage omitted	8/5/22
C	Curtilage	18/5/22

Block plan

Project number	JD2022
Date	12-0302022
Drawn by	RBO
Checked by	RBO

A101

Scale 1 : 500

08/05/2022 10:16:01