



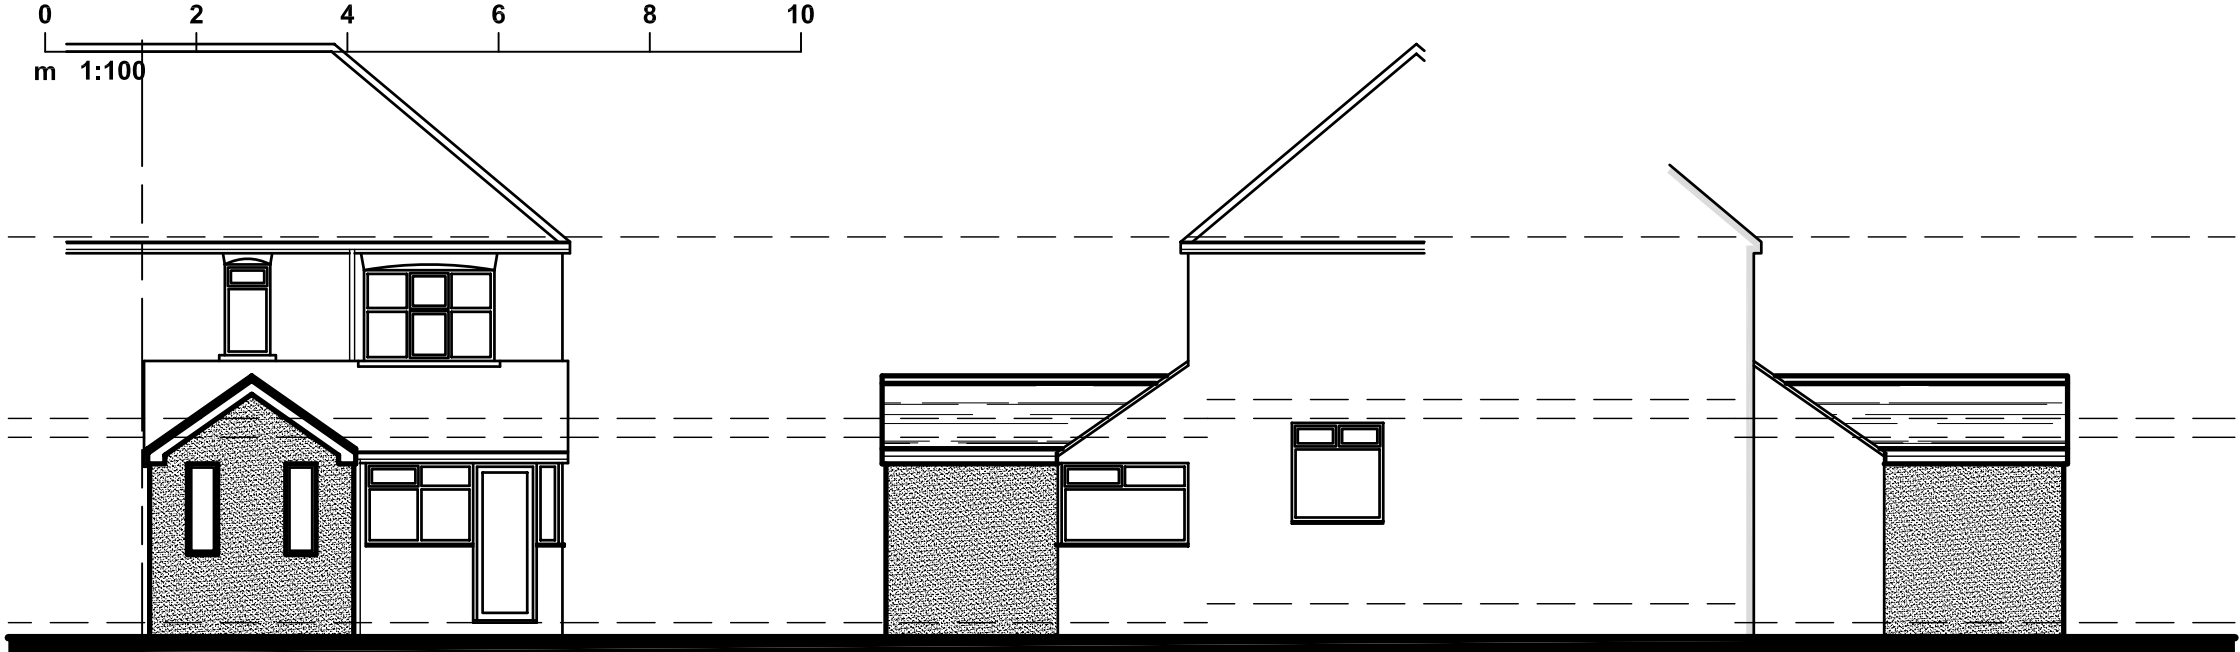

Rear  
Elevations (1:100)

Side

Side

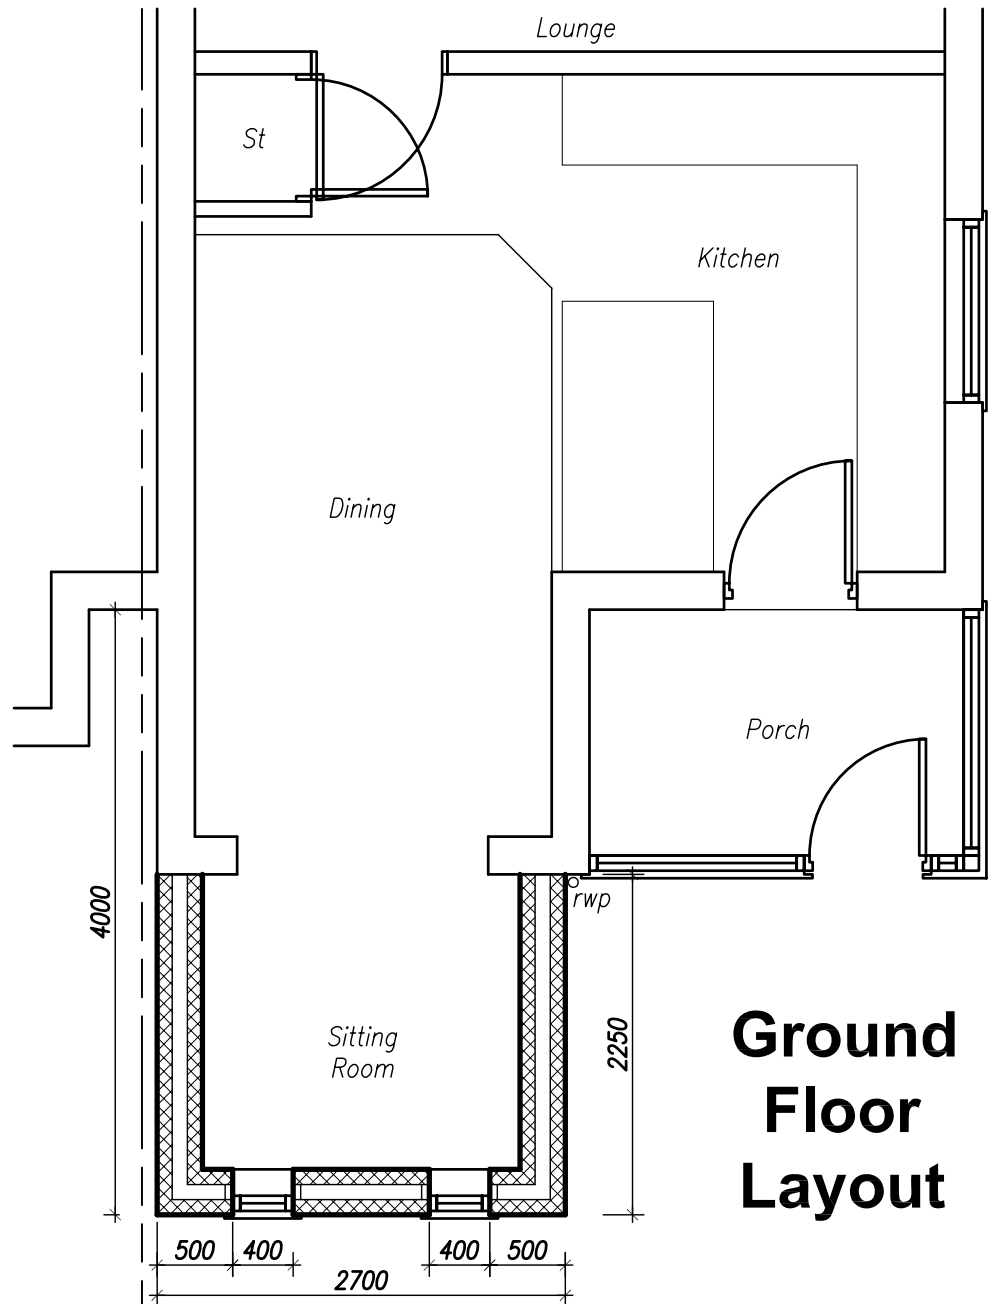

Ground  
Floor  
Layout

NOTES:

DO NOT SCALE FROM THIS DRAWING.  
VERIFY ALL DIMENSIONS, SETTING OUT AND  
BOUNDARIES ON SITE. NOTIFY ANY DISCREPANCIES  
TO THE RDS LTD PRIOR TO CONSTRUCTION ON SITE.  
FOR STRUCTURAL INFORMATION, REFER TO  
STRUCTURAL ENGINEER'S DETAILS.

PLANNING

CLIENT: Mr & Mrs Jones

47 Lundhill Road  
Wombwell  
Barnsley

PROJECT: Proposed Layouts  
and  
Elevations

DRAWING: SCALE: 1:50/100 DATE: November 2011

Renishaw Design Services Ltd  
Unit 1, 58 Broad Oaks, Sheffield, S9 3HJ  
T 01709 320363, M 07709655886, E mail@r-d-s.co.uk

JOB NO: 2011-018 DRAWING NO: 002 REV: \*