

Revisions

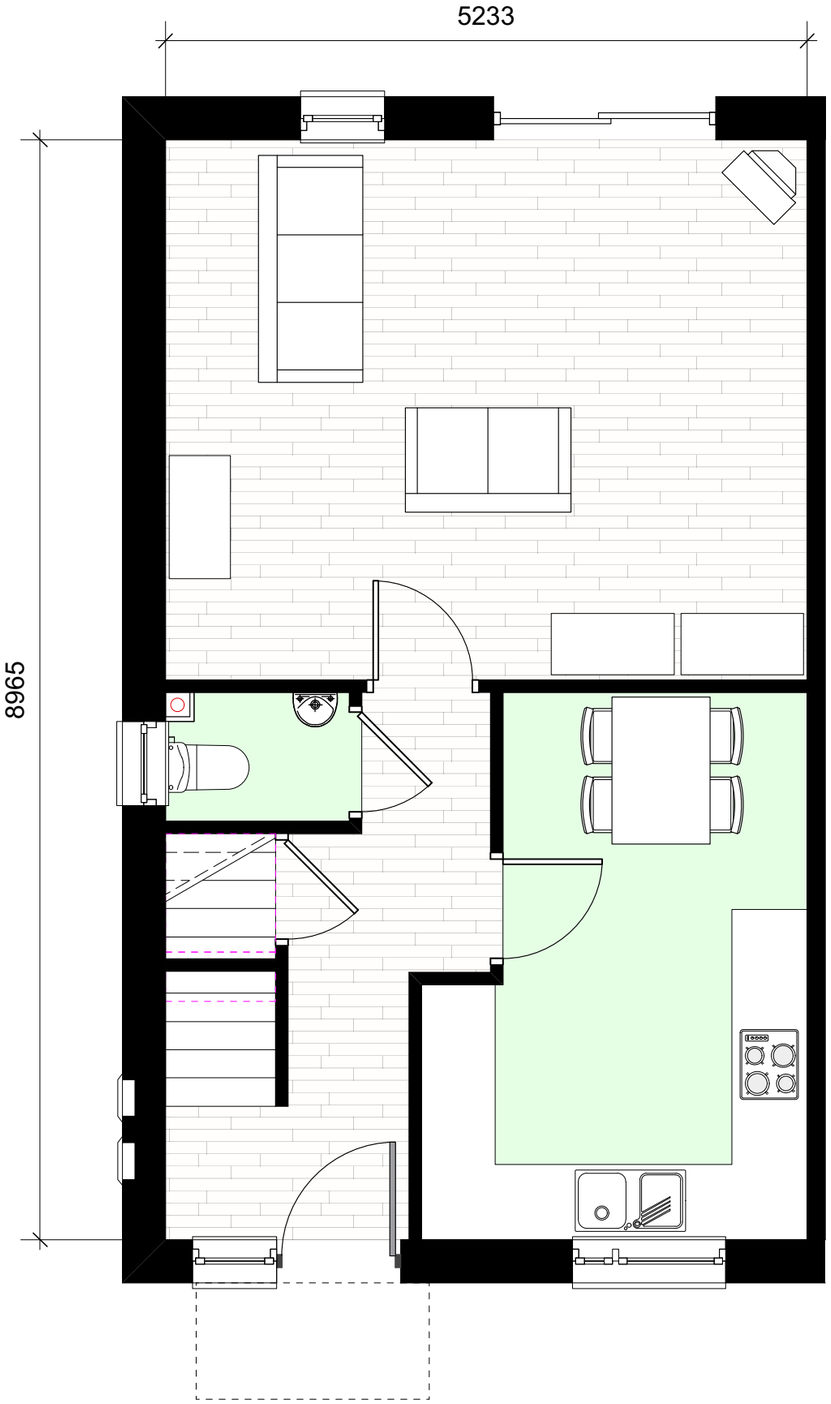

Ground floor
46.909 sq m

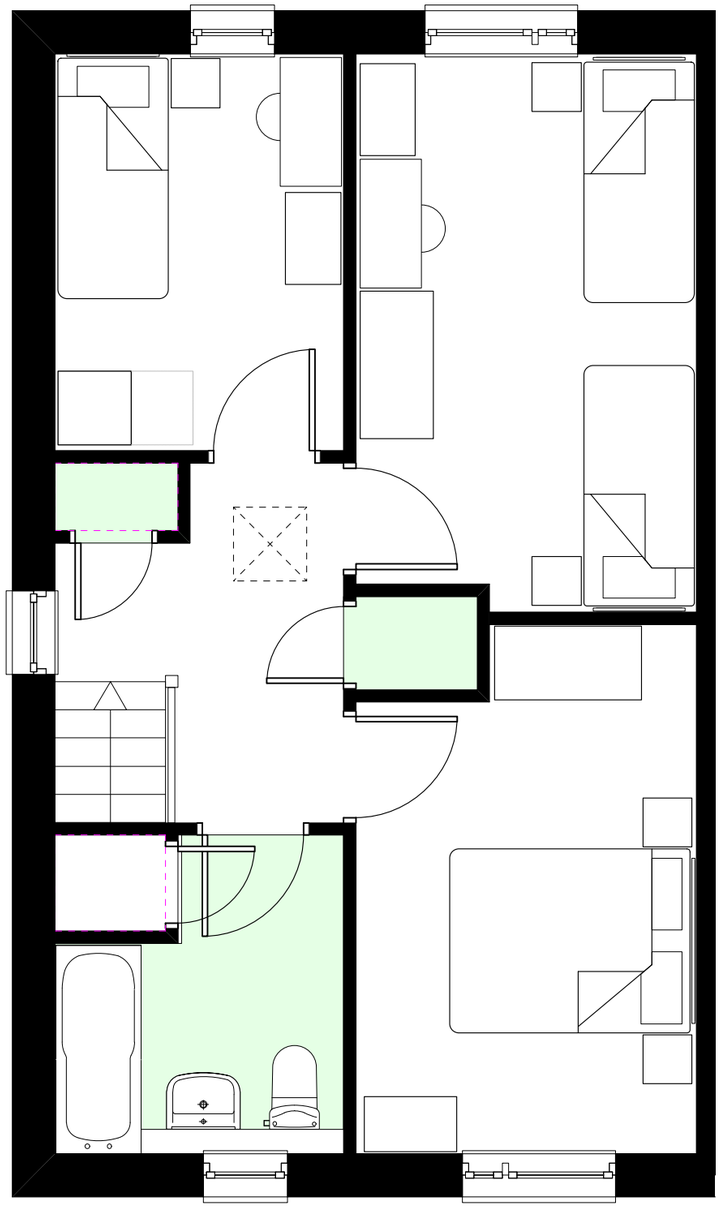

First floor
46.909 sq m

project
Longcar Lane

drawing title
House type B plans

drawing number
2480(2)003

scale	drawn/Checked	date
	CS / CS	27/07/2015

West + Machell
architects
1 Northwest Business Park Servia hill Leeds LS6 2QH
Tel: 0113 2461746 Fax: 0113 2343290
email: architects@westandmachell.co.uk
www.westandmachell.co.uk