
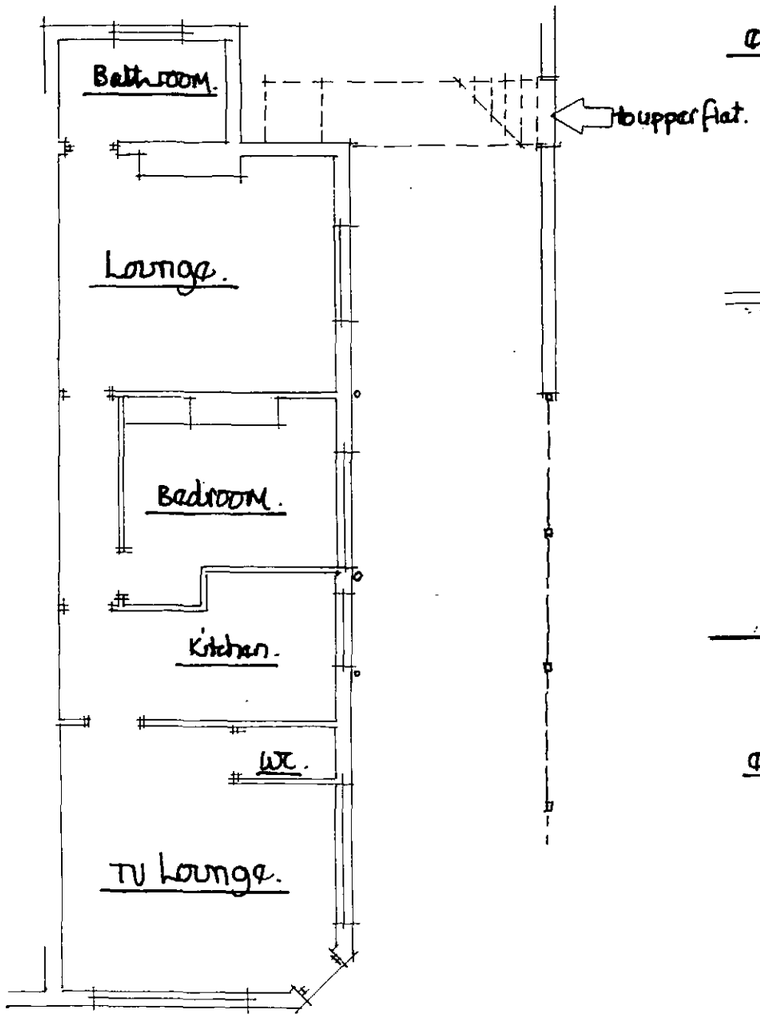



ground floor self contained flat.

survey details 1:100m.


elevation to High Street.

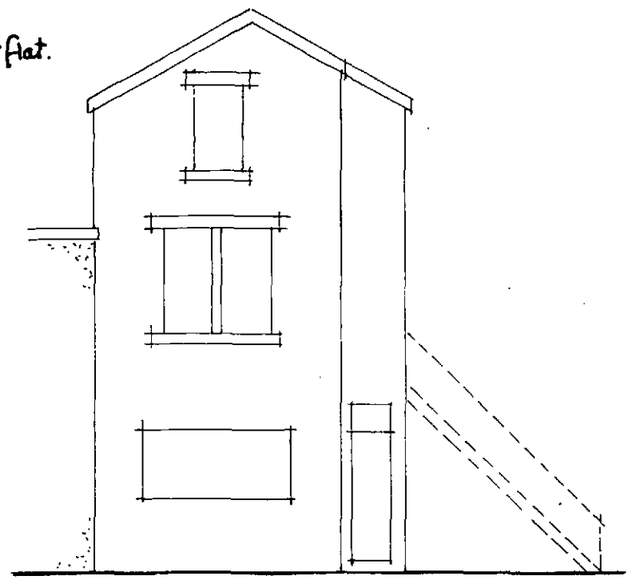


elevation to Lansdowne Close.

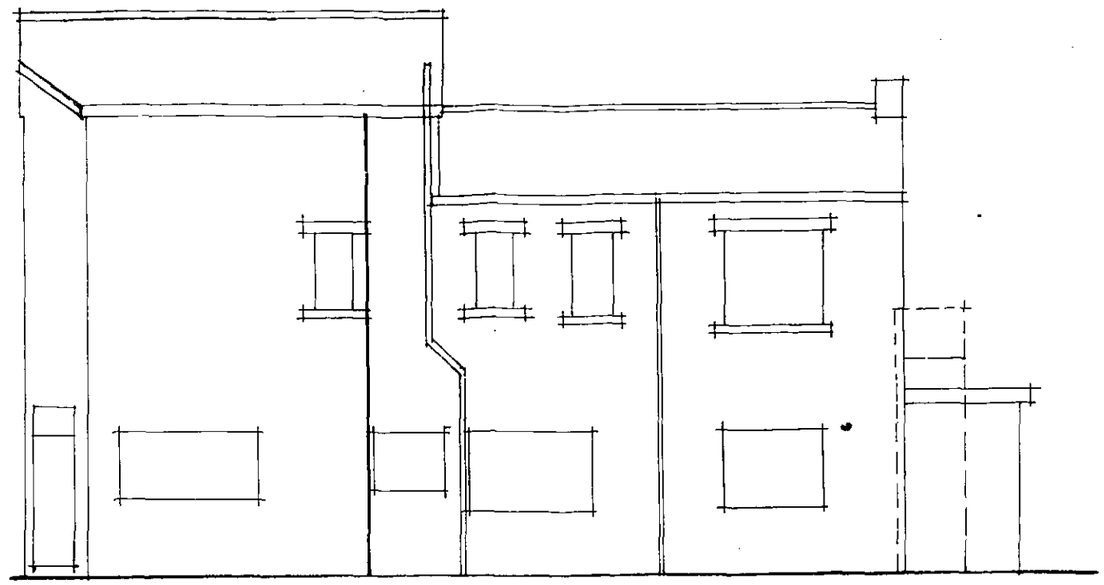


elevation to rear yard.

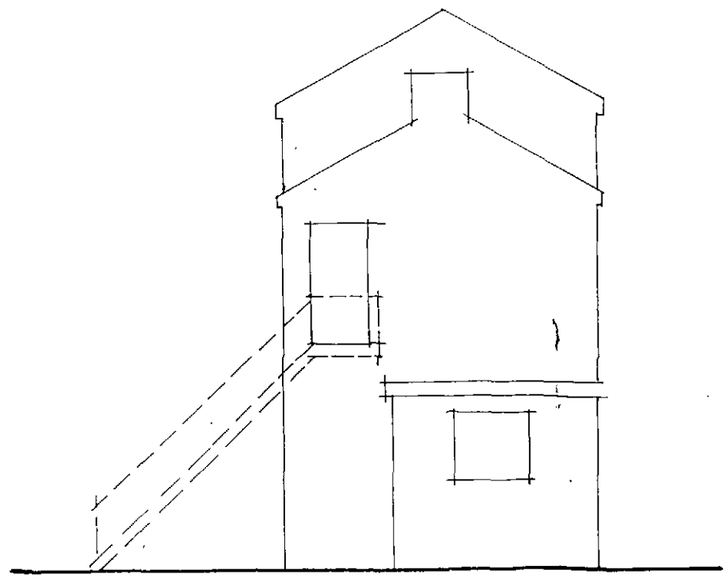

site plan 1:500m.

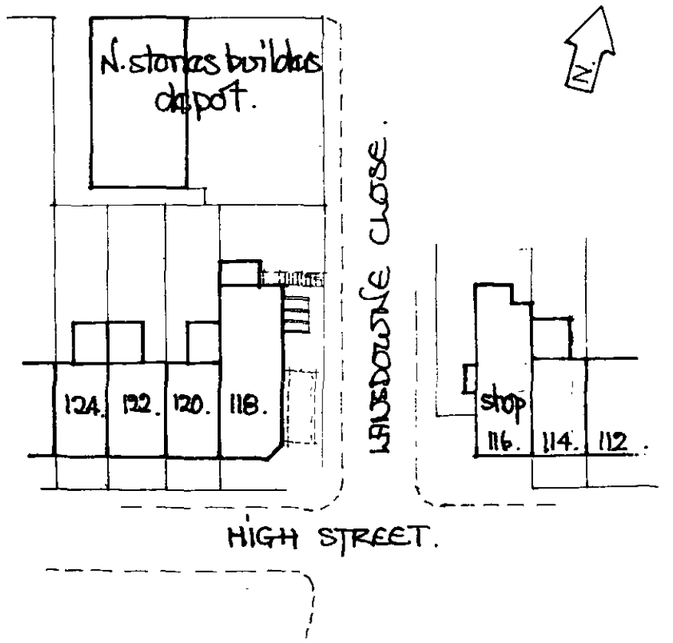


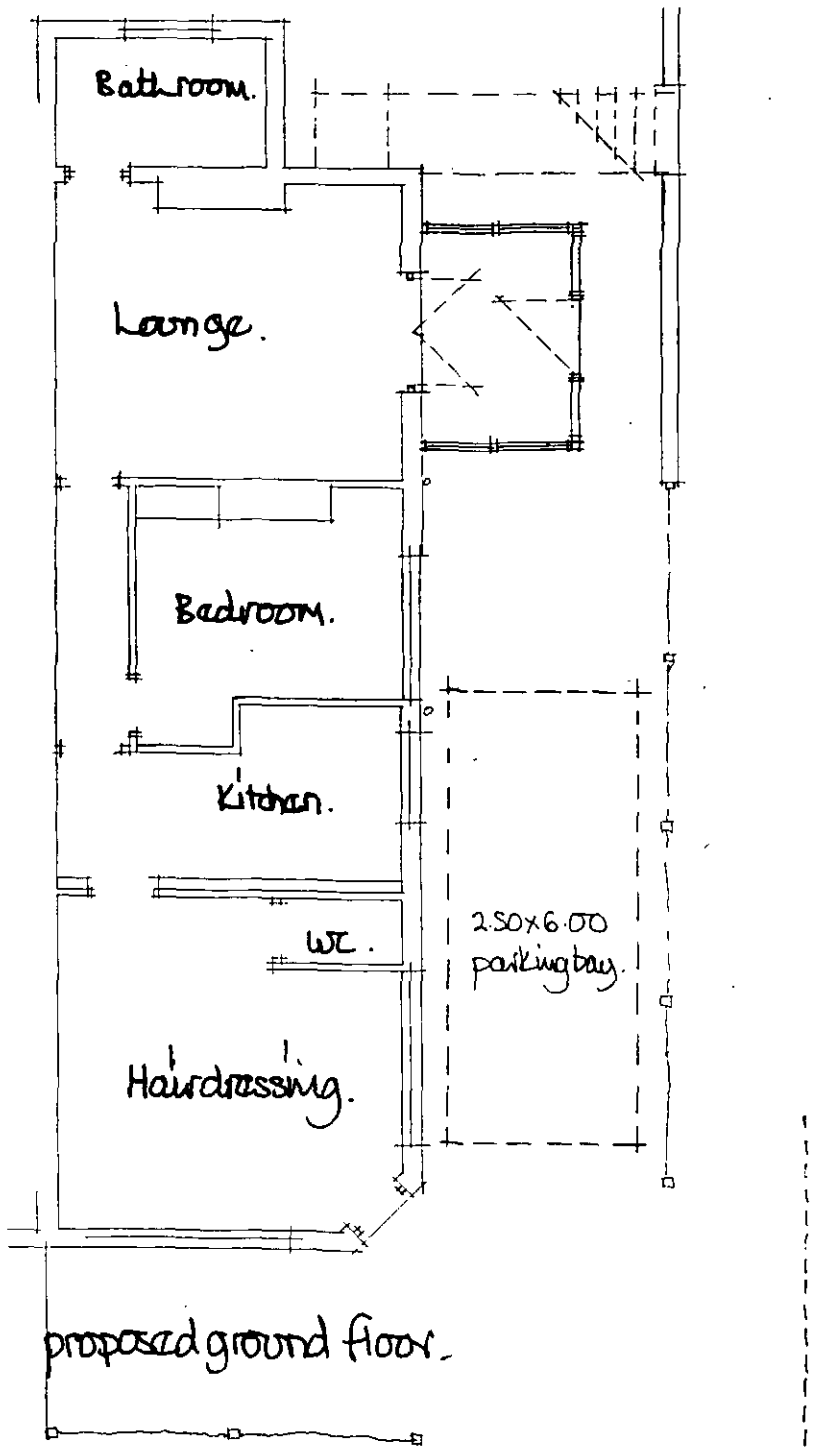

proposed ground floor.

parking bay added to THCP Spec' 1st June 10

proposed elevation to High St.

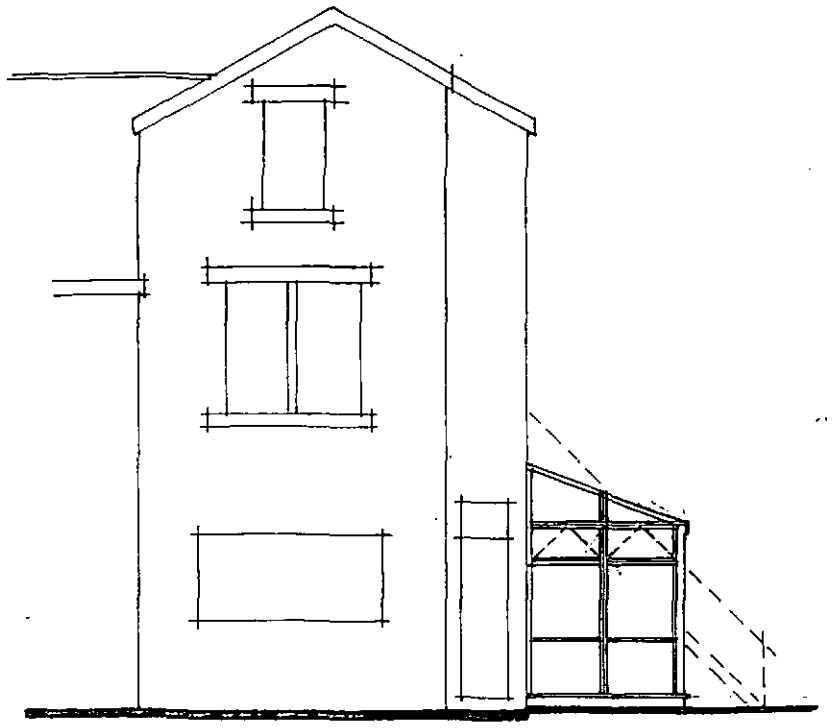

proposed elevation to Lansdowne Close.



proposed elevation to rear yard.

