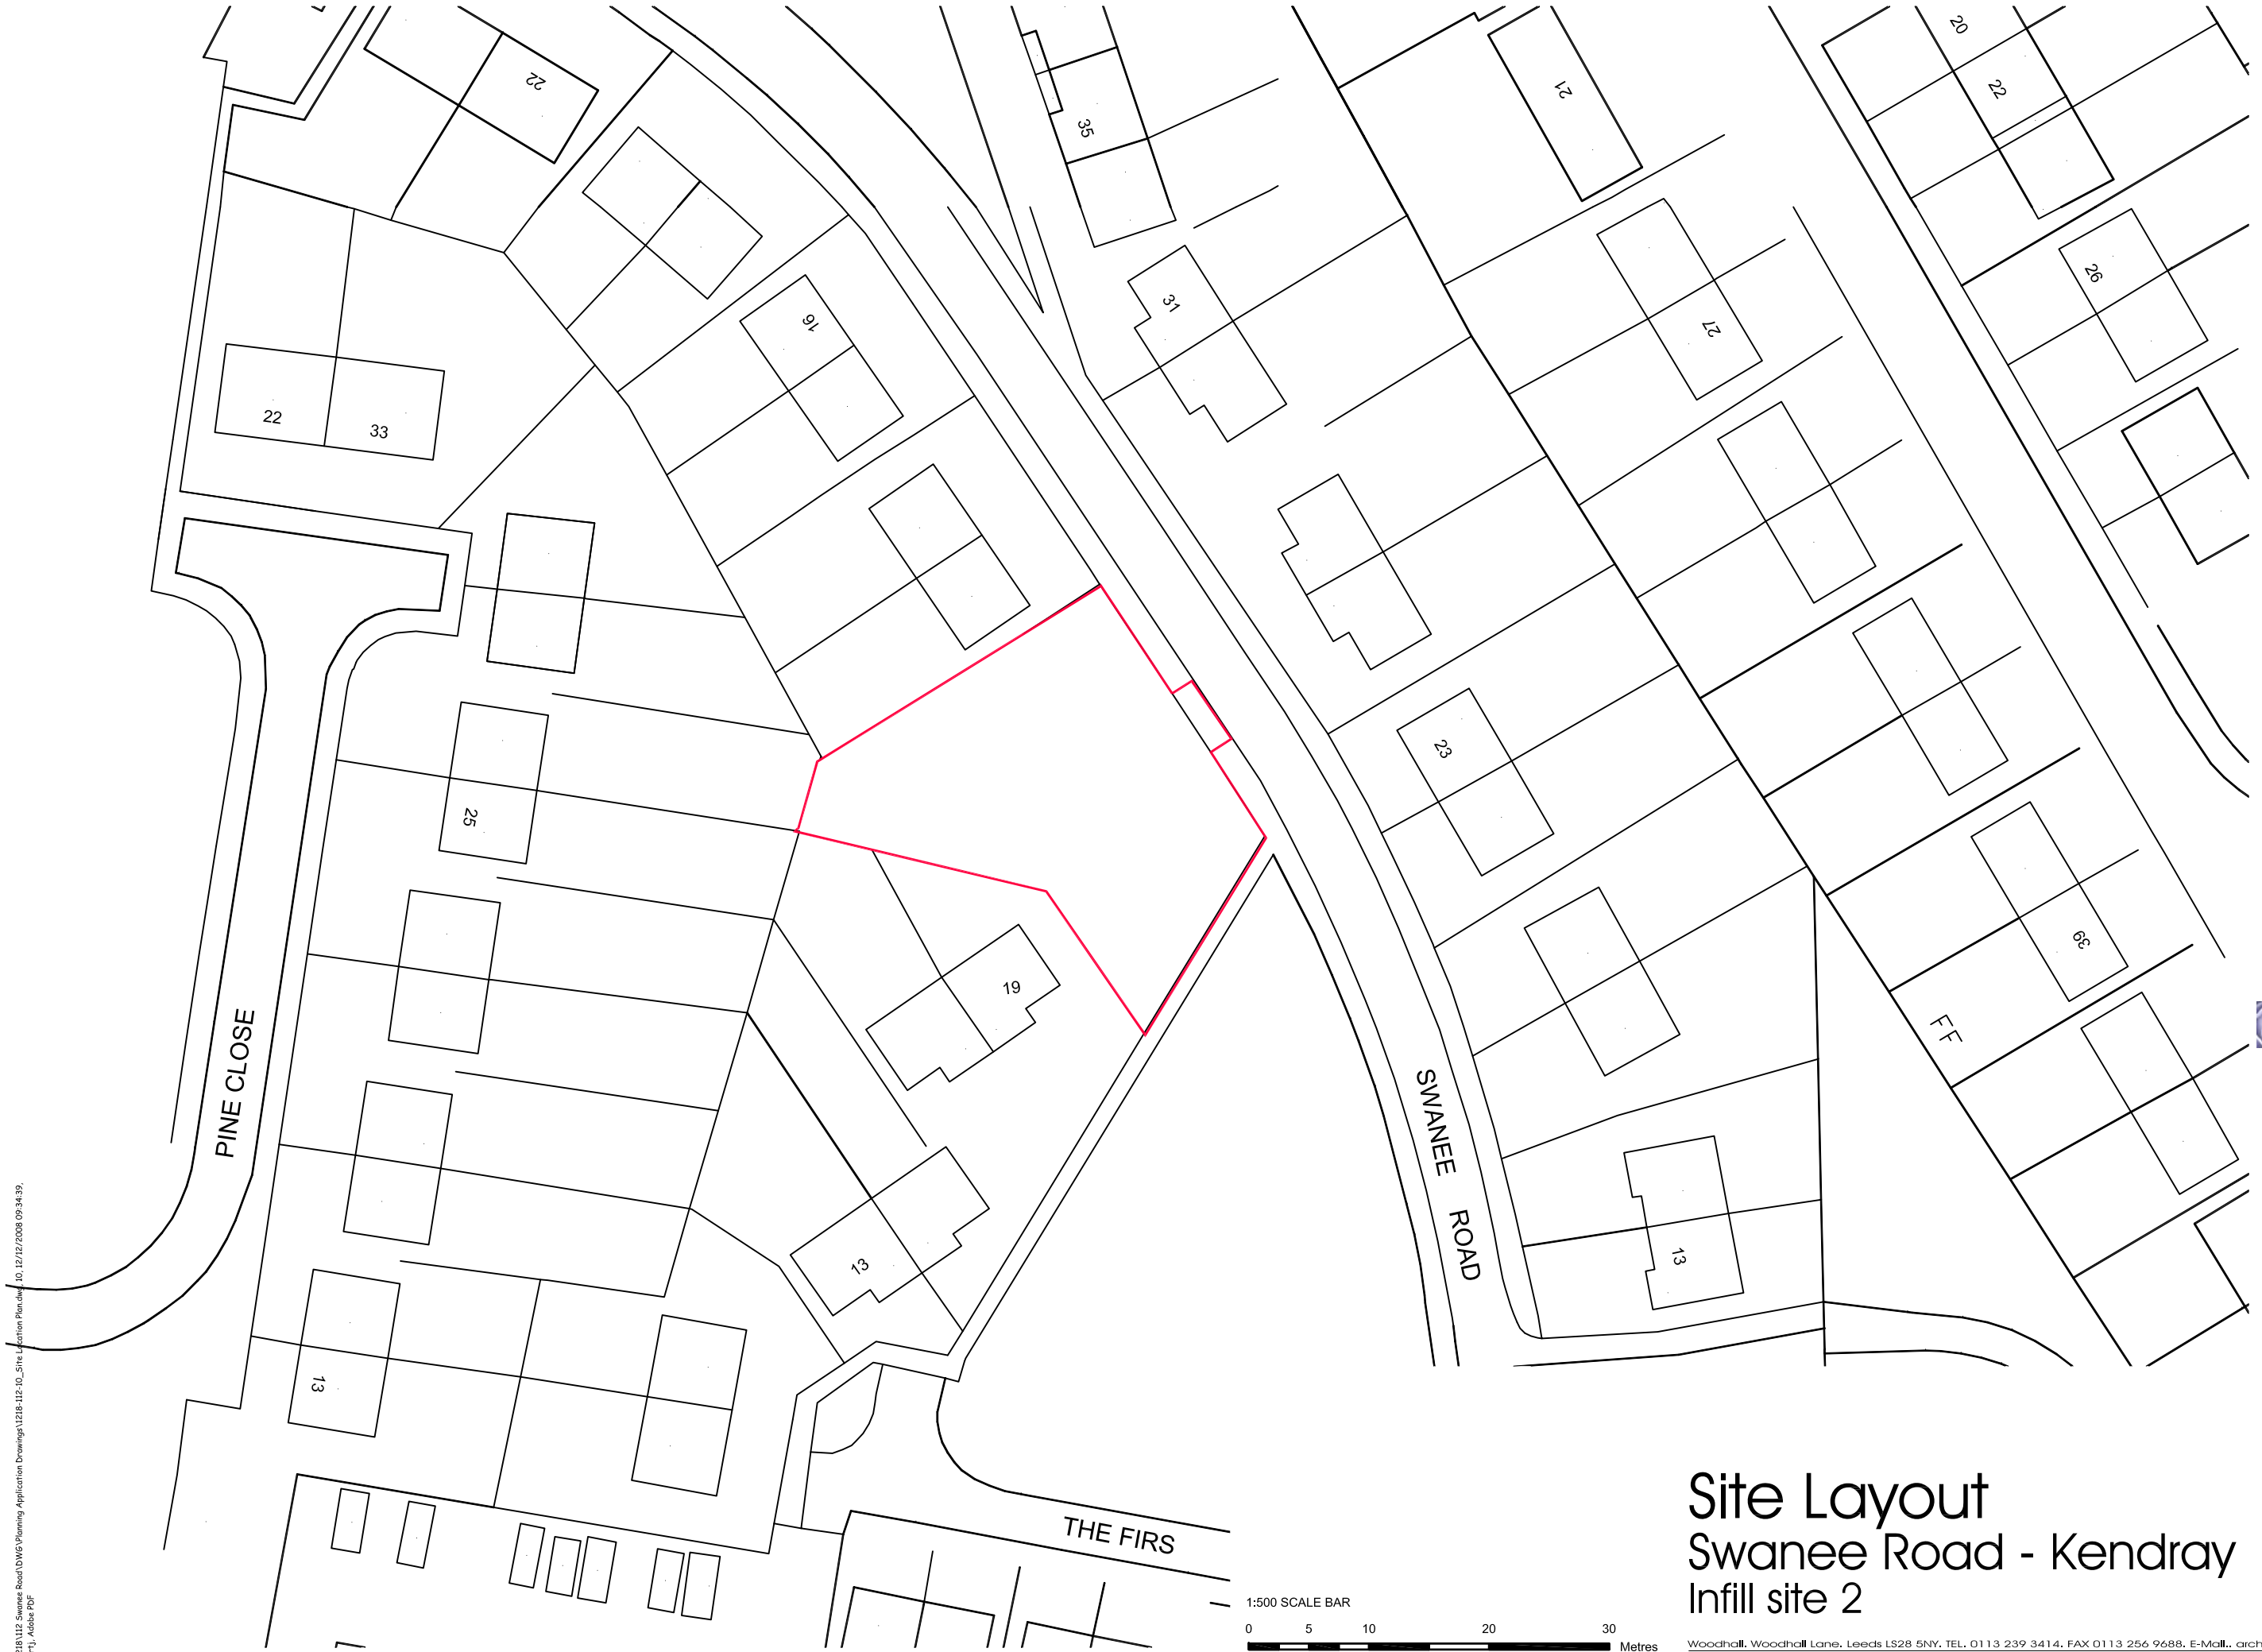


© Acanthus WSM Architects

The general contractor is responsible for the verification all dimensions on site and the architect is to be informed of any discrepancy.

The status of information contained in a computer copy of this drawing shall be limited to that conveyed by the paper copy.

Revisions:

1:500 SCALE BAR

0 5 10 20 30 Metres

Chevin HOUSING GROUP

drawing status

- approval
- construction
- preliminary
- record
- ■ Information
- comment
- tender

Scale	1:500 @ a3
Date	sept 08
Drawn	DW
Dwg.No	1218.112.010

Site Layout
Swanee Road - Kendray
Infill site 2

Acanthus WSM Architects

Woodhall, Woodhall Lane, Leeds LS28 5NY. TEL. 0113 239 3414. FAX 0113 256 9688. E-Mail.. architects@acanthuswsm.com

S:\1218\112 Swanee Road\DWG\Planning Application Drawings\1218-112-10_Site Location Plan.dwg, 10/12/2008 09:34:39, robertj, Adobe PDF