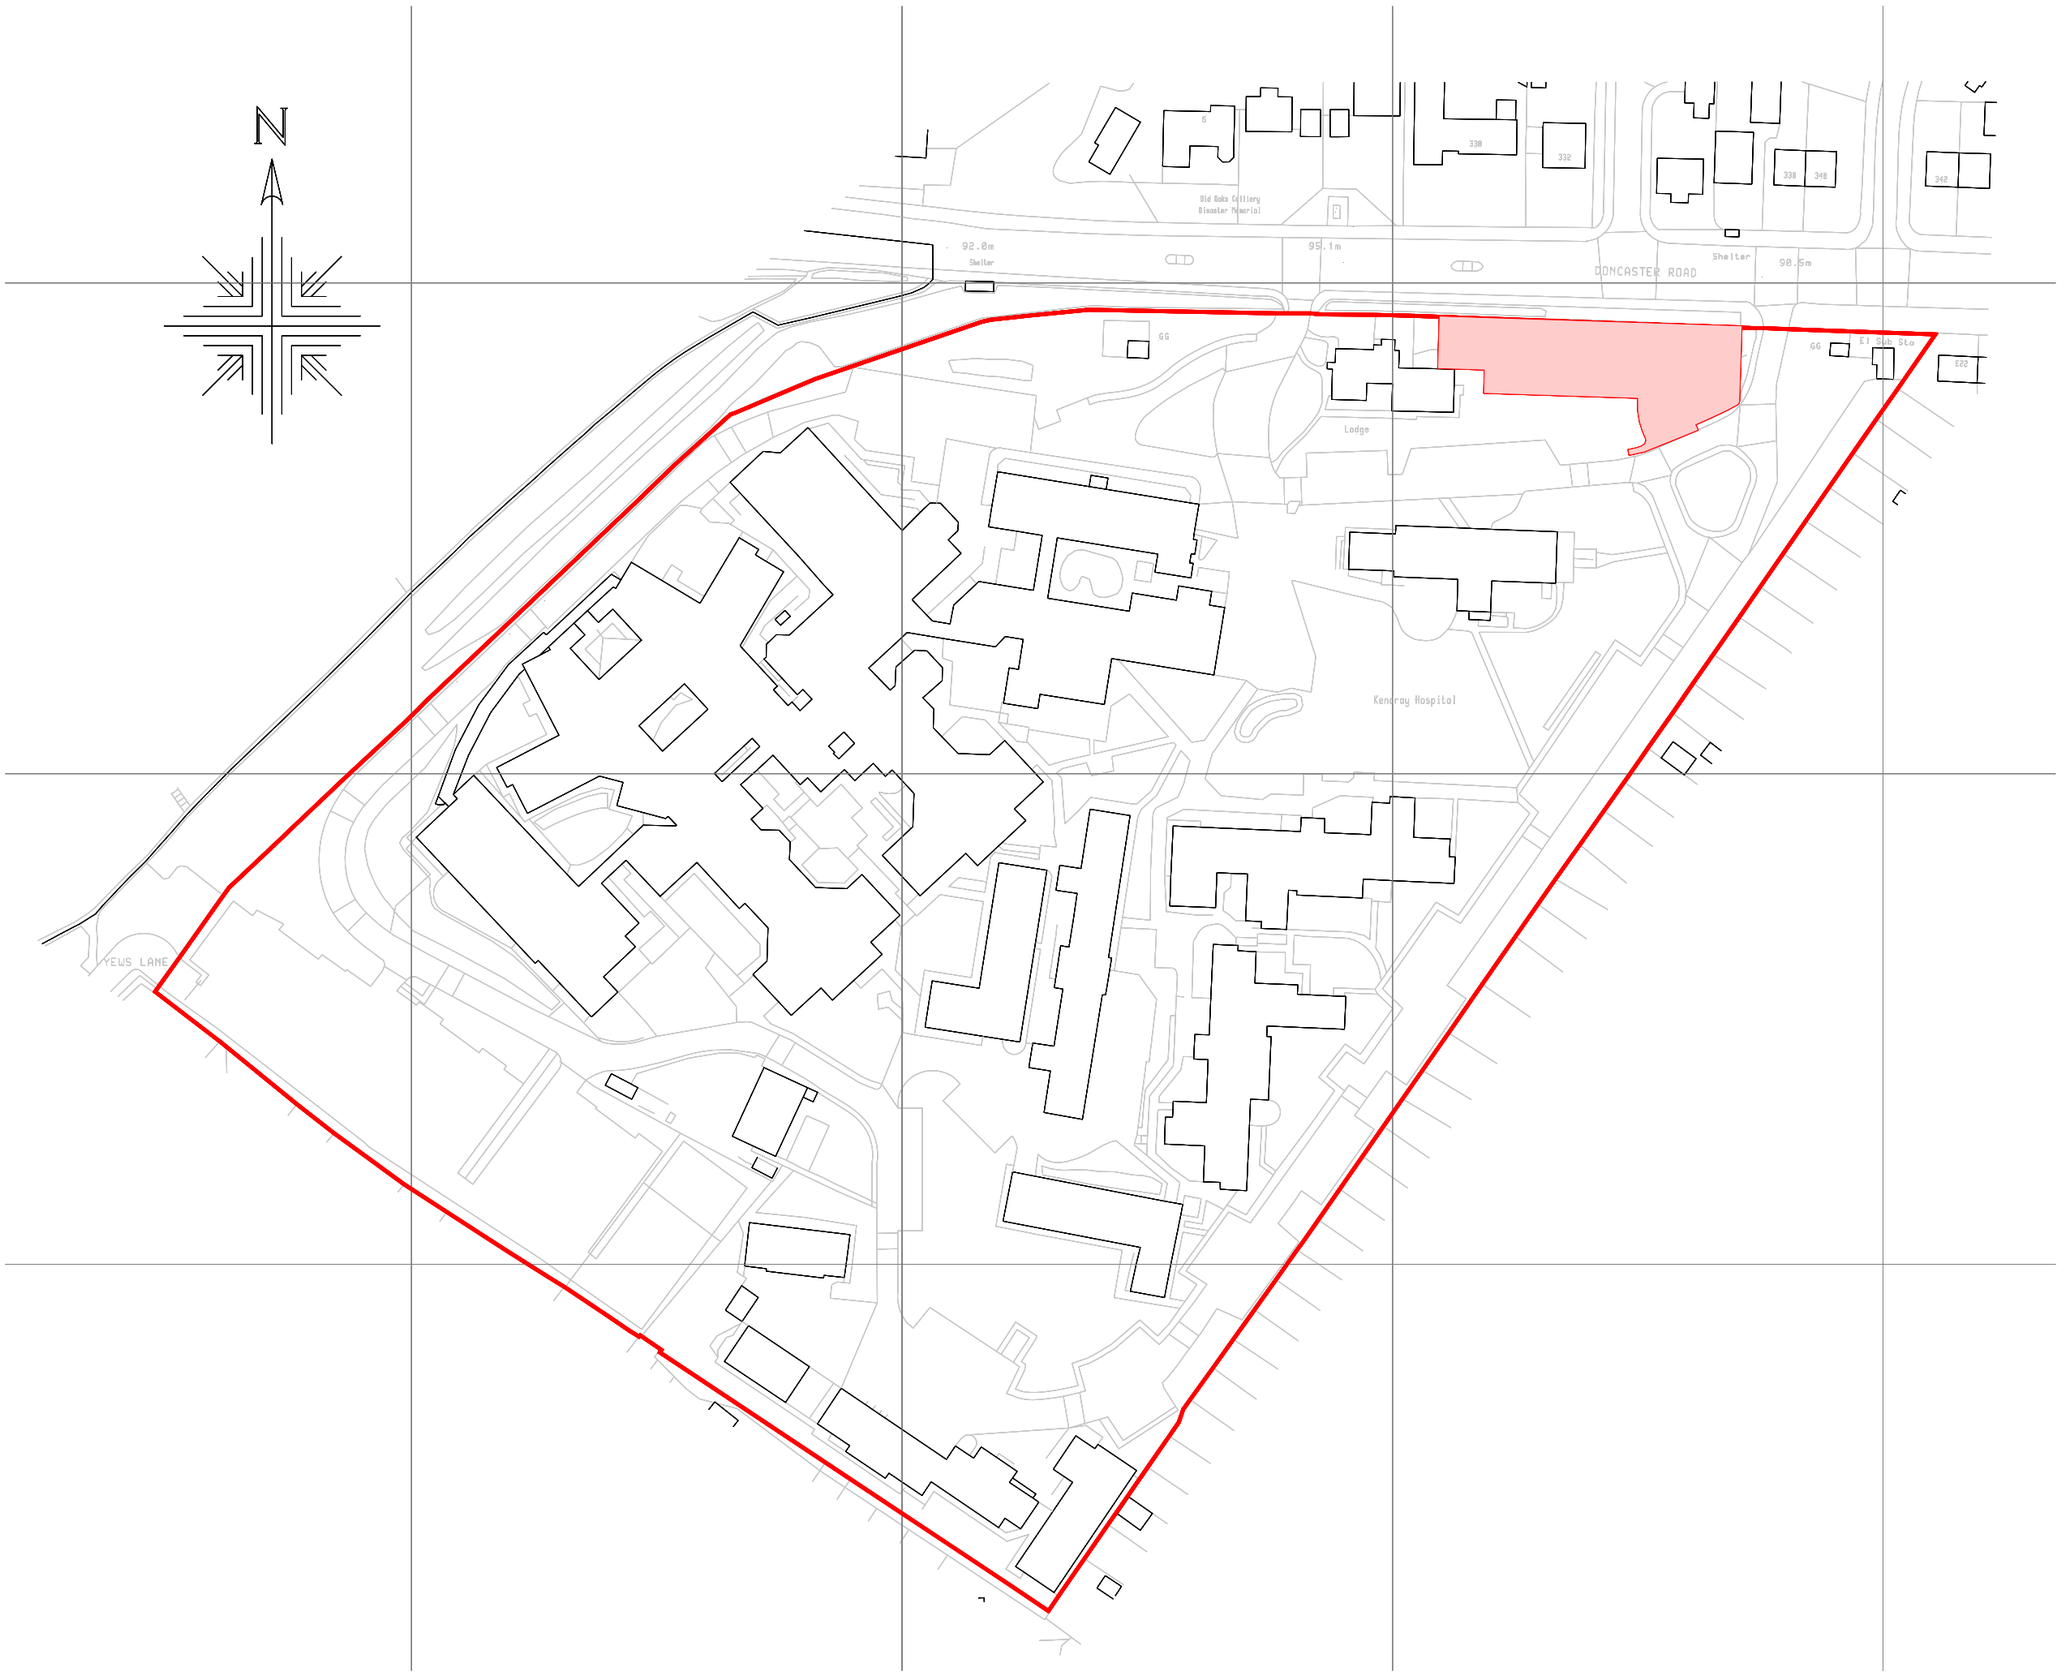


Revision	Description	Drawn	Checked	Date

Current Status: **PRELIMINARY**

T.A.D. Architects
Smithy Wood House,
Smithy Wood Crescent,
Sheffield, S8 0NU

Tel: 0114 250 9600
Fax: 0114 258 3681
Email: enquiries@tadarchitects.co.uk
www. tadarchitects.co.uk

Project
Proposed new Car Park to Kendray Hospital, Doncaster Road, Barnsley, S70 3RD

Drawing Title
Site Location Plan

DO NOT SCALE FROM DRAWING

Scale	Date	Drawn	Checked
1:1250 @A3	02.04.2019	mjm	pa

Drawing Number: **1909/A/(EX)/01**
Revision: **-**

CAD Reference: xxxx\GDS FILES\xxxx xxx.dgn

© T.A.D. Architects