
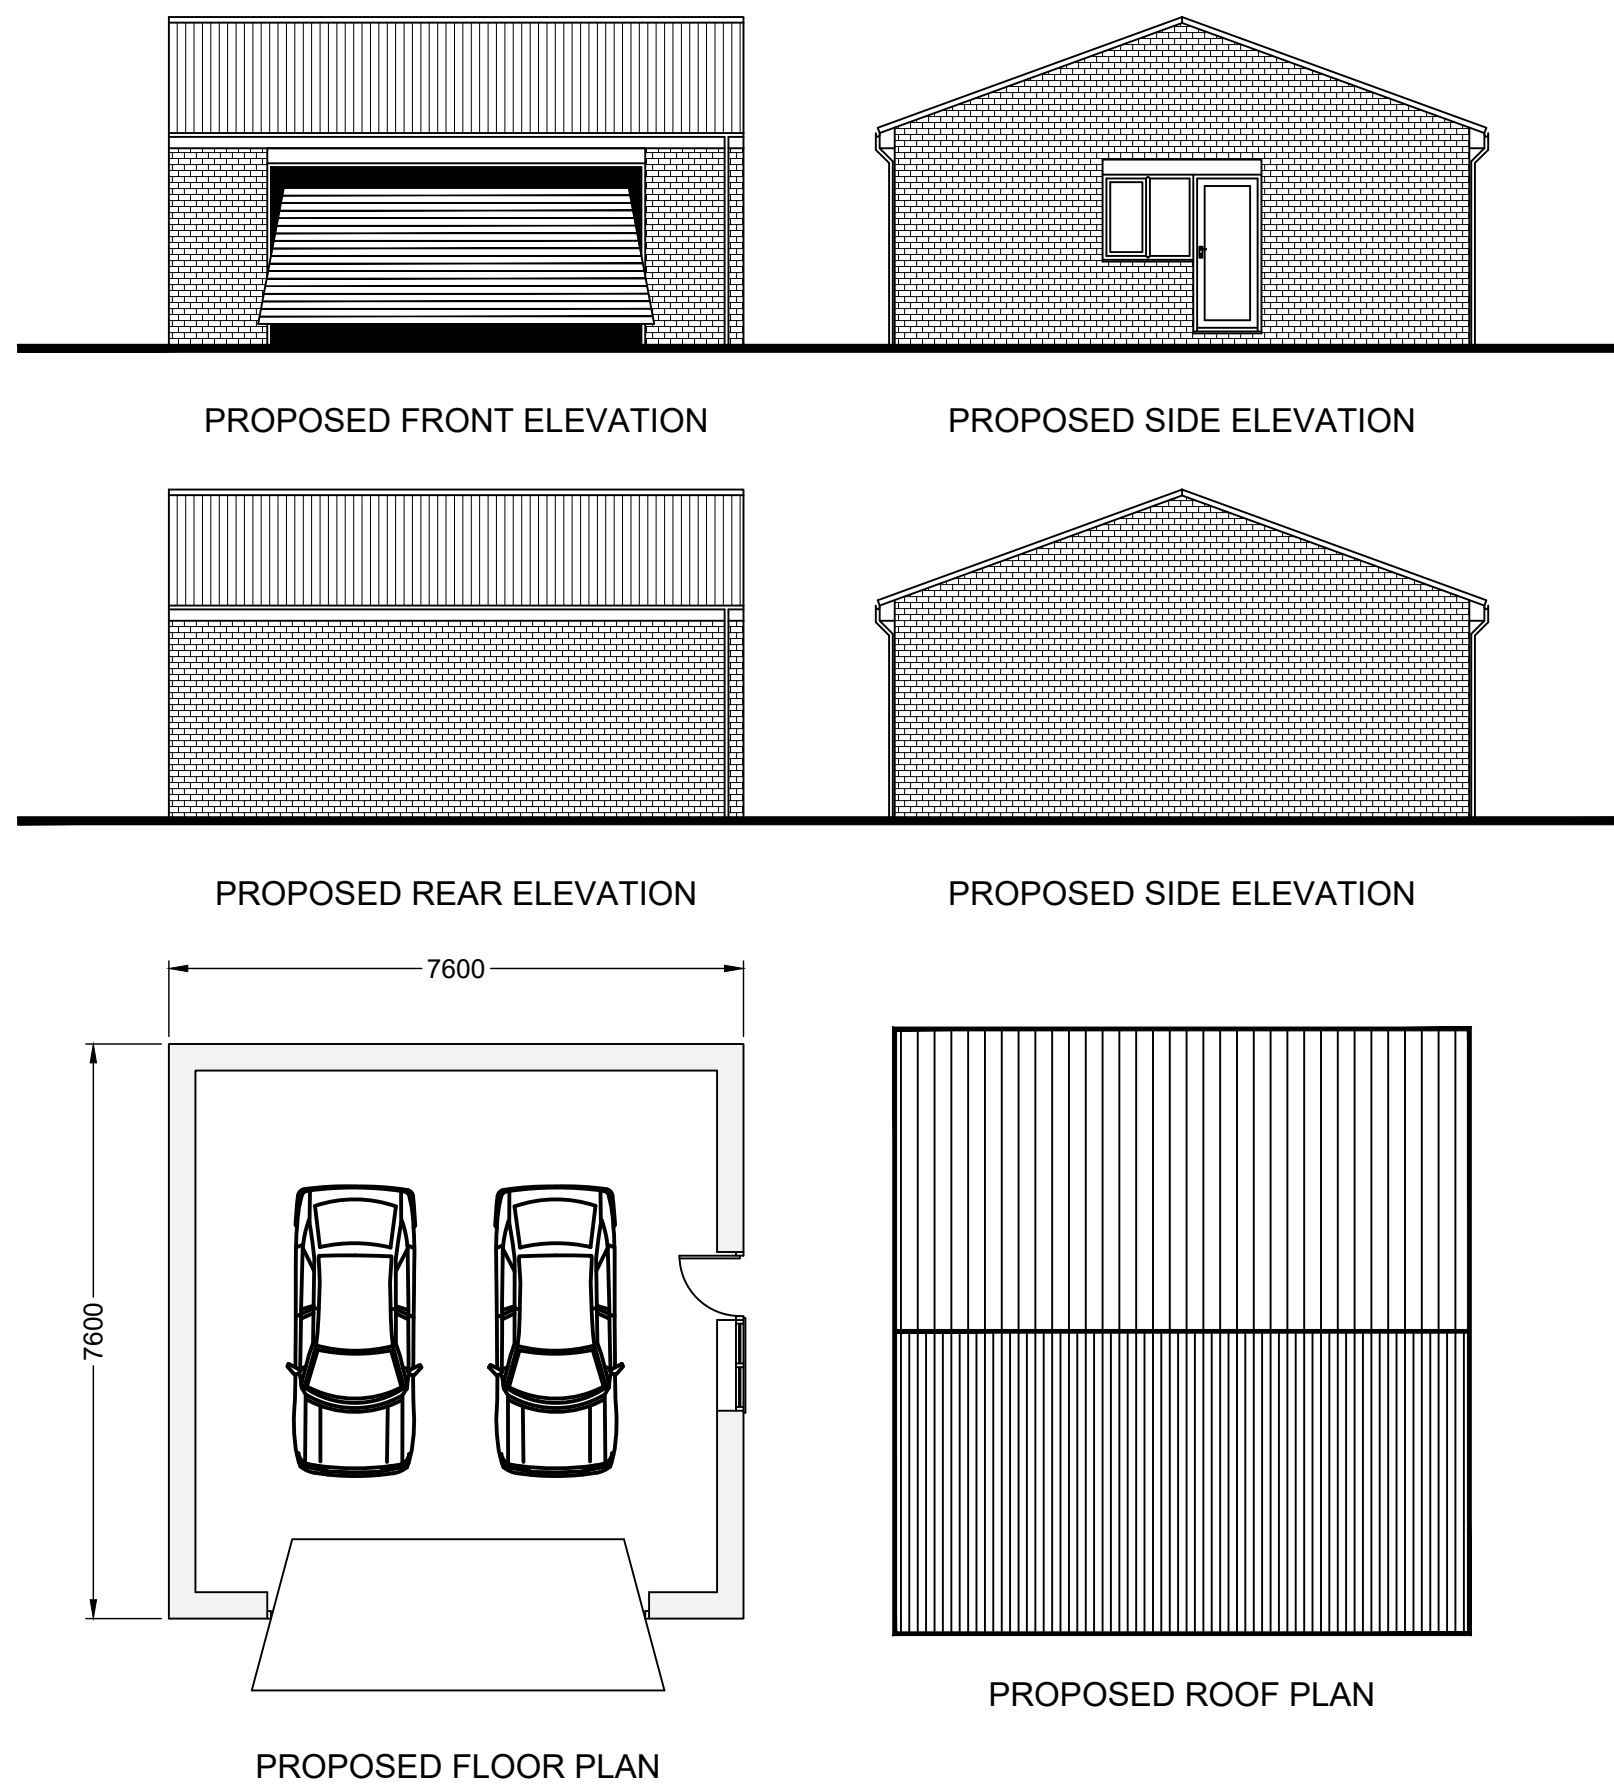
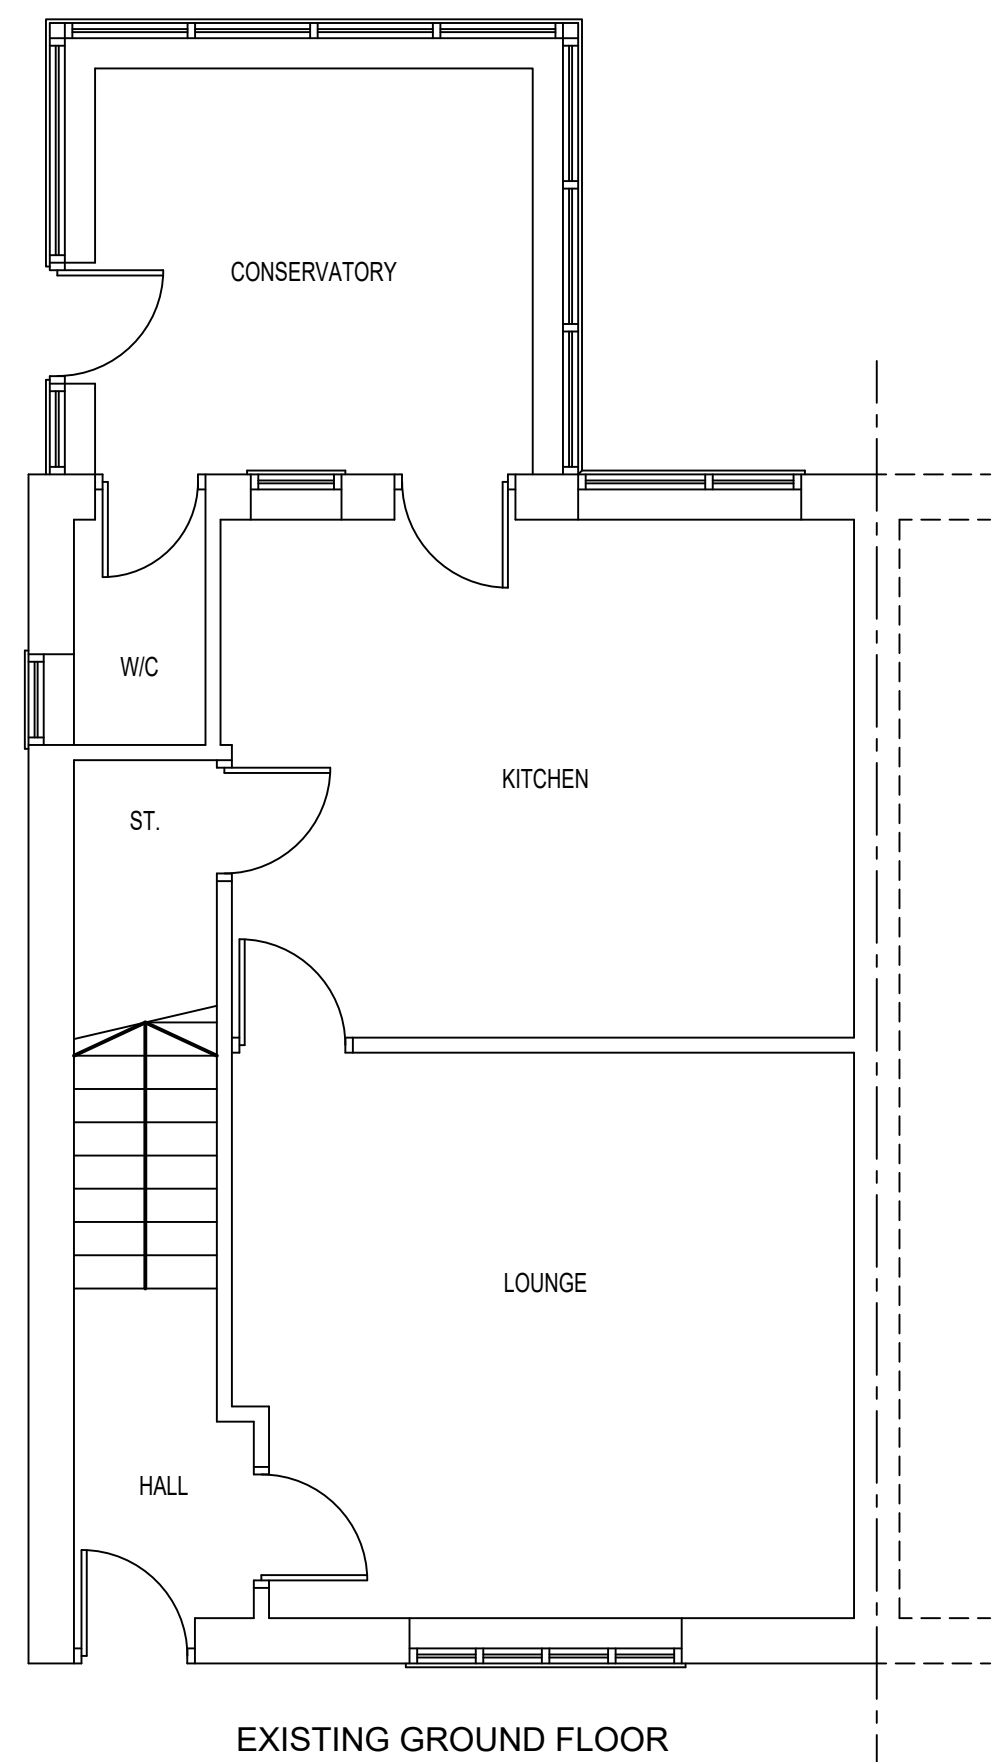


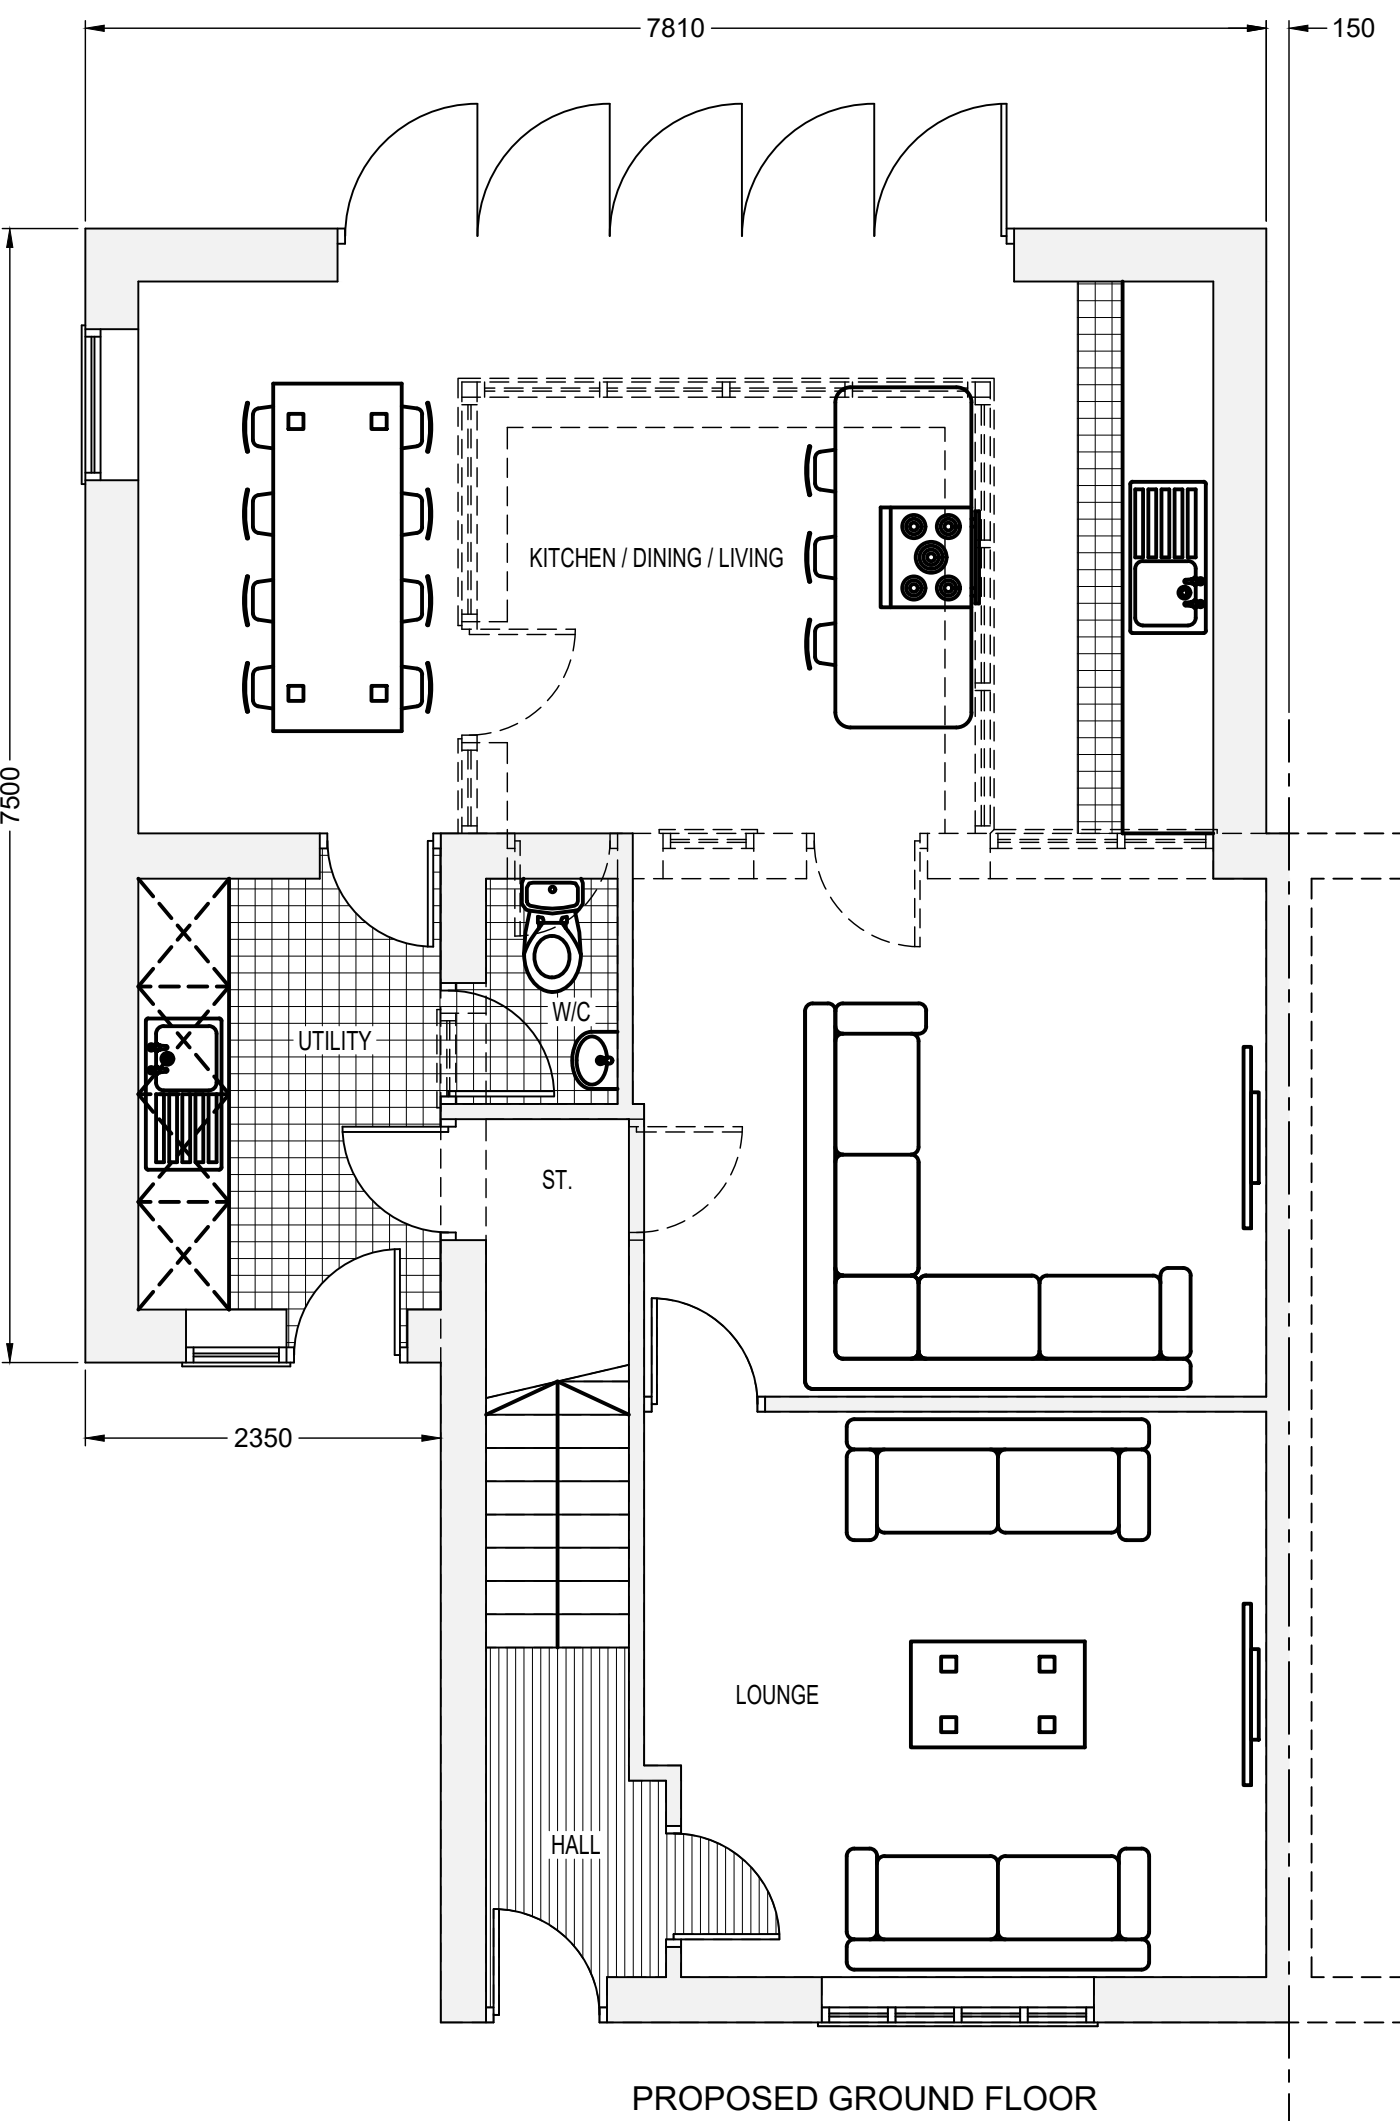

GENERAL NOTES:
THIS DESIGN AND INFORMATION IS THE SOLE COPYRIGHT OF A.T. DESIGN AND DRAUGHTING AND REPRODUCTION IN ANY FORM IS FORBIDDEN UNLESS EXPRESS PERMISSION IS OBTAINED IN WRITING.
DO NOT SCALE OFF DIMENSIONS FROM THIS DRAWING.
ALL DIMENSIONS ARE TO BE CHECKED ON SITE AND ANY DISCREPANCIES TO BE REPORTED TO A.T. DESIGN AND DRAUGHTING.
CONTRACTORS, SUB-CONTRACTORS AND SUPPLIERS MUST VERIFY ALL DIMENSIONS ON SITE BEFORE COMMENCING ANY WORK OR PRODUCING ANY SHOP DRAWINGS.
FINAL AS BUILT DIMENSIONS TO SUIT BRICK DIMENSIONS.
ALL SITE BOUNDARIES ARE TO BE CONFIRMED ON SITE WITH THE APPLICANT AND CHOSEN CONTRACTOR.
A PARTY WALL SURVEYOR SHOULD BE CONSULTED WHERE ANY WORKS ARE WITHIN 3.00m OF ADJOINING BUILDING FOUNDATIONS & GOING BELOW THE LEVEL OF SAID FOUNDATIONS OR IF ANY BOUNDARY WALLS ARE AFFECTED THAT ARE NOT SOLELY OWNED BY THE APPLICANT.

A	FOR PLANNING PERMISSION	SEP 26
REV.	MODIFICATIONS	DATE
A.T. DESIGN & DRAUGHTING tel: 07739 807580 e-mail: alan@atdesignanddraughting.com for STEVE OXLEY Client Scheme SINGE STOREY SIDE & REAR EXTENSION WITH DETACHED GARAGE 19 Kendal Crescent Worsbrough Bridge S70 5NE Title EXISTING & PROPOSED DETAILS		
1:50 & 1:100 @ A1		Drawn Designed Client Approval
Drawing No. 53/26/Y22-01a	Sheet No. 1 of 1	Status FOR PLANNING PERMISSION