




Section 2

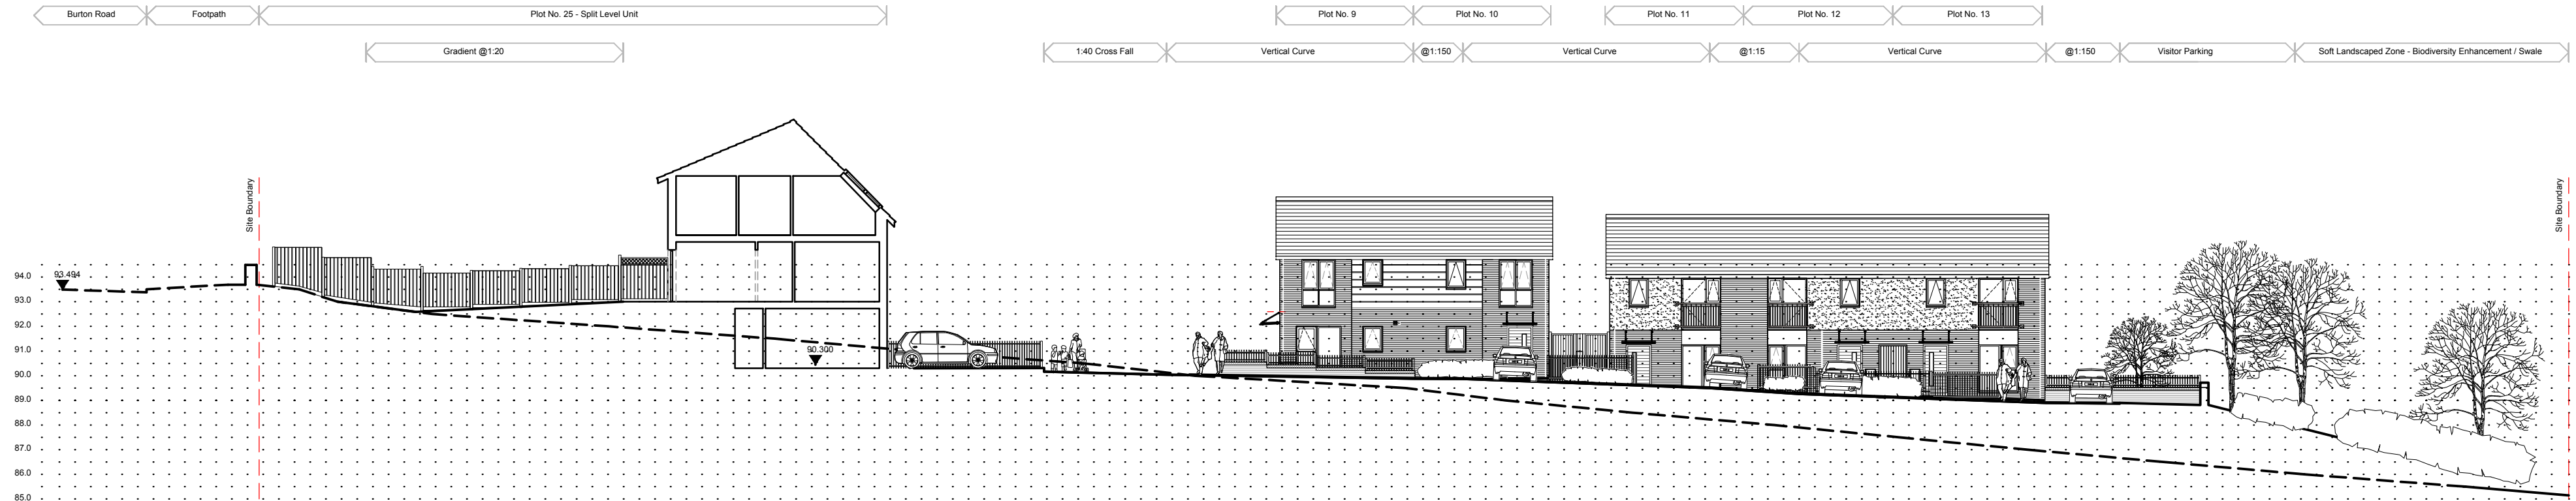

Section 4

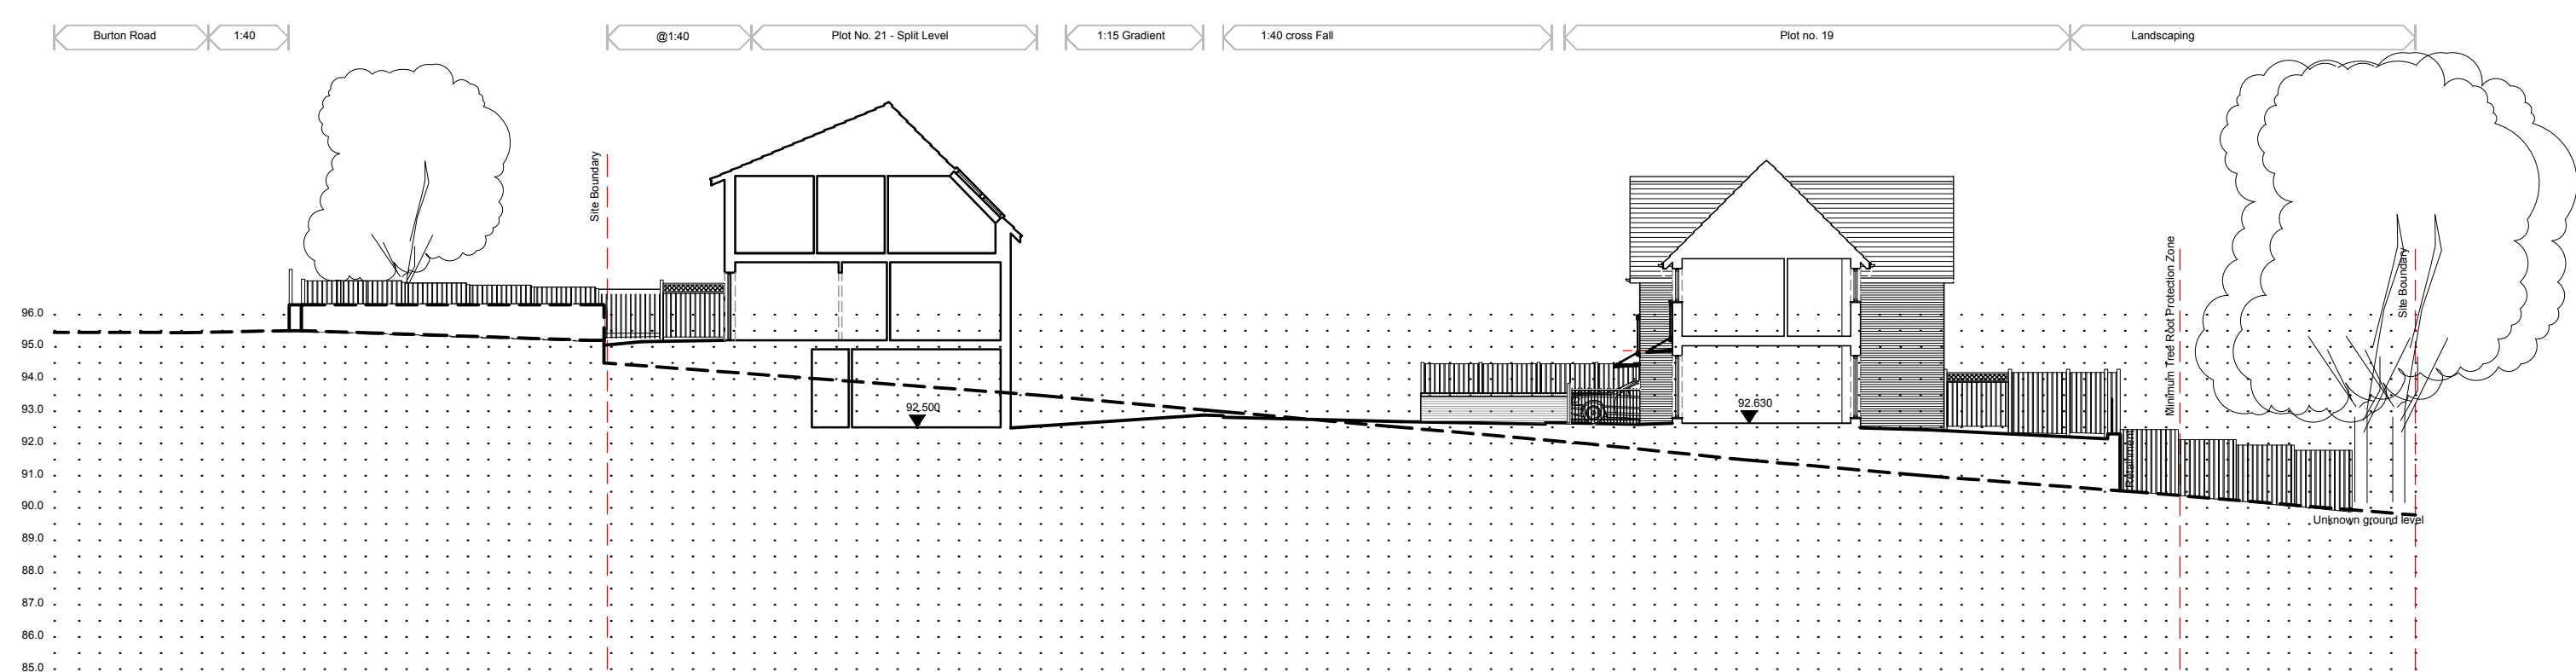

Section 5

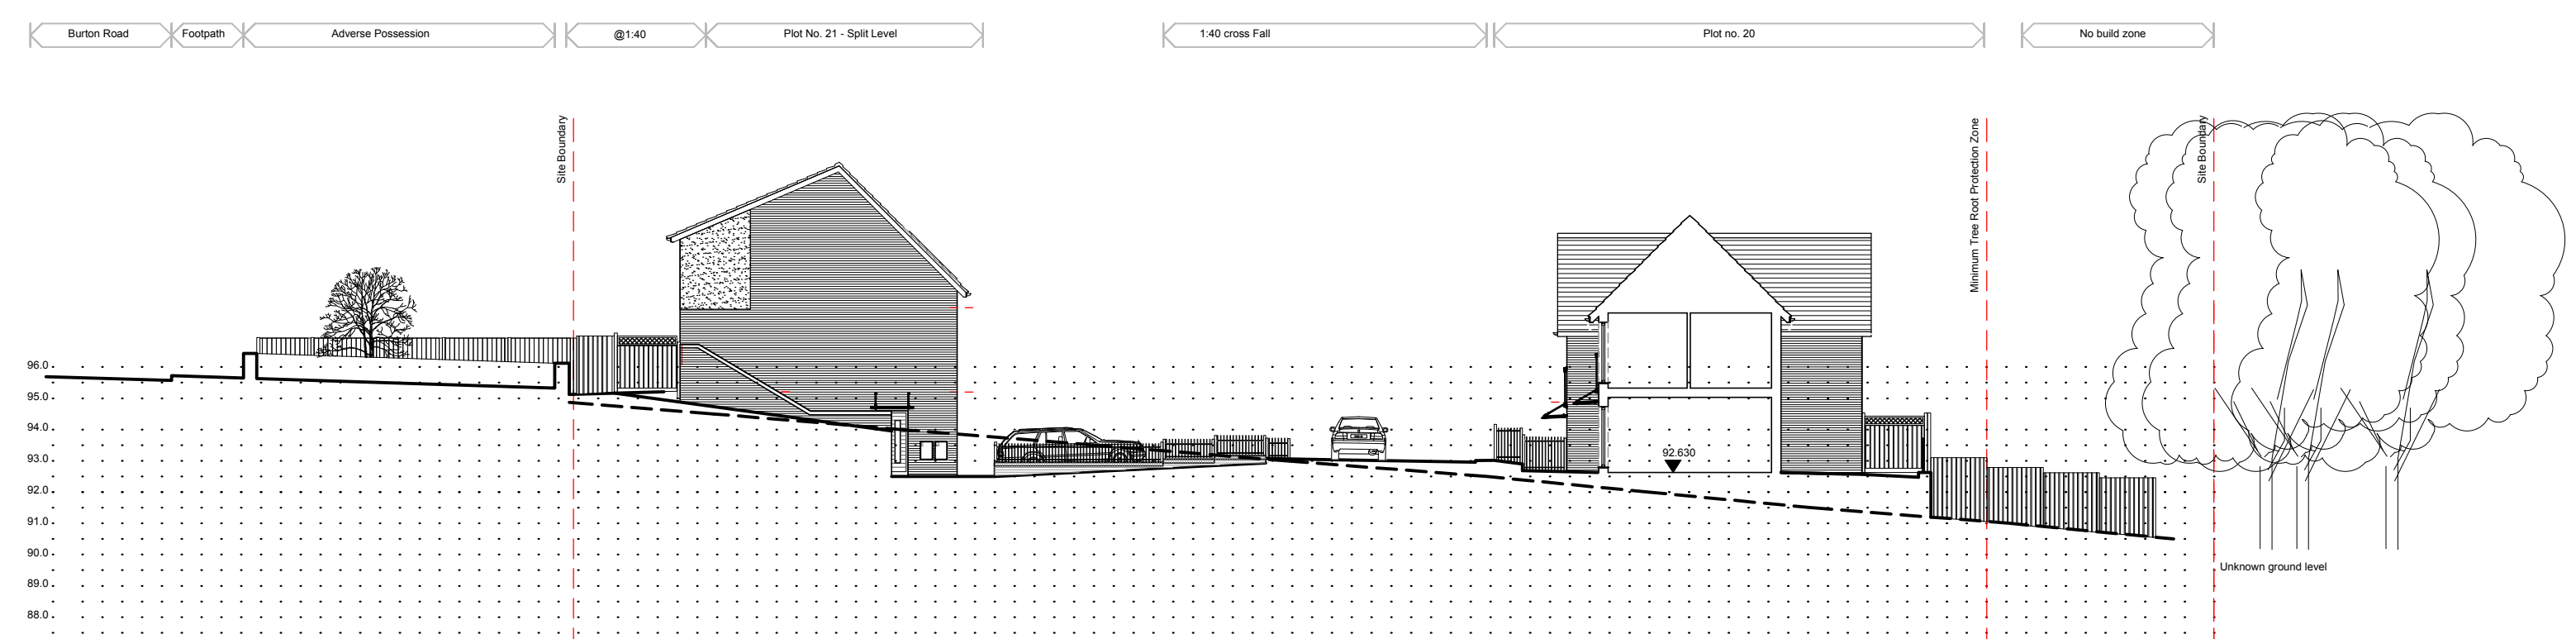

Section 3



Site Sections

Sheet 1

Burton Road, Barnsley

Yorkshire Housing

Rev.	Date	By/Chk
Note	16/08/11	SH/DP
A	Additional annotation added to sections.	
B	05/10/11	SH/
	Sections 2.3.3 & 5 updated to reflect amendments to site layout in accordance with Local Authority comments.	