



The image contains two hand-drawn site plans. The top plan, titled 'SITE PLAN 1/2500.', shows a 'Car House' with a red-outlined rectangular area. It is situated near a 'RIVER' and a 'HUNTER ROAD'. A 'STONE MILL' is located on the right side of the river. The bottom plan, titled 'BLOCK PLAN 1/500.', shows a larger area with a 'Car House' and a 'permeable hardstanding for car parking'. A dashed line indicates a 'Sewerage' line and a 'Kiosker' is marked with a circle. A north arrow is present in the center of the block plan.

BLOCK PLAN 1/500

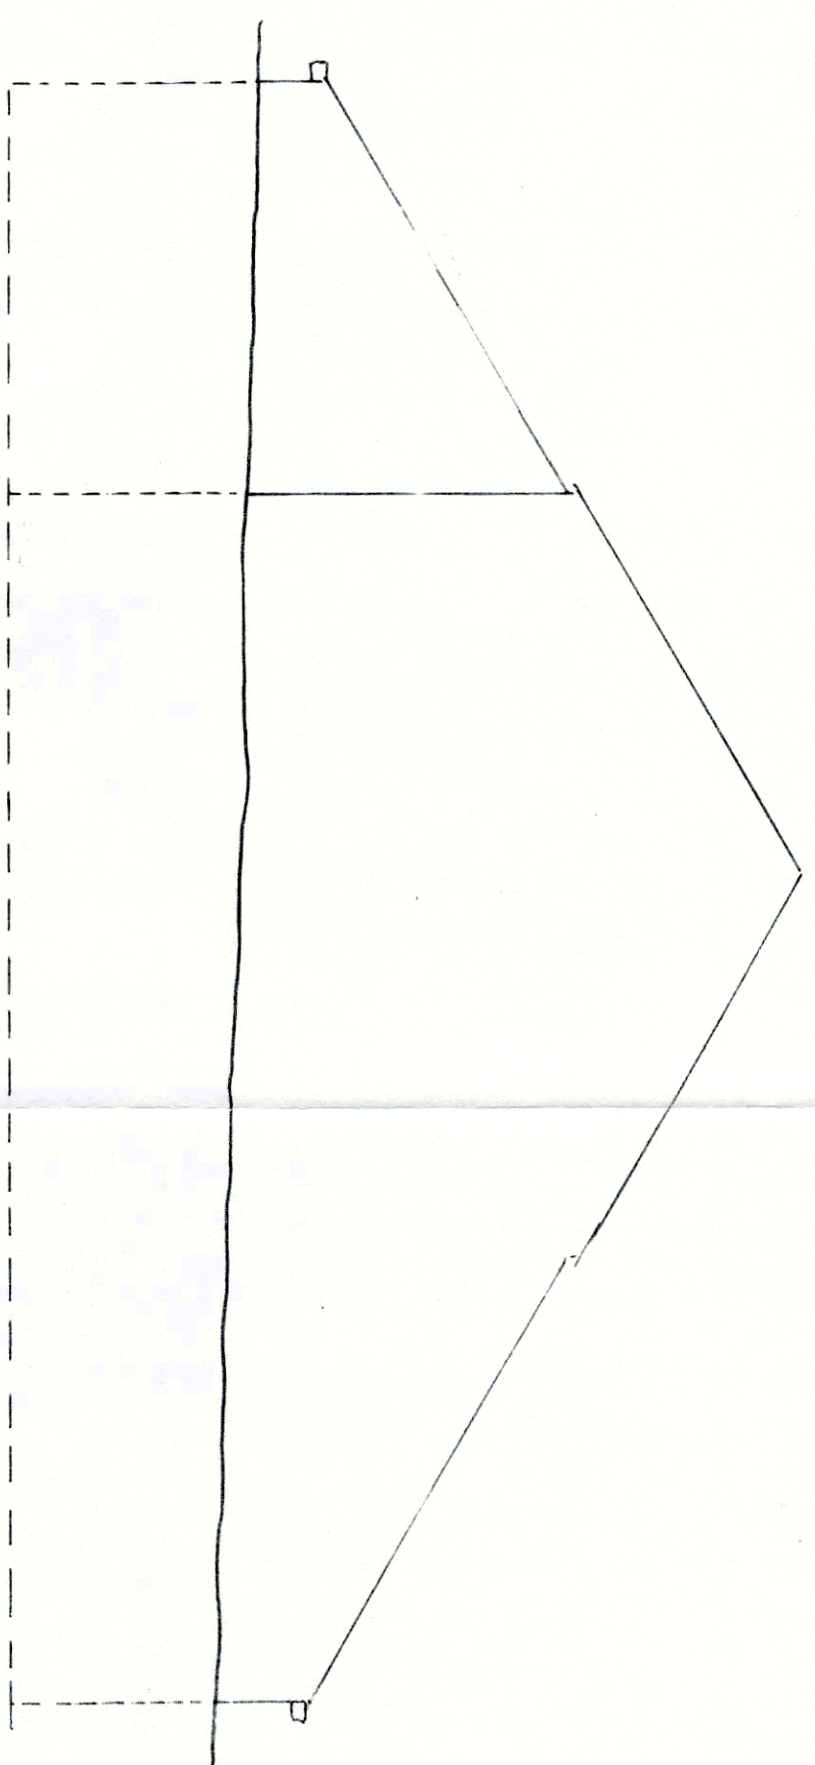


A blank sheet of graph paper with a grid pattern. The grid consists of small squares formed by thin black lines. There are approximately 20 columns and 25 rows of squares. The margins are uniform on all sides.


PLAN

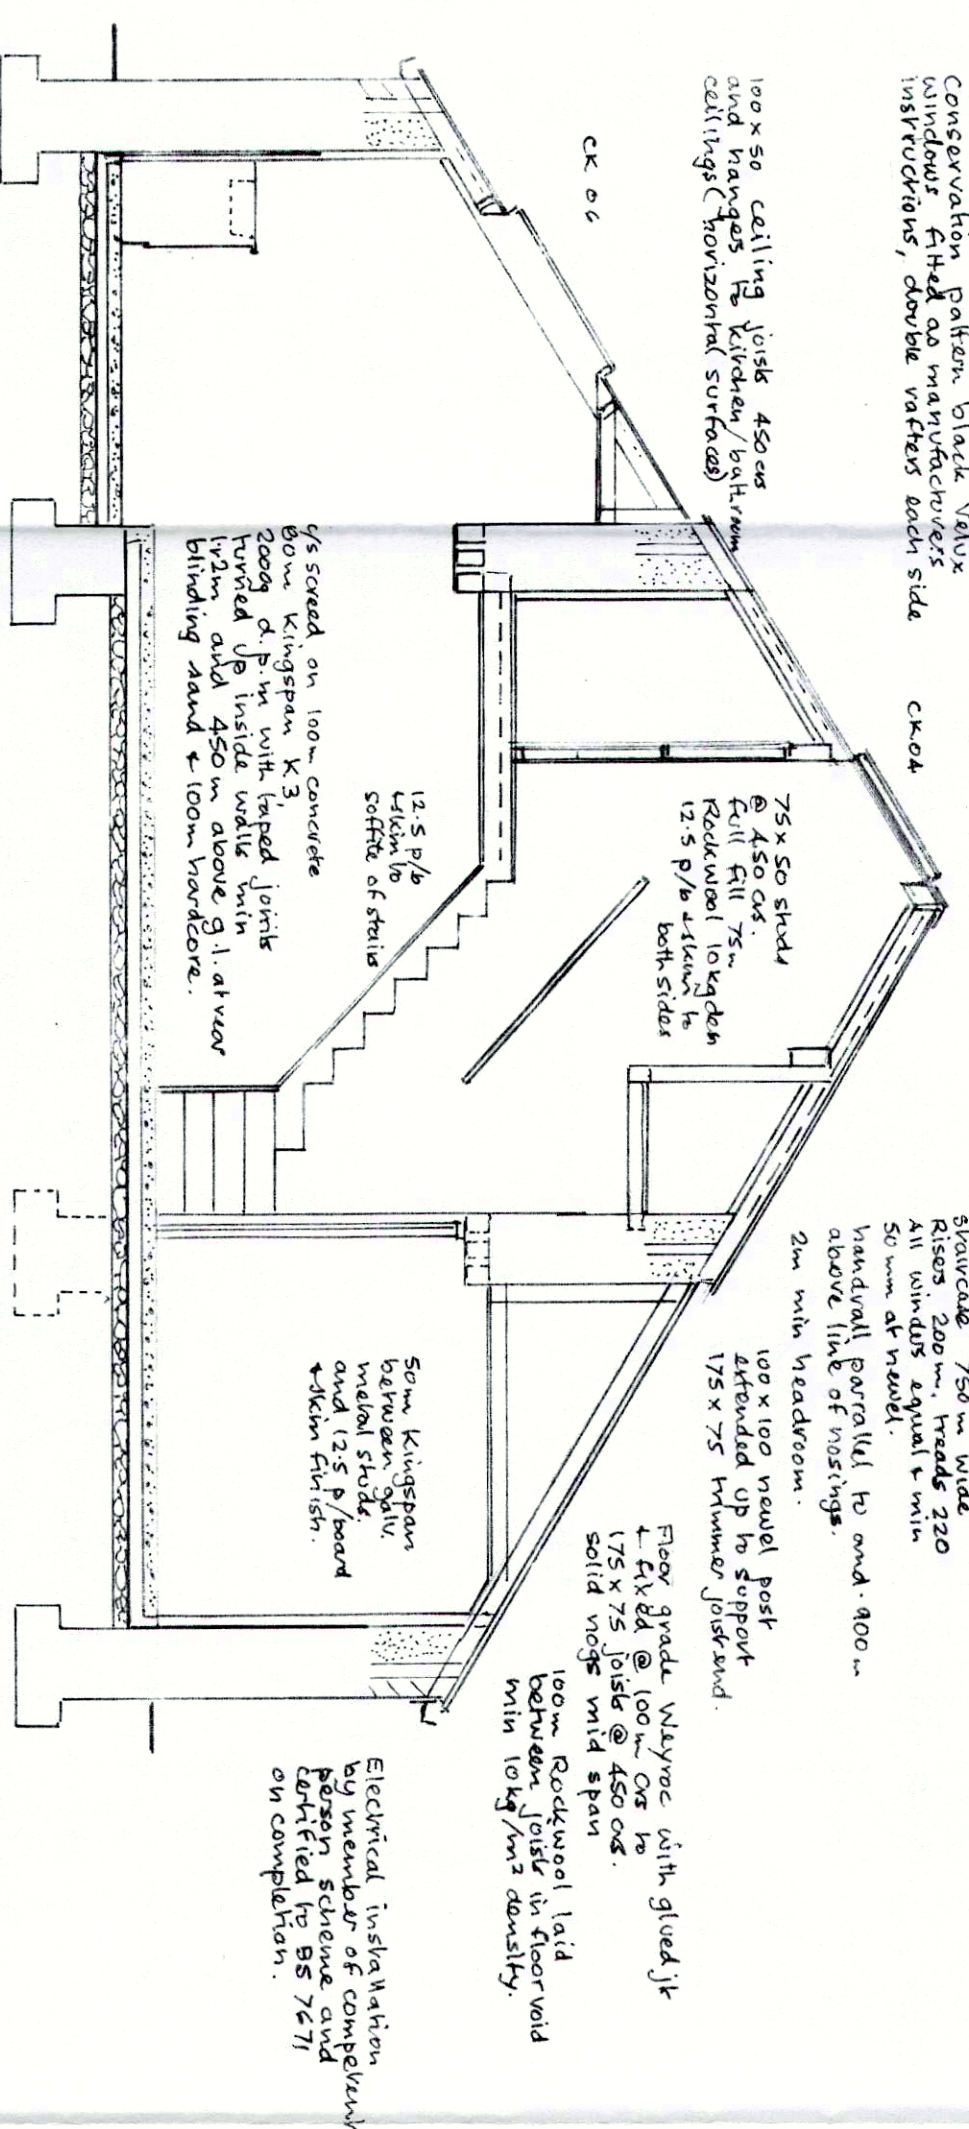


SECTION

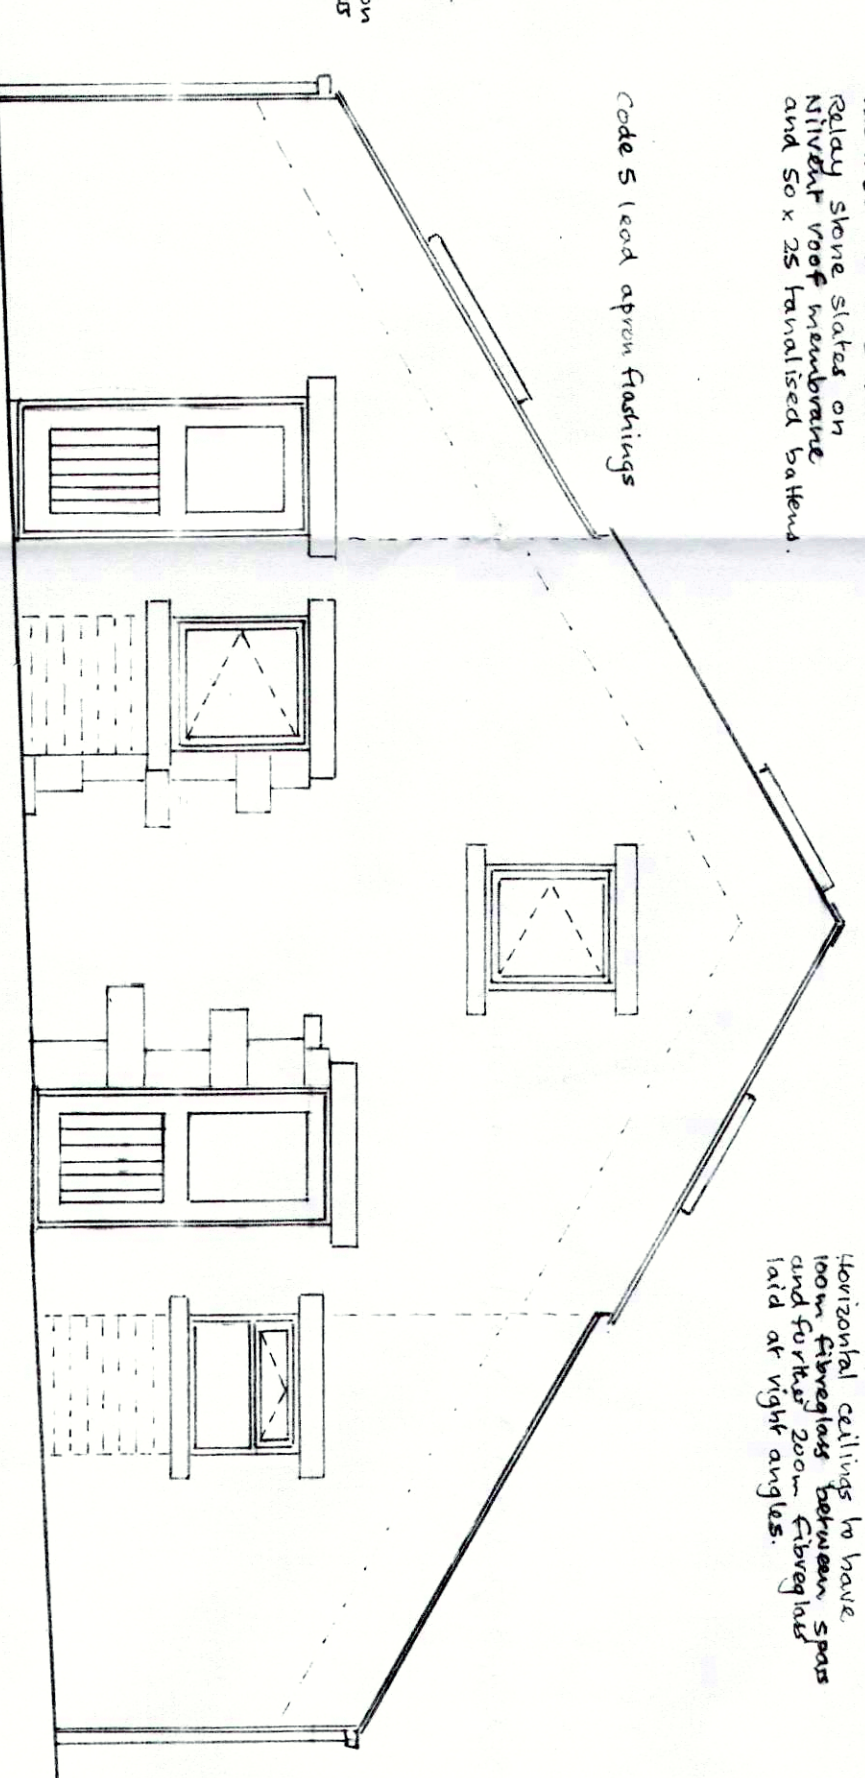


PROPOSED FRONT ELEVATION

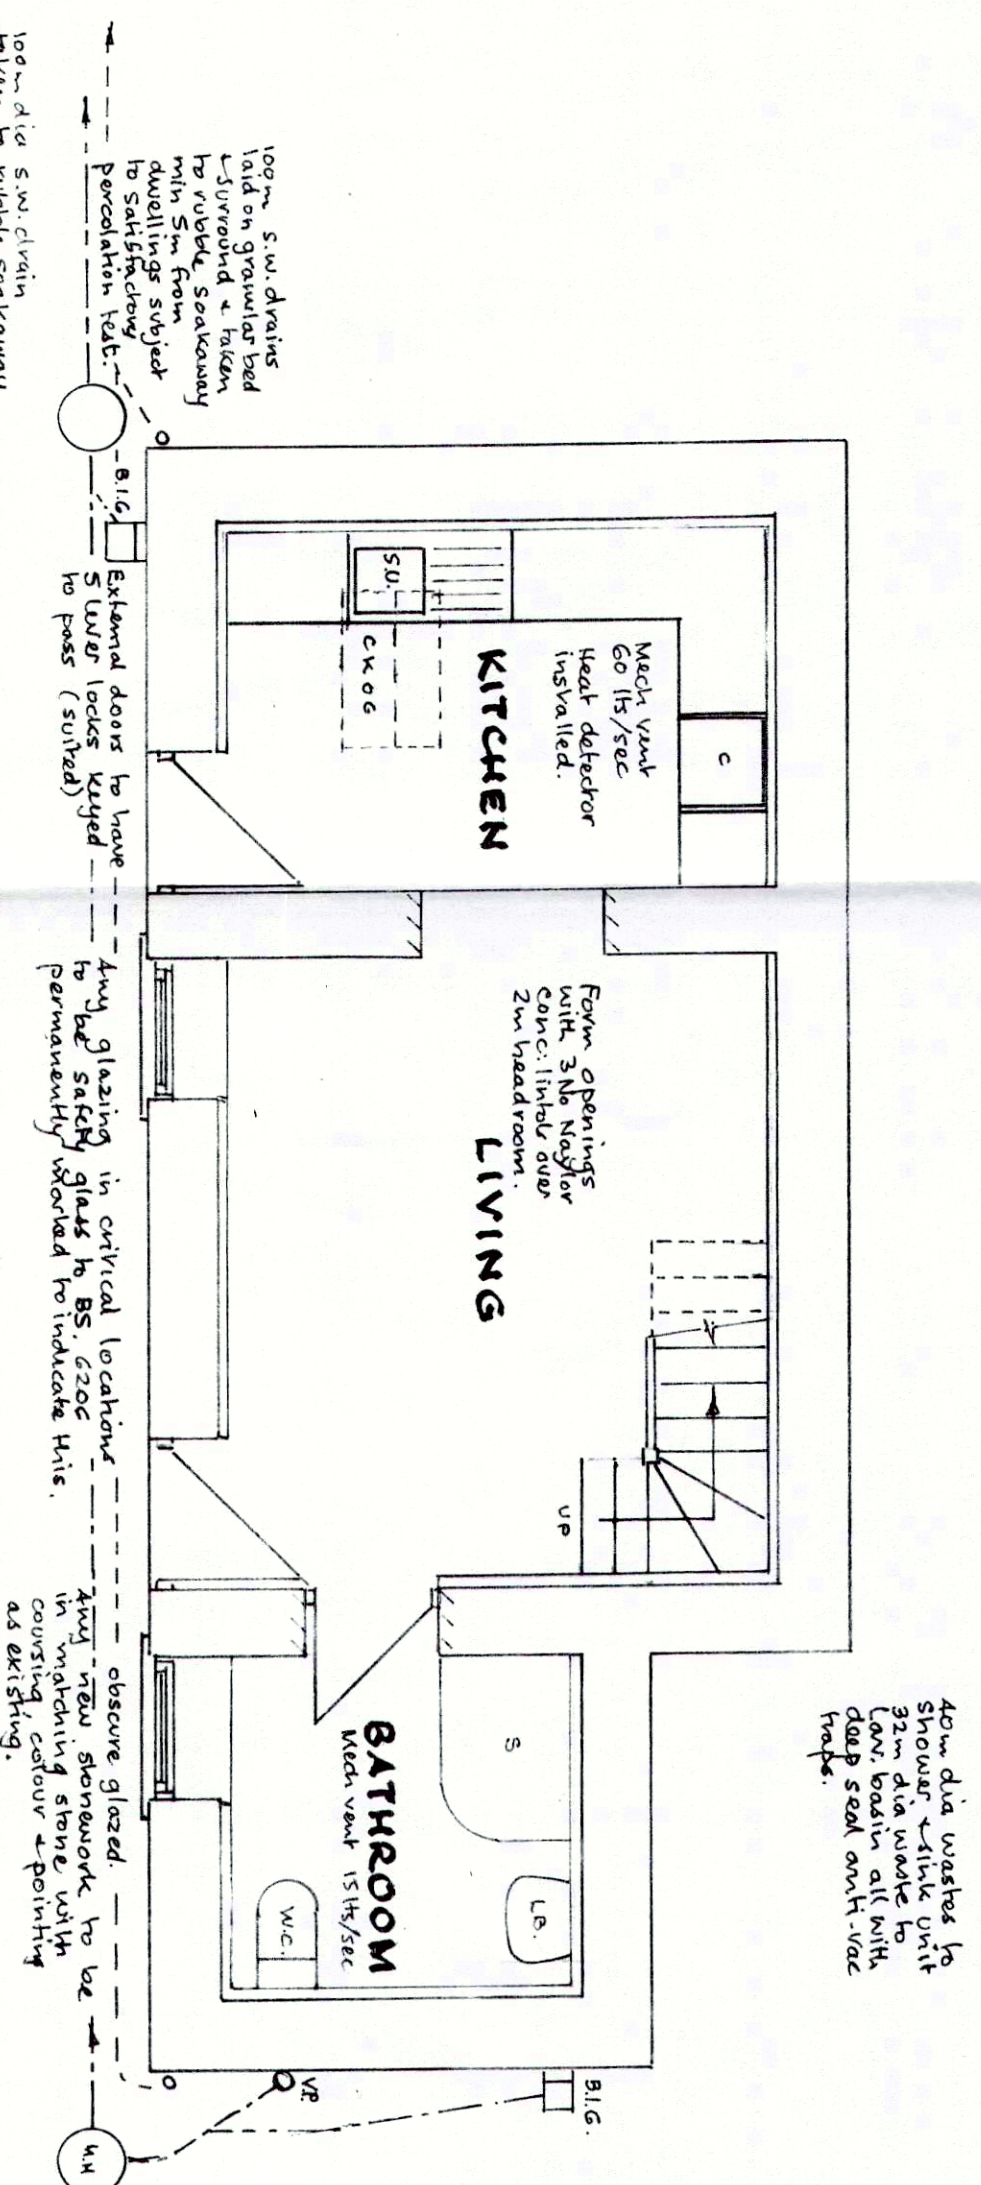


GROUND FLOOR

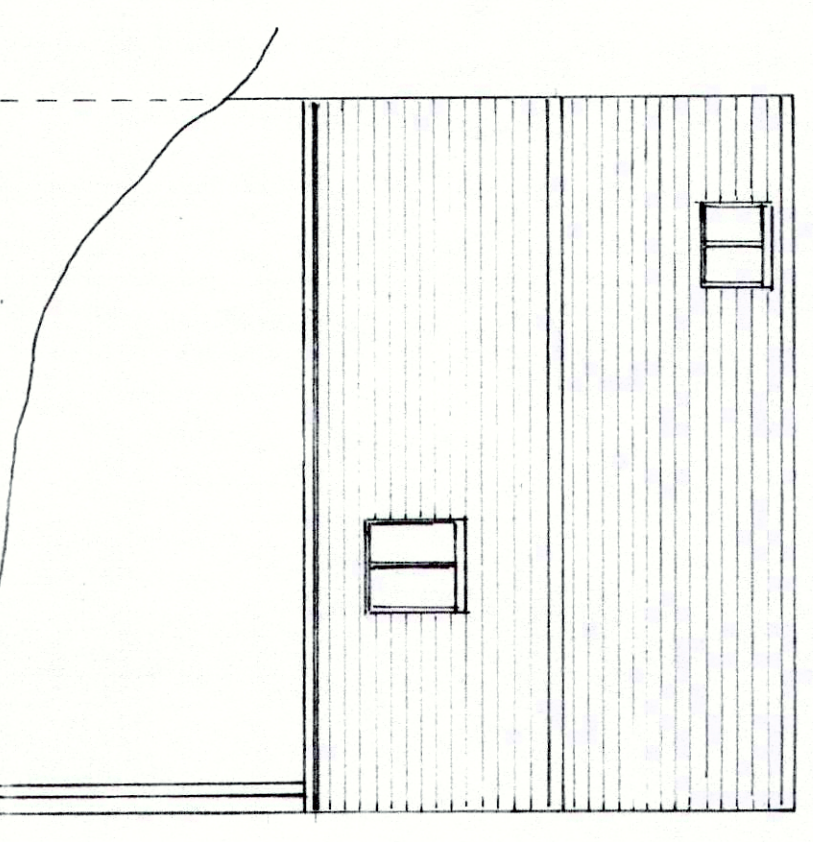

SIDE ELEVATION

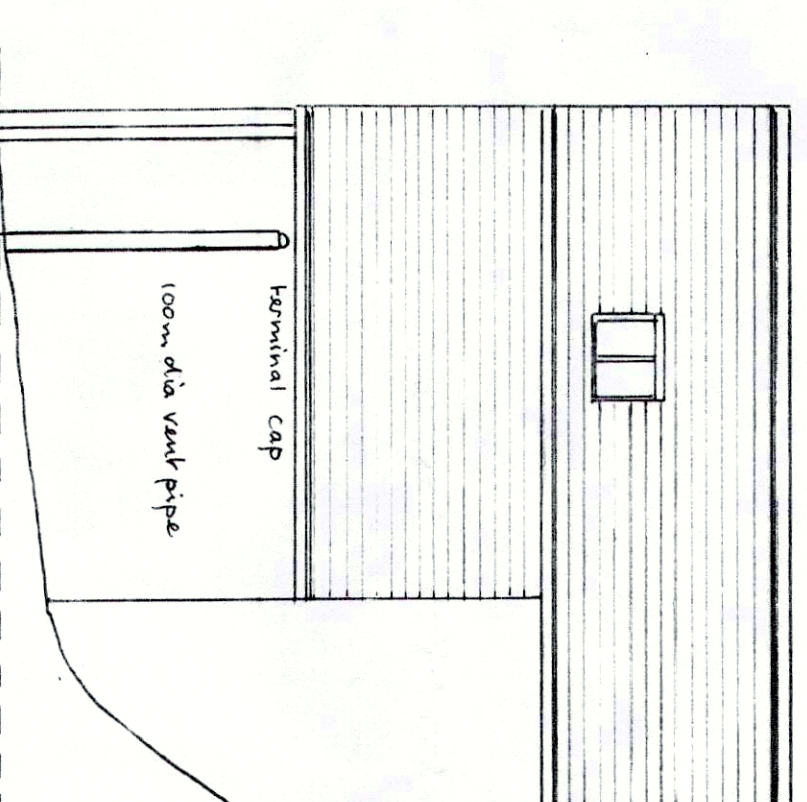

SIDE ELEVATION

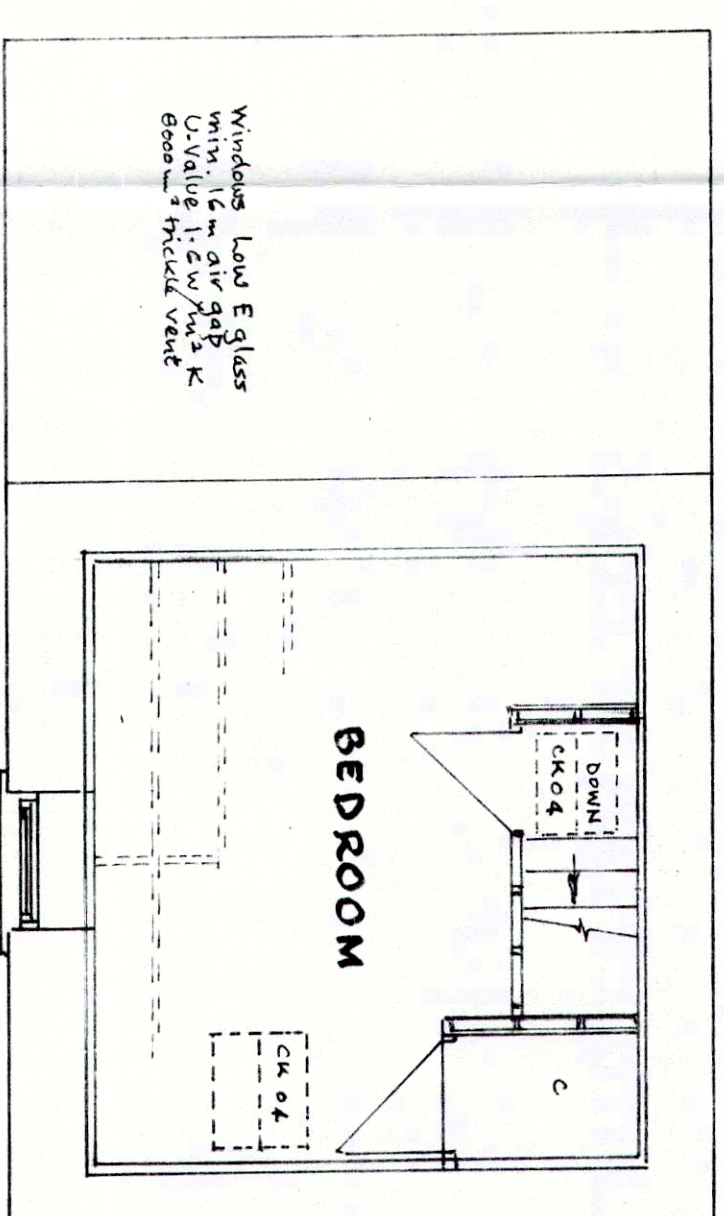

FIRST FLOOR