

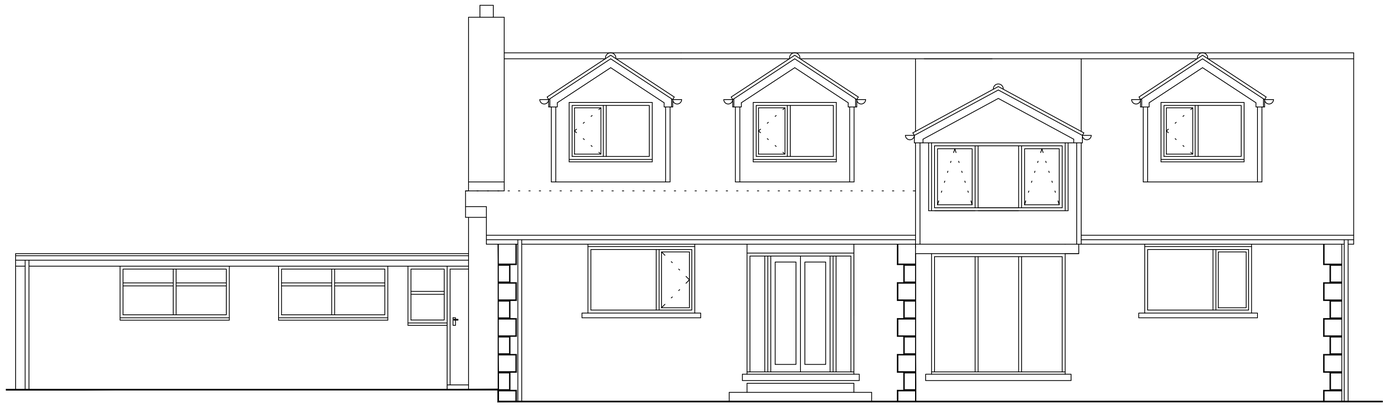


Proposed Front Elevation

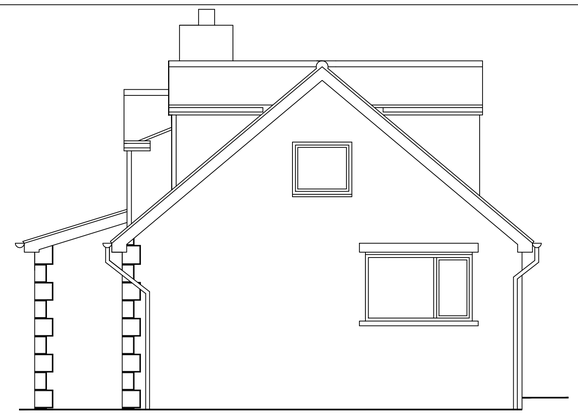


Existing Side Elevation B

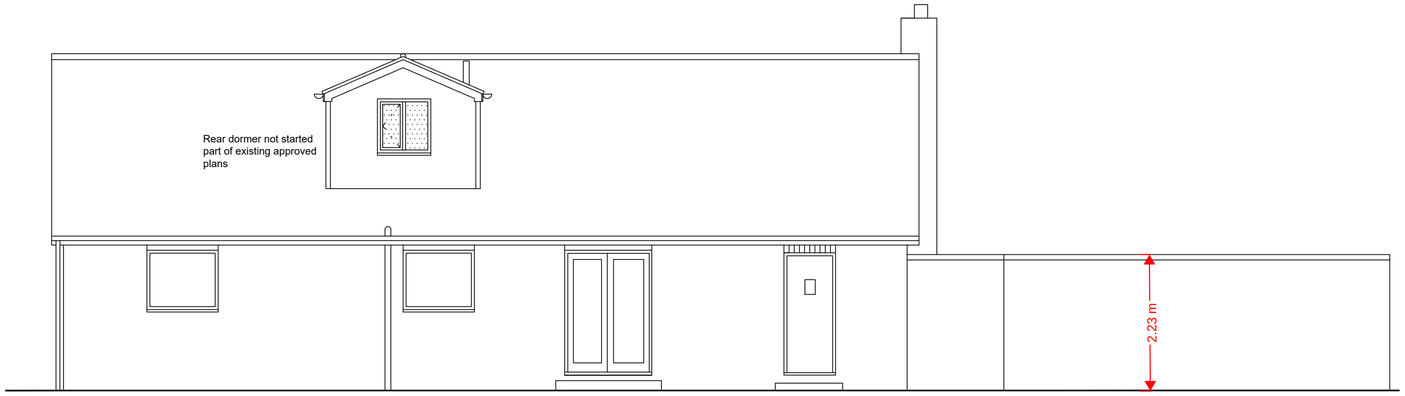


Existing Rear Elevation



Existing Side Elevation A

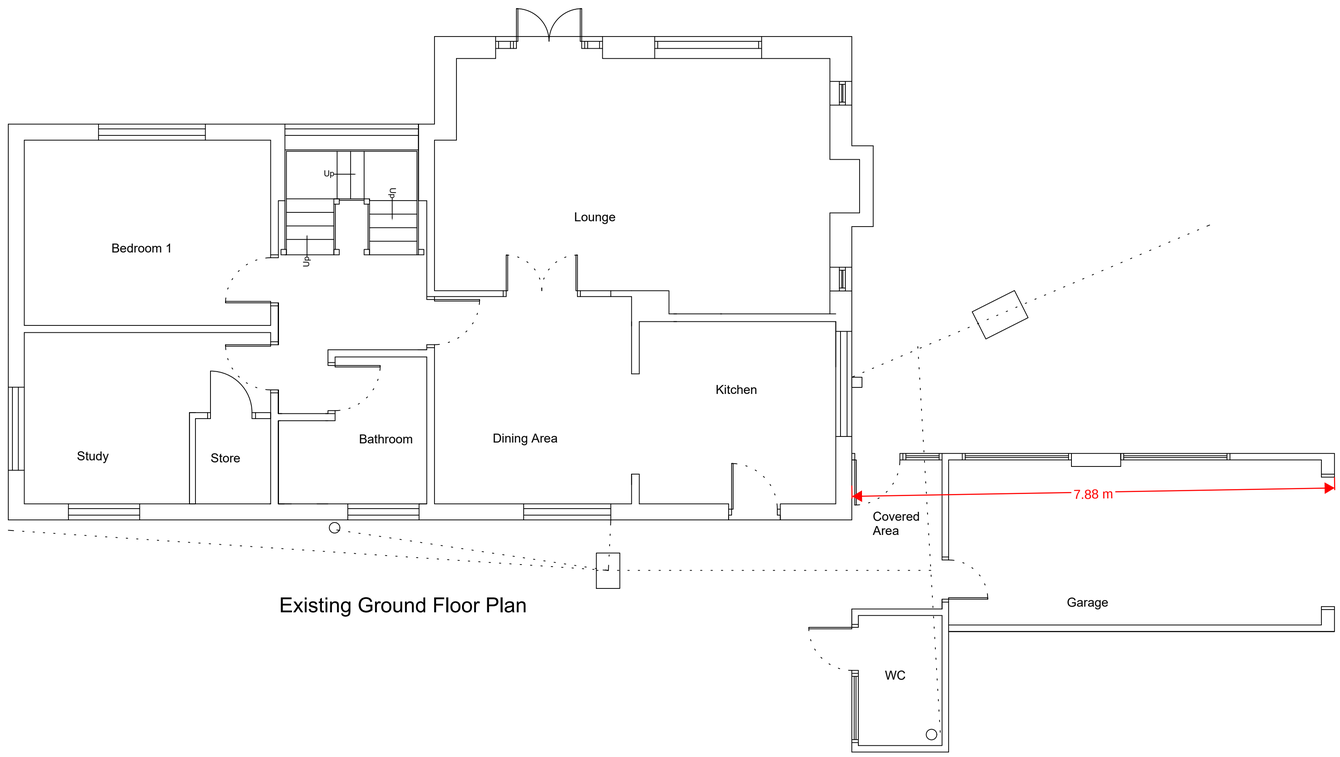

Existing Ground Floor Plan

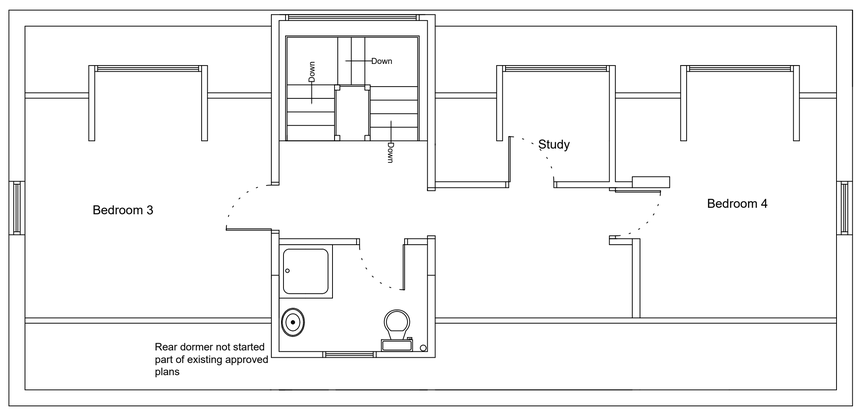

Existing First Floor Plan

Address	14 Westgate Monk Bretton Barnsley S71 2DJ	
Project	Existing Plans	
Scale	1 : 50	Date Feb 2021