1:50

0.5m 1m 2m 3m 4m 5m 6m 7m

NB Rooflights to be white polyurethane internally given wet/steam locations (ensuite & kitchen).

Roflights to also be fitted with central (conservation ) glazing bar

550 x 980mm integra velux CK04 rooflight to en-suite

2 x 780 x 1400mm integra velux MK06 rooflights to dining area




Matt black twin wall flue oner

Stone saddle supporting green oak covered entrance canopy to fronted

Electric Vehicle Charging Point (Mode 3) to be provided to yard side of proposed dwelling

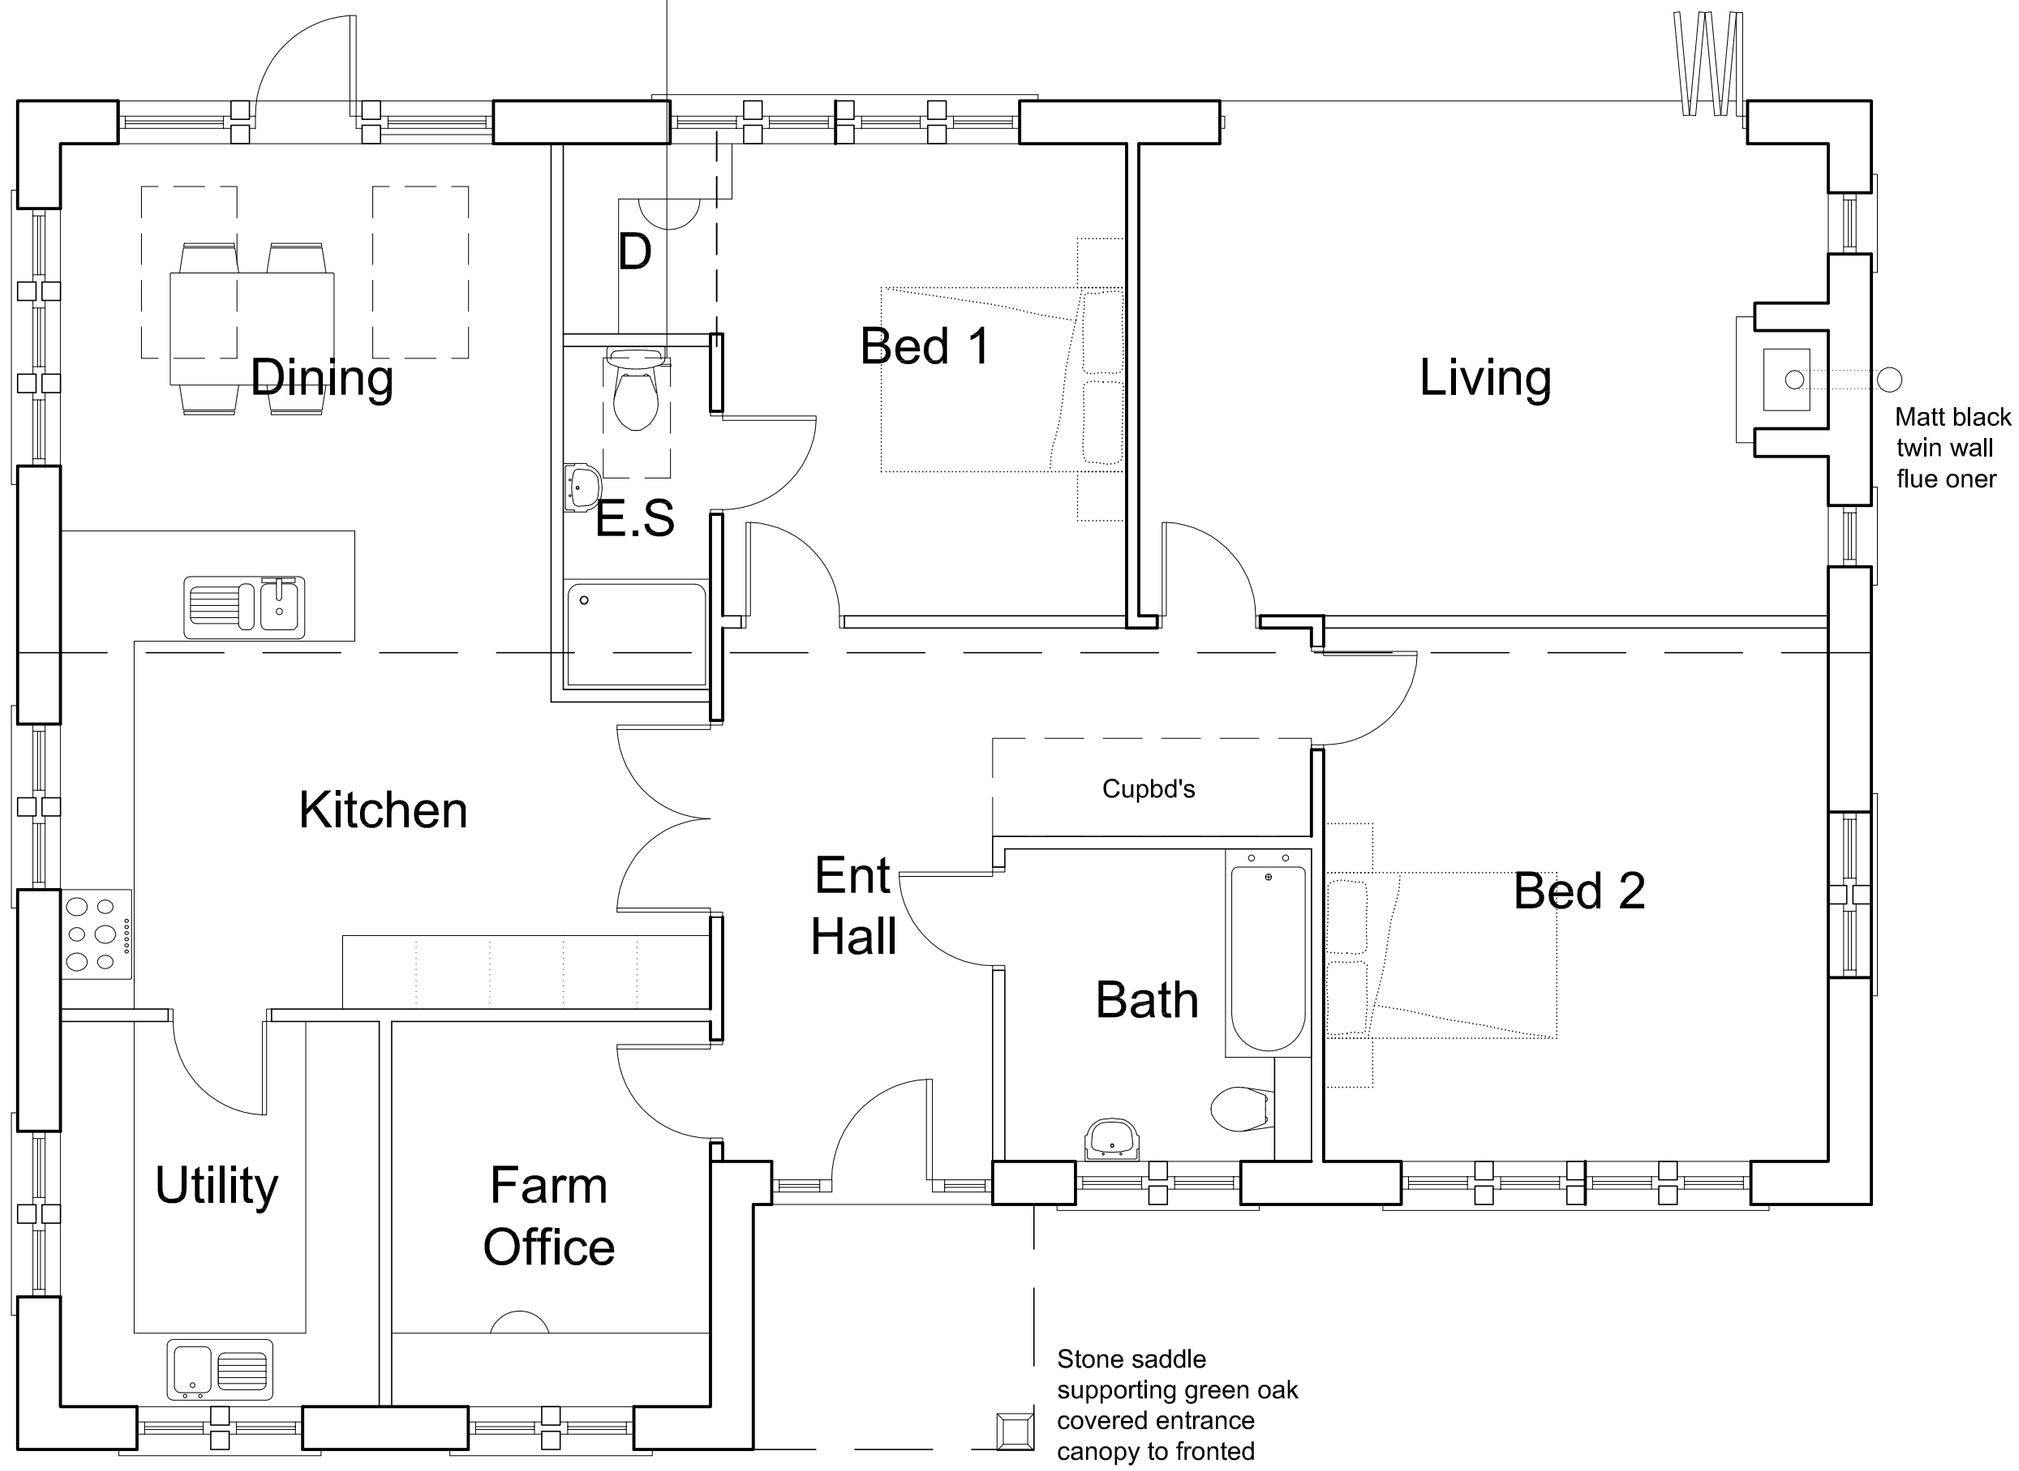



PAUL MATTHEWS ARCHITECTURAL Ltd

ARCHITECTURE | PLANNING | DESIGN

Malkin Farm
Brow Lane
Holmfirth
HD9 2RJ
07946872499
paul@paulmatthewsarchitectural.co.uk
www.paulmatthewsarchitectural.co.uk

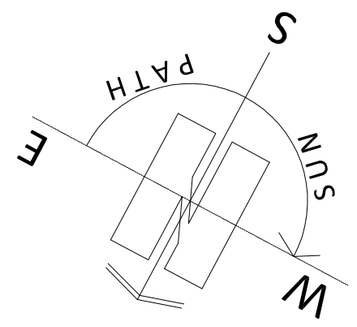

Company Registration Number: 09898149 – Company Registered in England and Wales


Project
Erection of Agricultural Workers Dwelling at South View Farm, New Row Lane, Ingbirchworth, S36 7GG

Client
Mr M Beever & Miss C Barnard

Drawing Title/Issue
Proposed Floor Plan

| scale | date | sheet size | dwg. no. |
|---|---|---|---|
| 1:50 | 06/2020 | A2 | 20/346/03a |