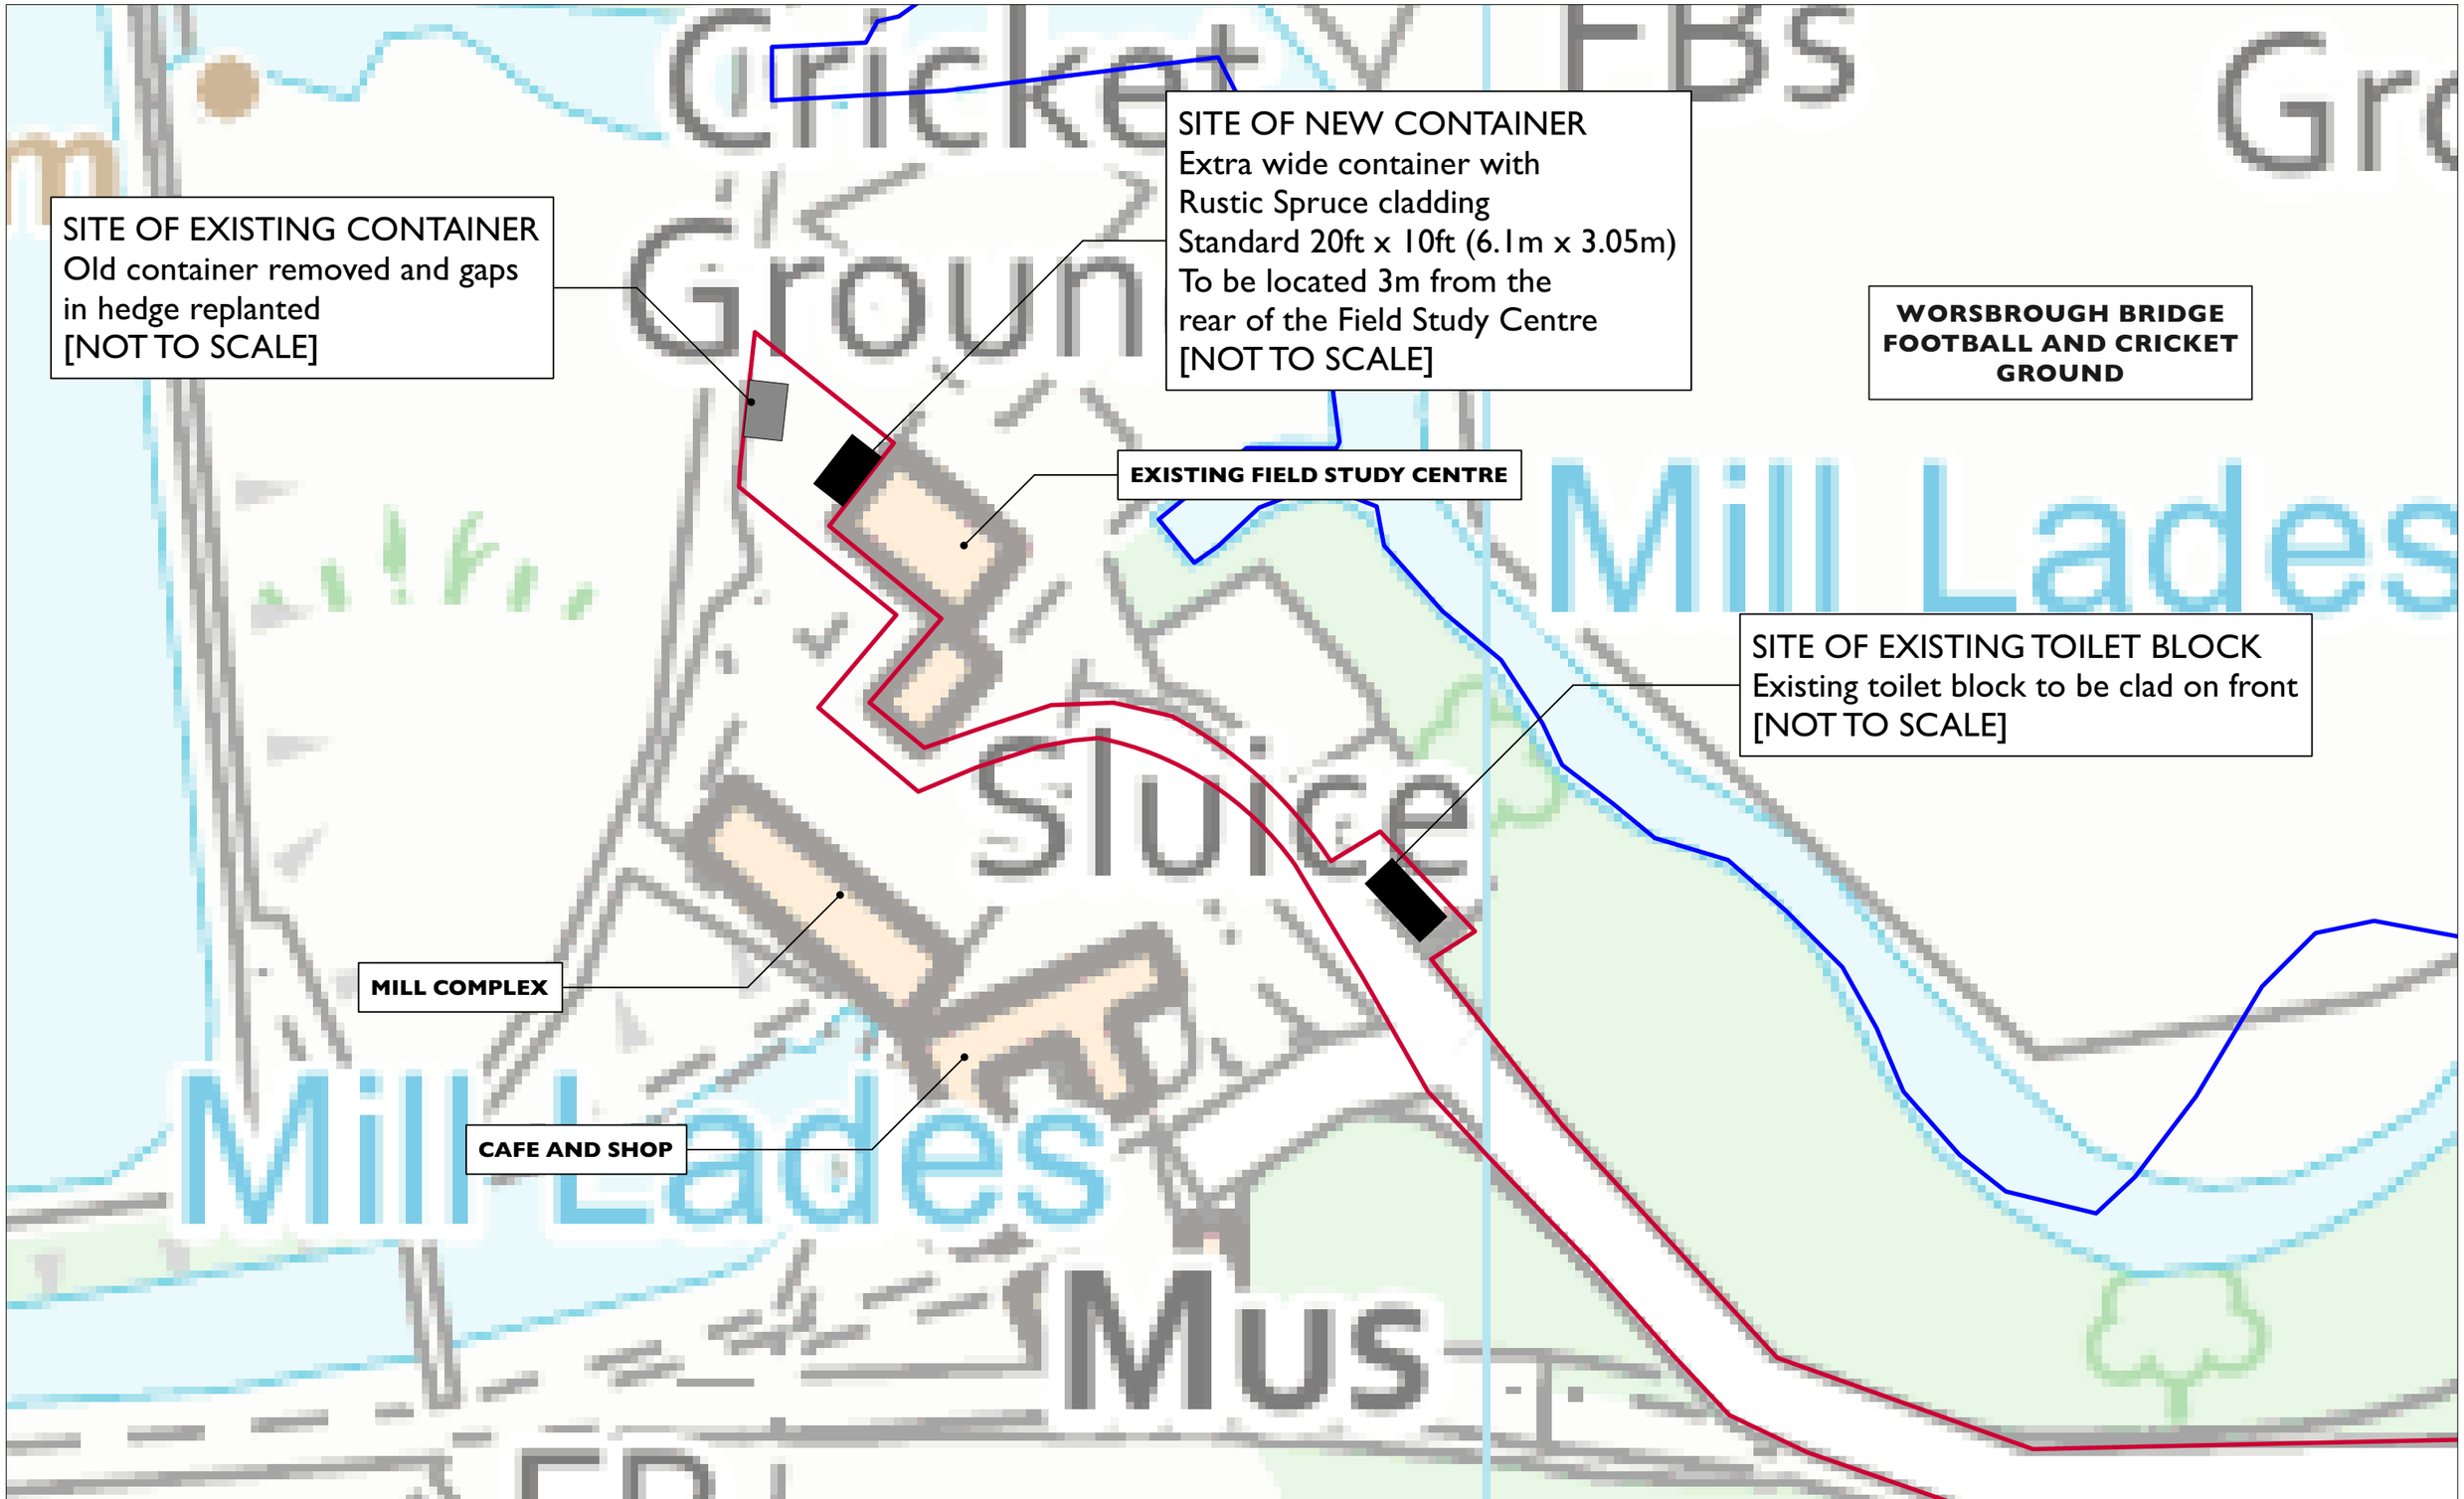


1248 002 B
BLOCK PLAN

WORSBROUGH COUNTRY PARK, BARNSLEY

1:500@A3

REVISIONS:
- Initial Issue: 2nd February 2022.
A 3rd February 2022/ja. Text ammendment following comments from client.
B. 15th February 2022/bb. Dimensions added in metric to match 003 A.

NOTES:
1. Based on information contained within Worsbrough Mill Container Application document received 24th January 2022.

Ordnance Survey® Reproduced from Ordnance Survey digital map data © Crown copyright 2022. All rights reserved. Licence number: 100052461.

© **DSA** 2022 Do not scale the drawing.
Drawing for **PLANNING** purposes ONLY.

dsa-ed.co.uk *0115 981 8745*

DSA ENVIRONMENT & DESIGN