


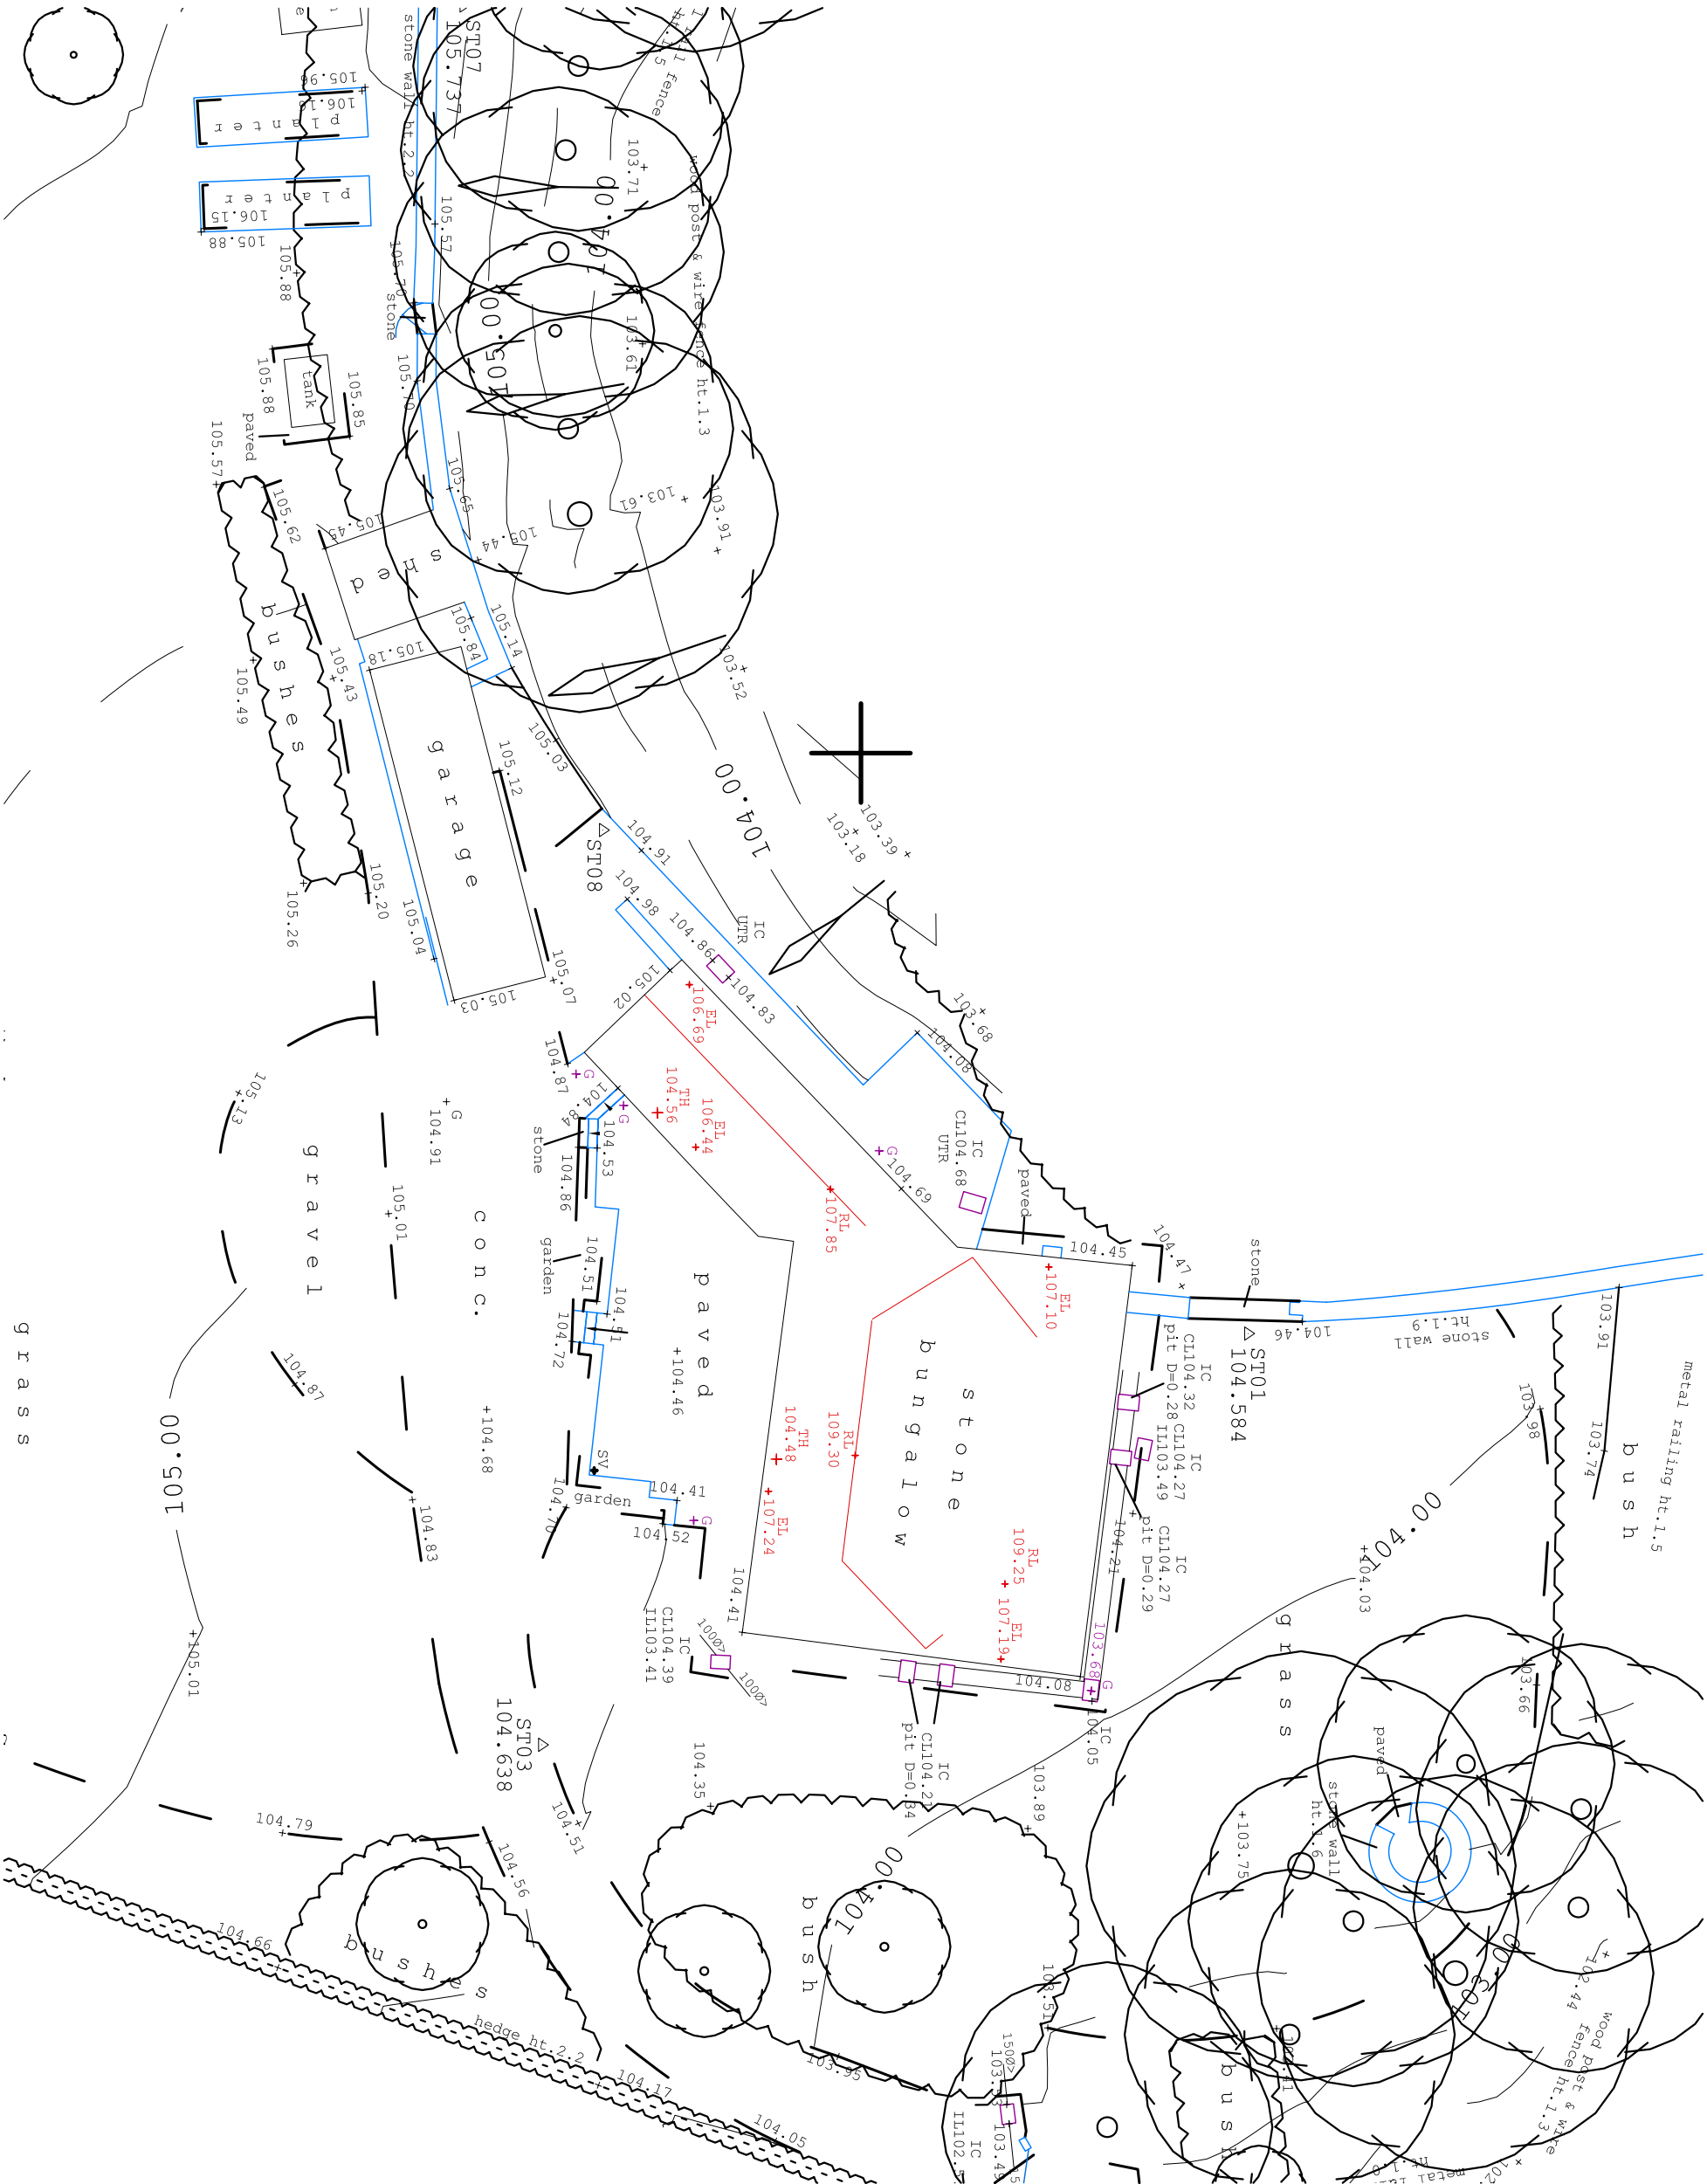

ALL DIMS TO BE CHECKED ON SITE. DIMS MUST NOT BE SCALED. NAME PROVIDED DIMS. THIS DIMS IS THE PROPERTY OF ESSENCE ARCHITECTURE LTD. AND MAY NOT BE COPIED, USED, REPRODUCED OR DISCLOSED WITHOUT WRITTEN CONSENT.

Revision	Description	By	Date
01	Issue for Construction	ES	11/2/16
02	Revised	ES	11/2/16
03	Revised	ES	11/2/16
Client:	Mr and Mrs Campbell Queen Anne's Lodge, Rockley Lane
Project:	Queen Anne's Lodge Extension, Refurbishment and Repair
Drawing Title:	Levels Survey

Scale	Sheet	State
A3	1:500	Planning
Drawn	AVR	Checked
Project No.	2013-05	Drawing No.
Revision	Loc 03	Revision

Head Office:
Upper Bogen House
Bogen Lane
Capton West
Huddersfield
HD8 8LD

Tel: 01484 862000
Fax: 01484 862071
Email: info@essencearchitecture.com
Web Site: www.essencearchitecture.com