





LOCATION PLAN 1:1250 FT.

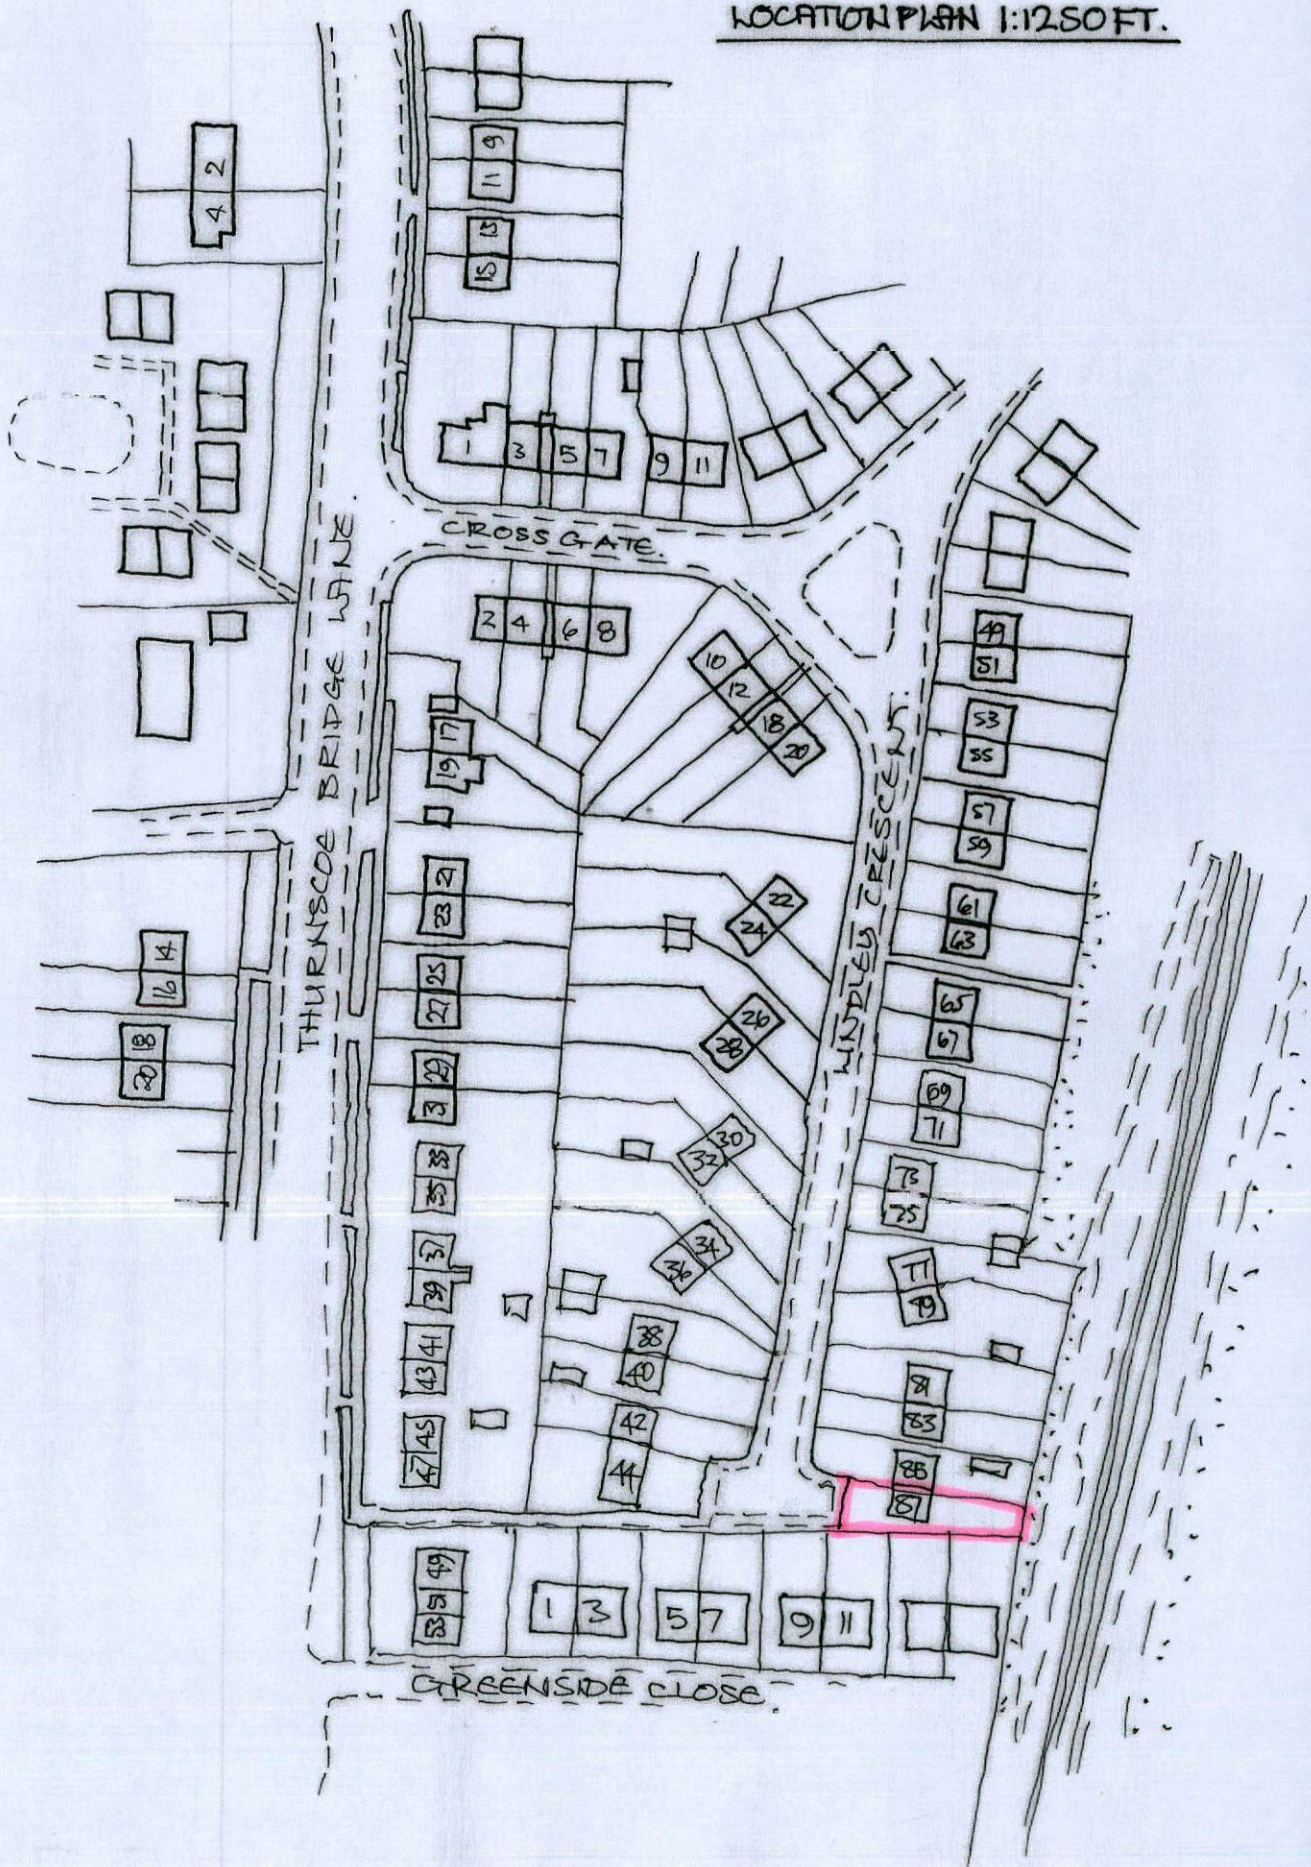


ex. g/floor layout.

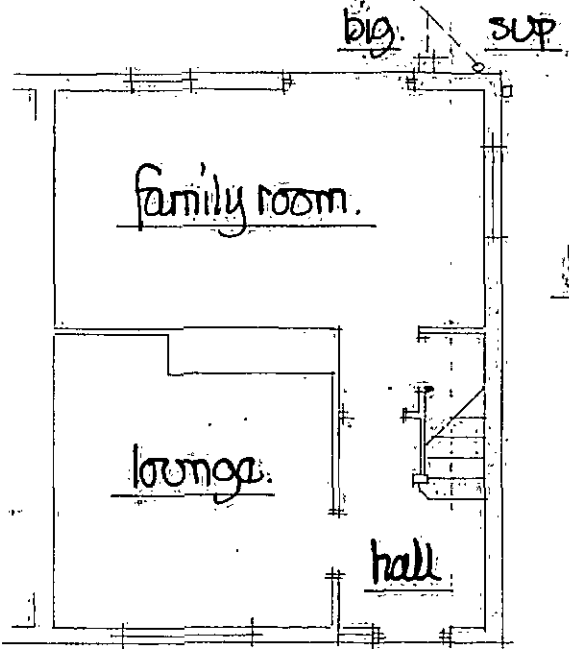

ex. 1st floor layout.

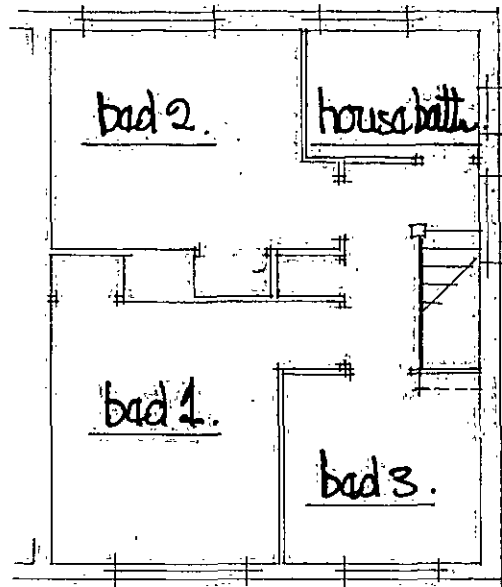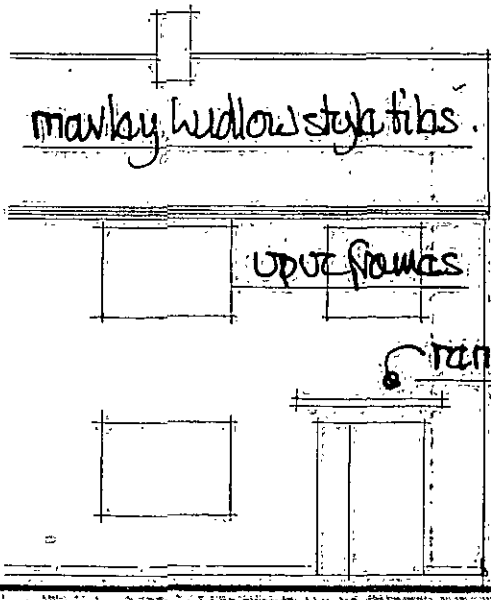


ex. front view.

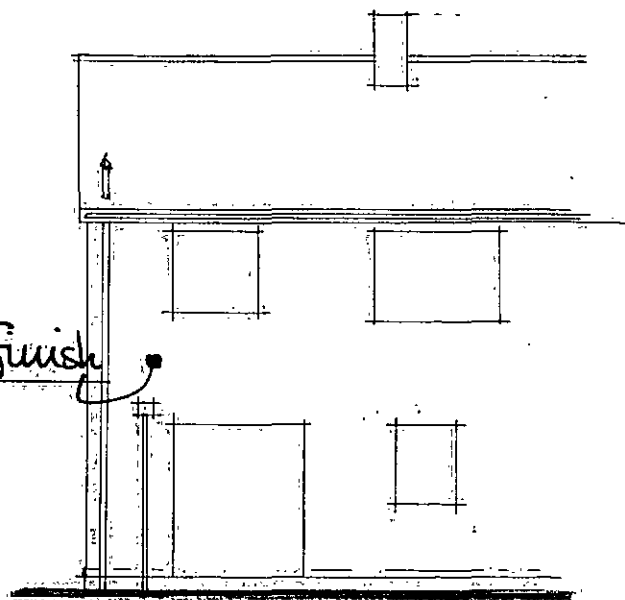


ex. rear view.

ex. gable view.

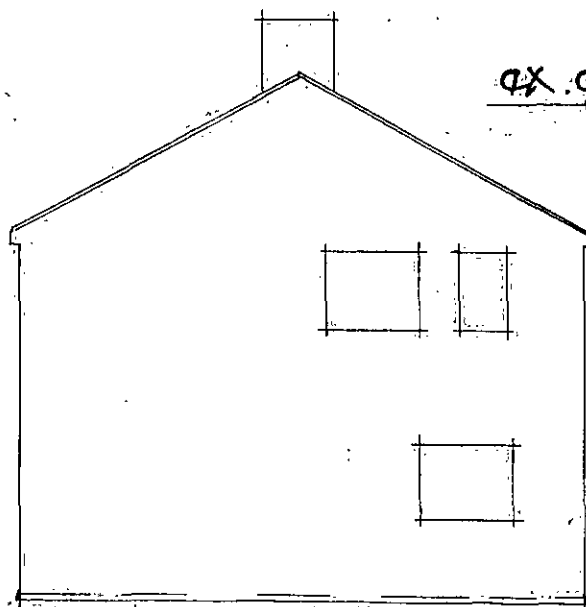


summary details  
@ 1:50m.

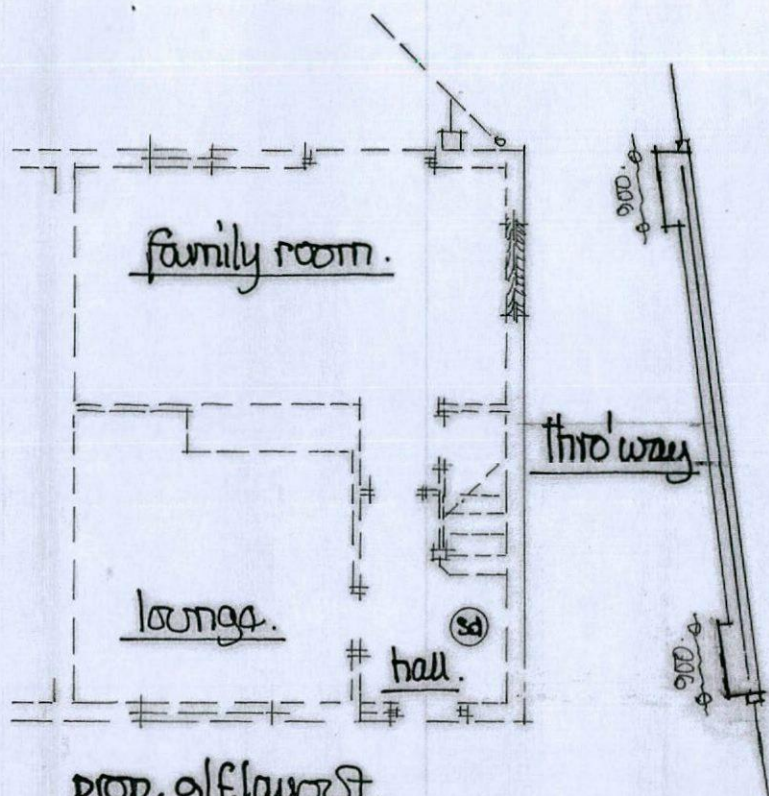

prop. g/f. layout.

prop. 1st f. layout.

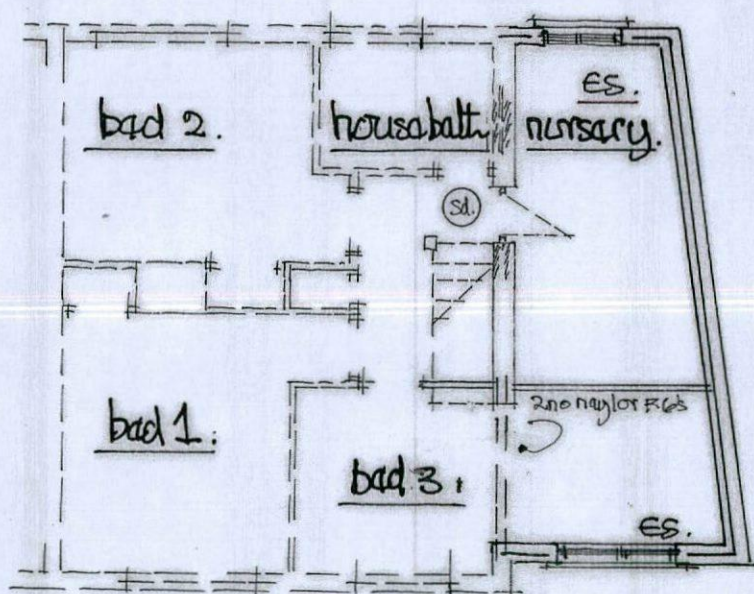

\* electrical works completion certificate to be handed to local BCO when available \*



scale 1:100m.


sd shows ceiling mounted smoke detectors wired back to fuse bd + interlinked, battery back up-position 300mm from wall junctions + light fittings.

ES shows fire safety escape sash 900mm high x 450mm wide to open thro 90° bottom of sash between 200-1100 above floor level.

\* all heating works by a contractor qualified thro' the current gas safety schema \*

\* all electrical works by a contractor registered on a competent persons schema who shall provide a comp. cert.

site plan 1:500m.

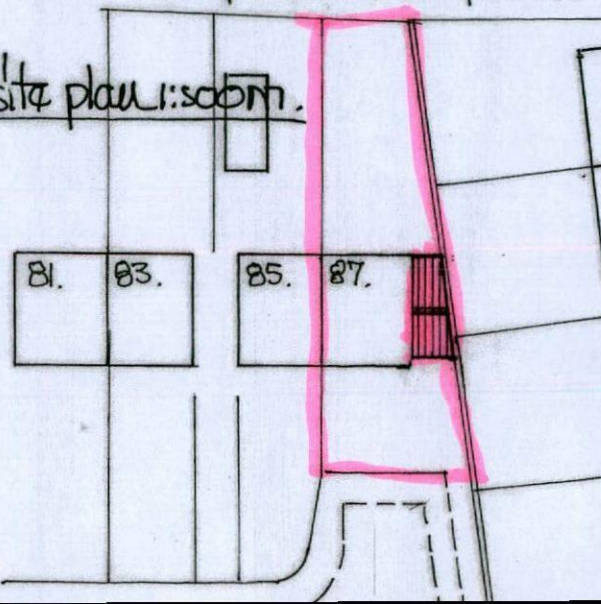

scale 1:100m.

