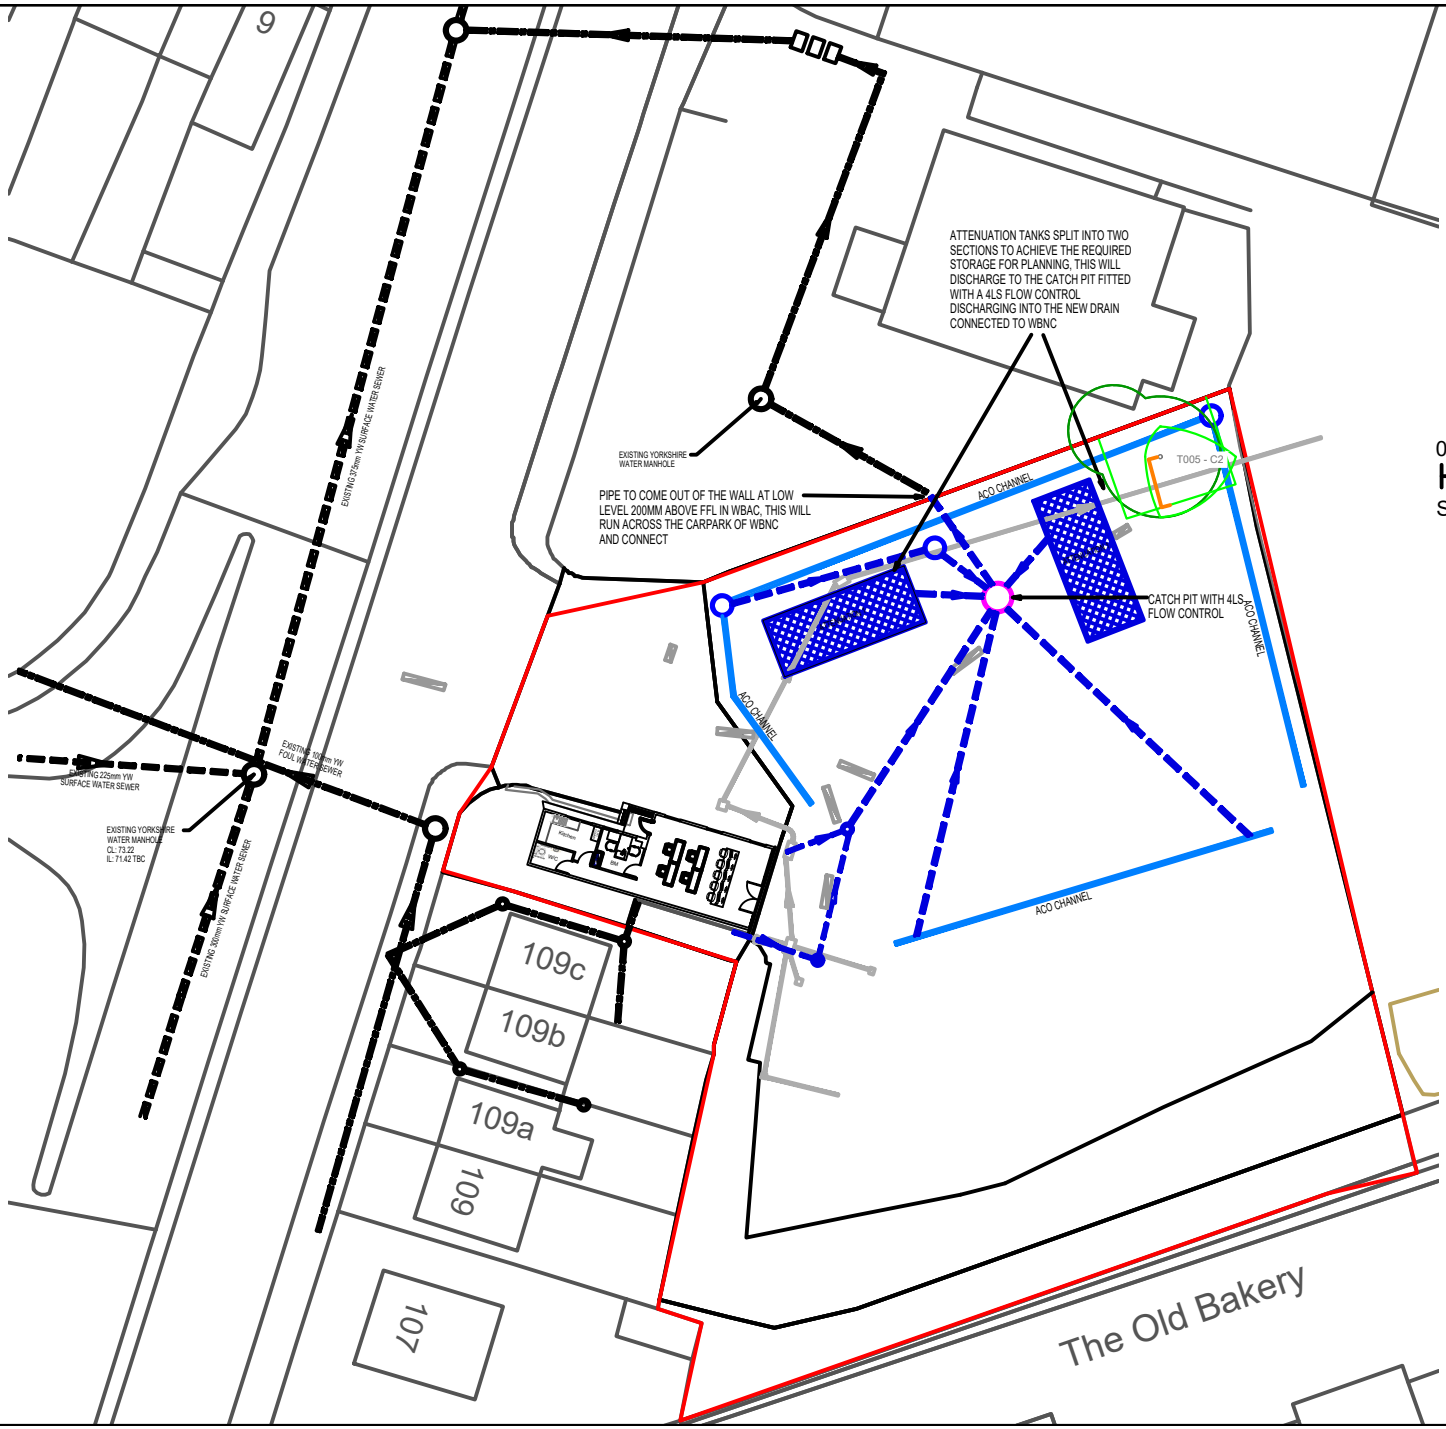


PROPOSED SURFACE WATER DRAIN

PROPOSED SW POLYPROPYLENE INSPECTION CHAMBER.

PROPOSED SW PRECAST CONCRETE MANHOLE.

PROPOSED DRAINAGE CHANNEL.

EXTENTS OF PROPOSED CELLULAR ATTENUATION.

EXISTING ON SITE SURFACE WATER SEWER TO BE REMOVED.

EXISTING FOUL SEWER.

EXISTING YORKSHIRE WATER SURFACE WATER SEWER.

EXISTING MANHOLE.

0 5 10 15 20 25 30m

SCALE BAR

Notes

Where dimensions are not given, drawings must not be scaled and the matter referred to Inform Surveying.

In the event of any dimensional conflict between Inform Surveying Drawings, the matter must be referred to Inform Surveying for clarification.

The Contractor must also refer to any separate Inform Surveying Specification to be read in conjunction with this drawing.

inform

Client
Enterprise Rent-a-Car

Project
Enterprise Rent a Car
Barnsley

Title
Proposed Drainage Plan

CONSTRUCTION ISSUE

Job No.
1003 - 71

Drawing
011

Revision
A

Scale
A4@1:500

Date
Jun 23

Drawn
AB

Checked
ST