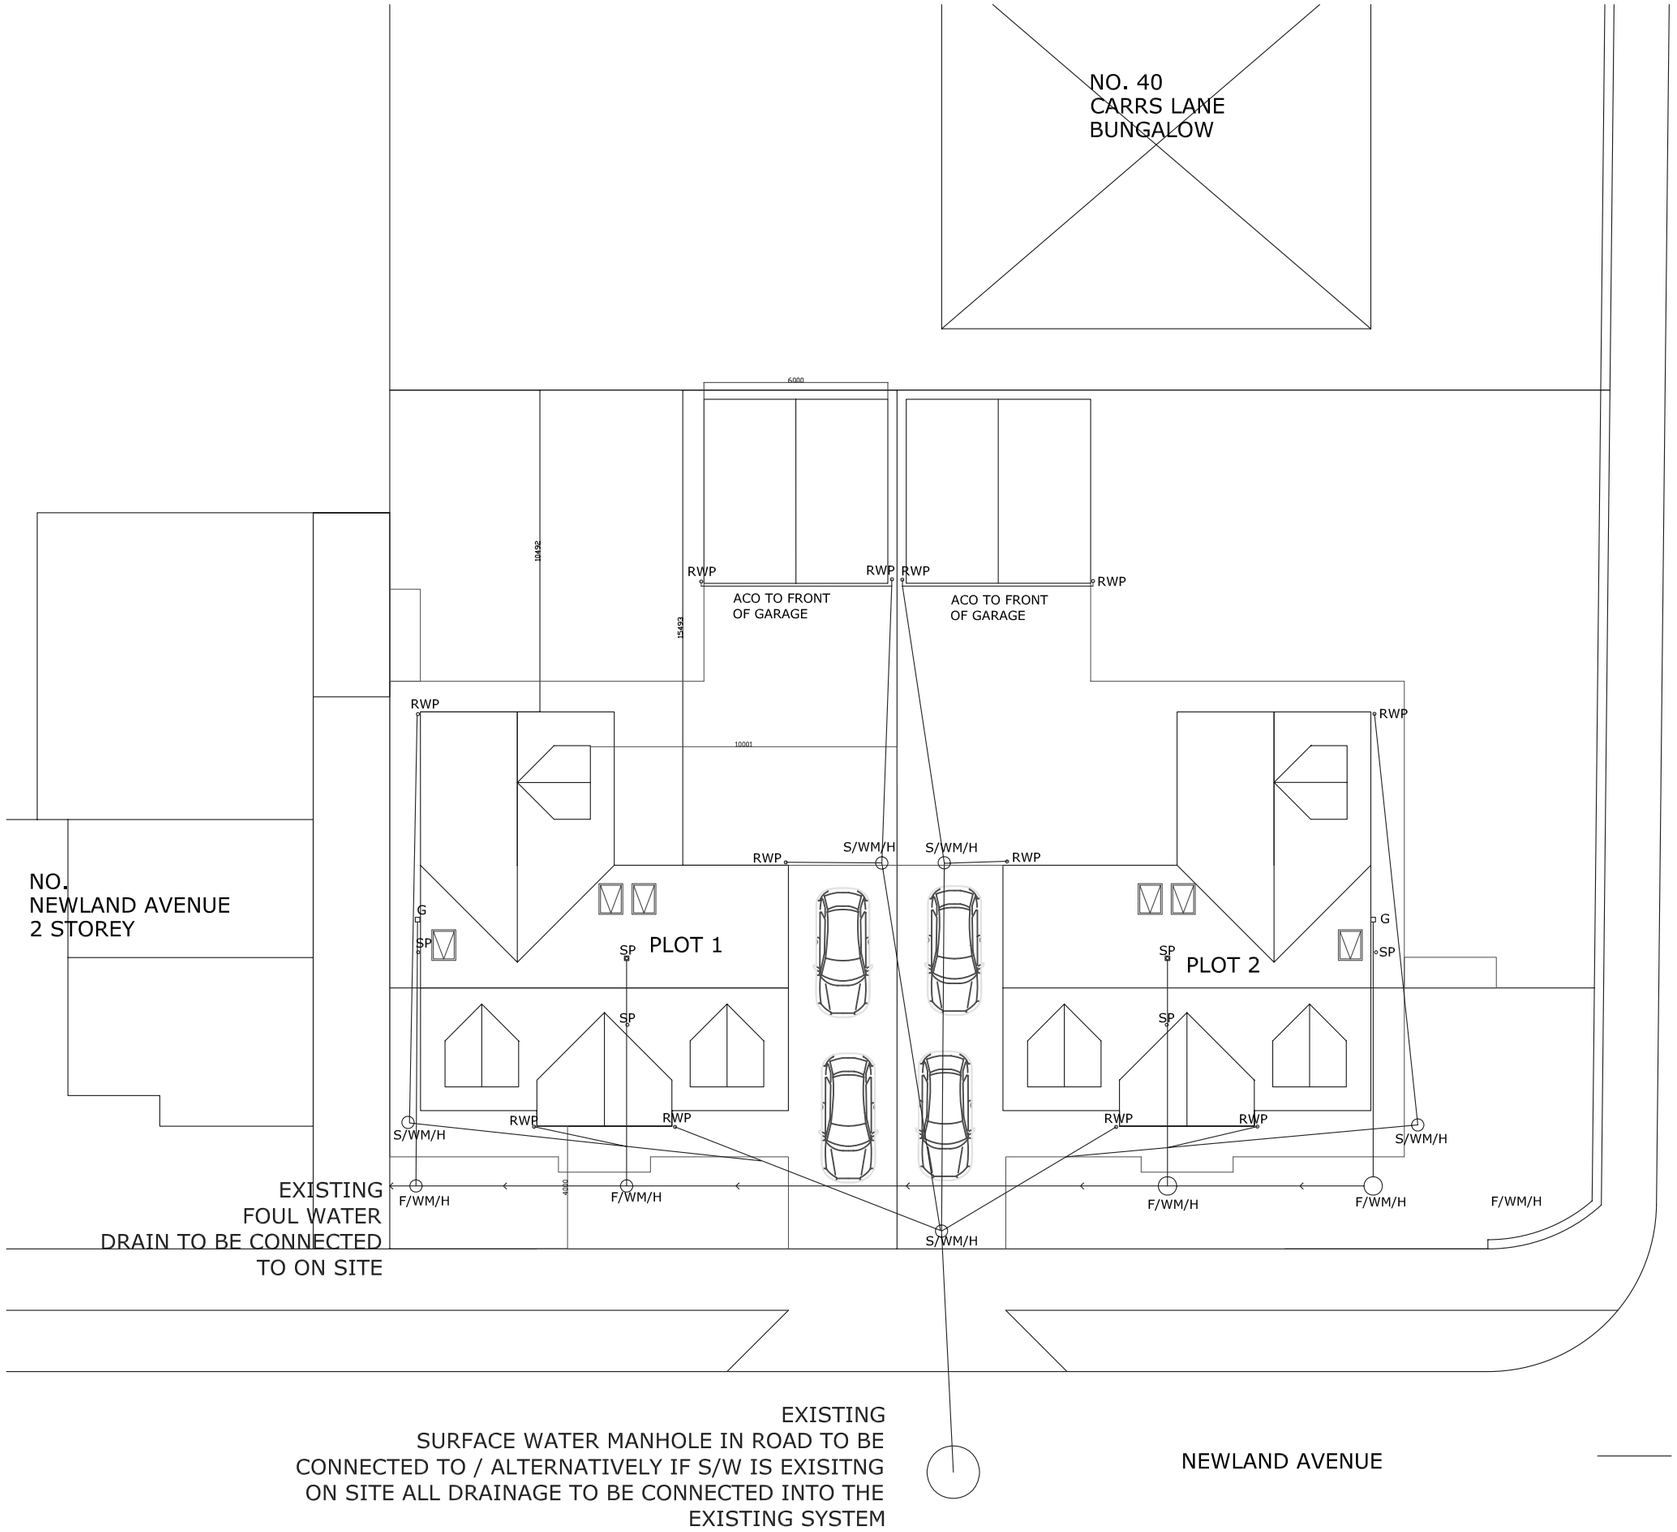

PROPOSED DRAINAGE LAYOUT

KEY

SP - SOIL PIPE
RWP - RAIN WATER PIPE
S/WM/H - SURFACE WATER MANHOLE
F/WM/H - FOUL WATER MANHOLE

DIMENSIONS OF PLOTS NOT SUITABLE FOR SOAKAWAYS AS COMPLIANCE WITH BUILDING REGULATIONS WOULD NOT BE ACHIEVED

REV B - F/W TO CONNECT INTO EXISTING DRAINAGE ON SITE 08/26

SITE

LAND ADJACENT TO 40 CARRS LANE, CUDWORTH, BARNSLEY

CLIENT

MR T COWLEY

DRAWING TITLE

PROPOSED DRAINAGE LAYOUT

DRAWING NO.
26/06

SCALE
1:200 @A3

DATE
21.02.2026

REVISION
B