
0 5M 10M


1 to 50 scale at A1

PLAN DESIGN GO LTD
ARCHITECTURAL DESIGN SERVICES


COPYRIGHT:
THIS DRAWING IS THE SOLE COPYRIGHT OF PLAN DESIGN GO LTD AND REPRODUCTION IN ANY FORM IS FORBIDDEN UNLESS PERMISSION IS OBTAINED IN WRITING. DO NOT SCALE FROM THIS DRAWING ANY DISCREPANCIES ON SITE SHOULD BE BROUGHT TO THE ATTENTION OF PLAN DESIGN GO LTD. WORK AND MATERIALS MUST COMPLY WITH THE CURRENT BUILDING REGULATIONS AND CODE OF PRACTICE AND BE READ IN CONJECTION WITH BUILDING SPECIFICATIONS AND OTHER SUB CONTRACTORS INFORMATION

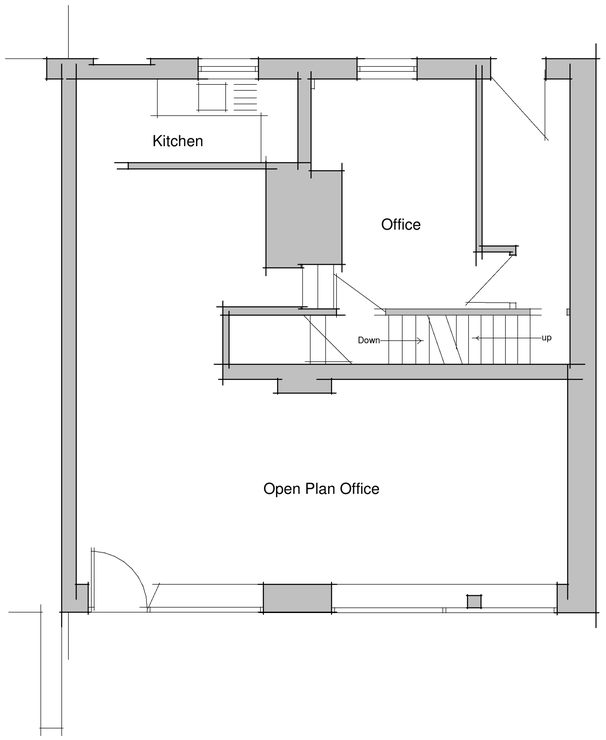

Existing Ground Floor

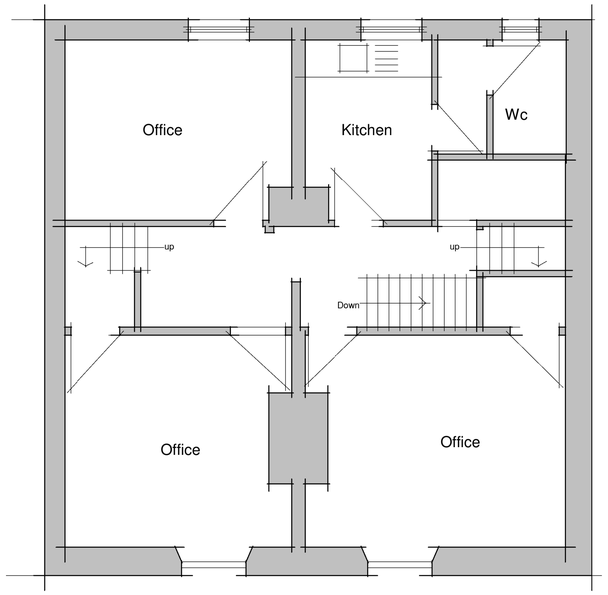

Existing First Floor

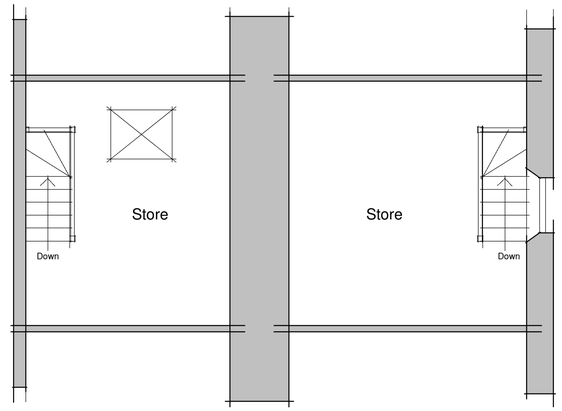

Existing Second Floor



Existing Layouts

DRAWING TITLE:
Existing Plans

PROJECT DESCRIPTION:
Conversion to 5no Studios

PROJECT ADDRESS:
No 14 Eldon Street North,Barnsley

PLANNING DRAWINGS

Chartered Institute of Architectural Technologists
Registered Practice

PLAN DESIGN GO LTD
ARCHITECTURAL DESIGN SERVICES
ASHTON HOUSE - 19 PROSPECT ROAD
OSSETT- WEST YORKSHIRE - WF5 8AE
01423 740 923 www.plan-design-go.co.uk

DATE: June 2018
SCALE: As indicated
DWG NO: 18016-02-200