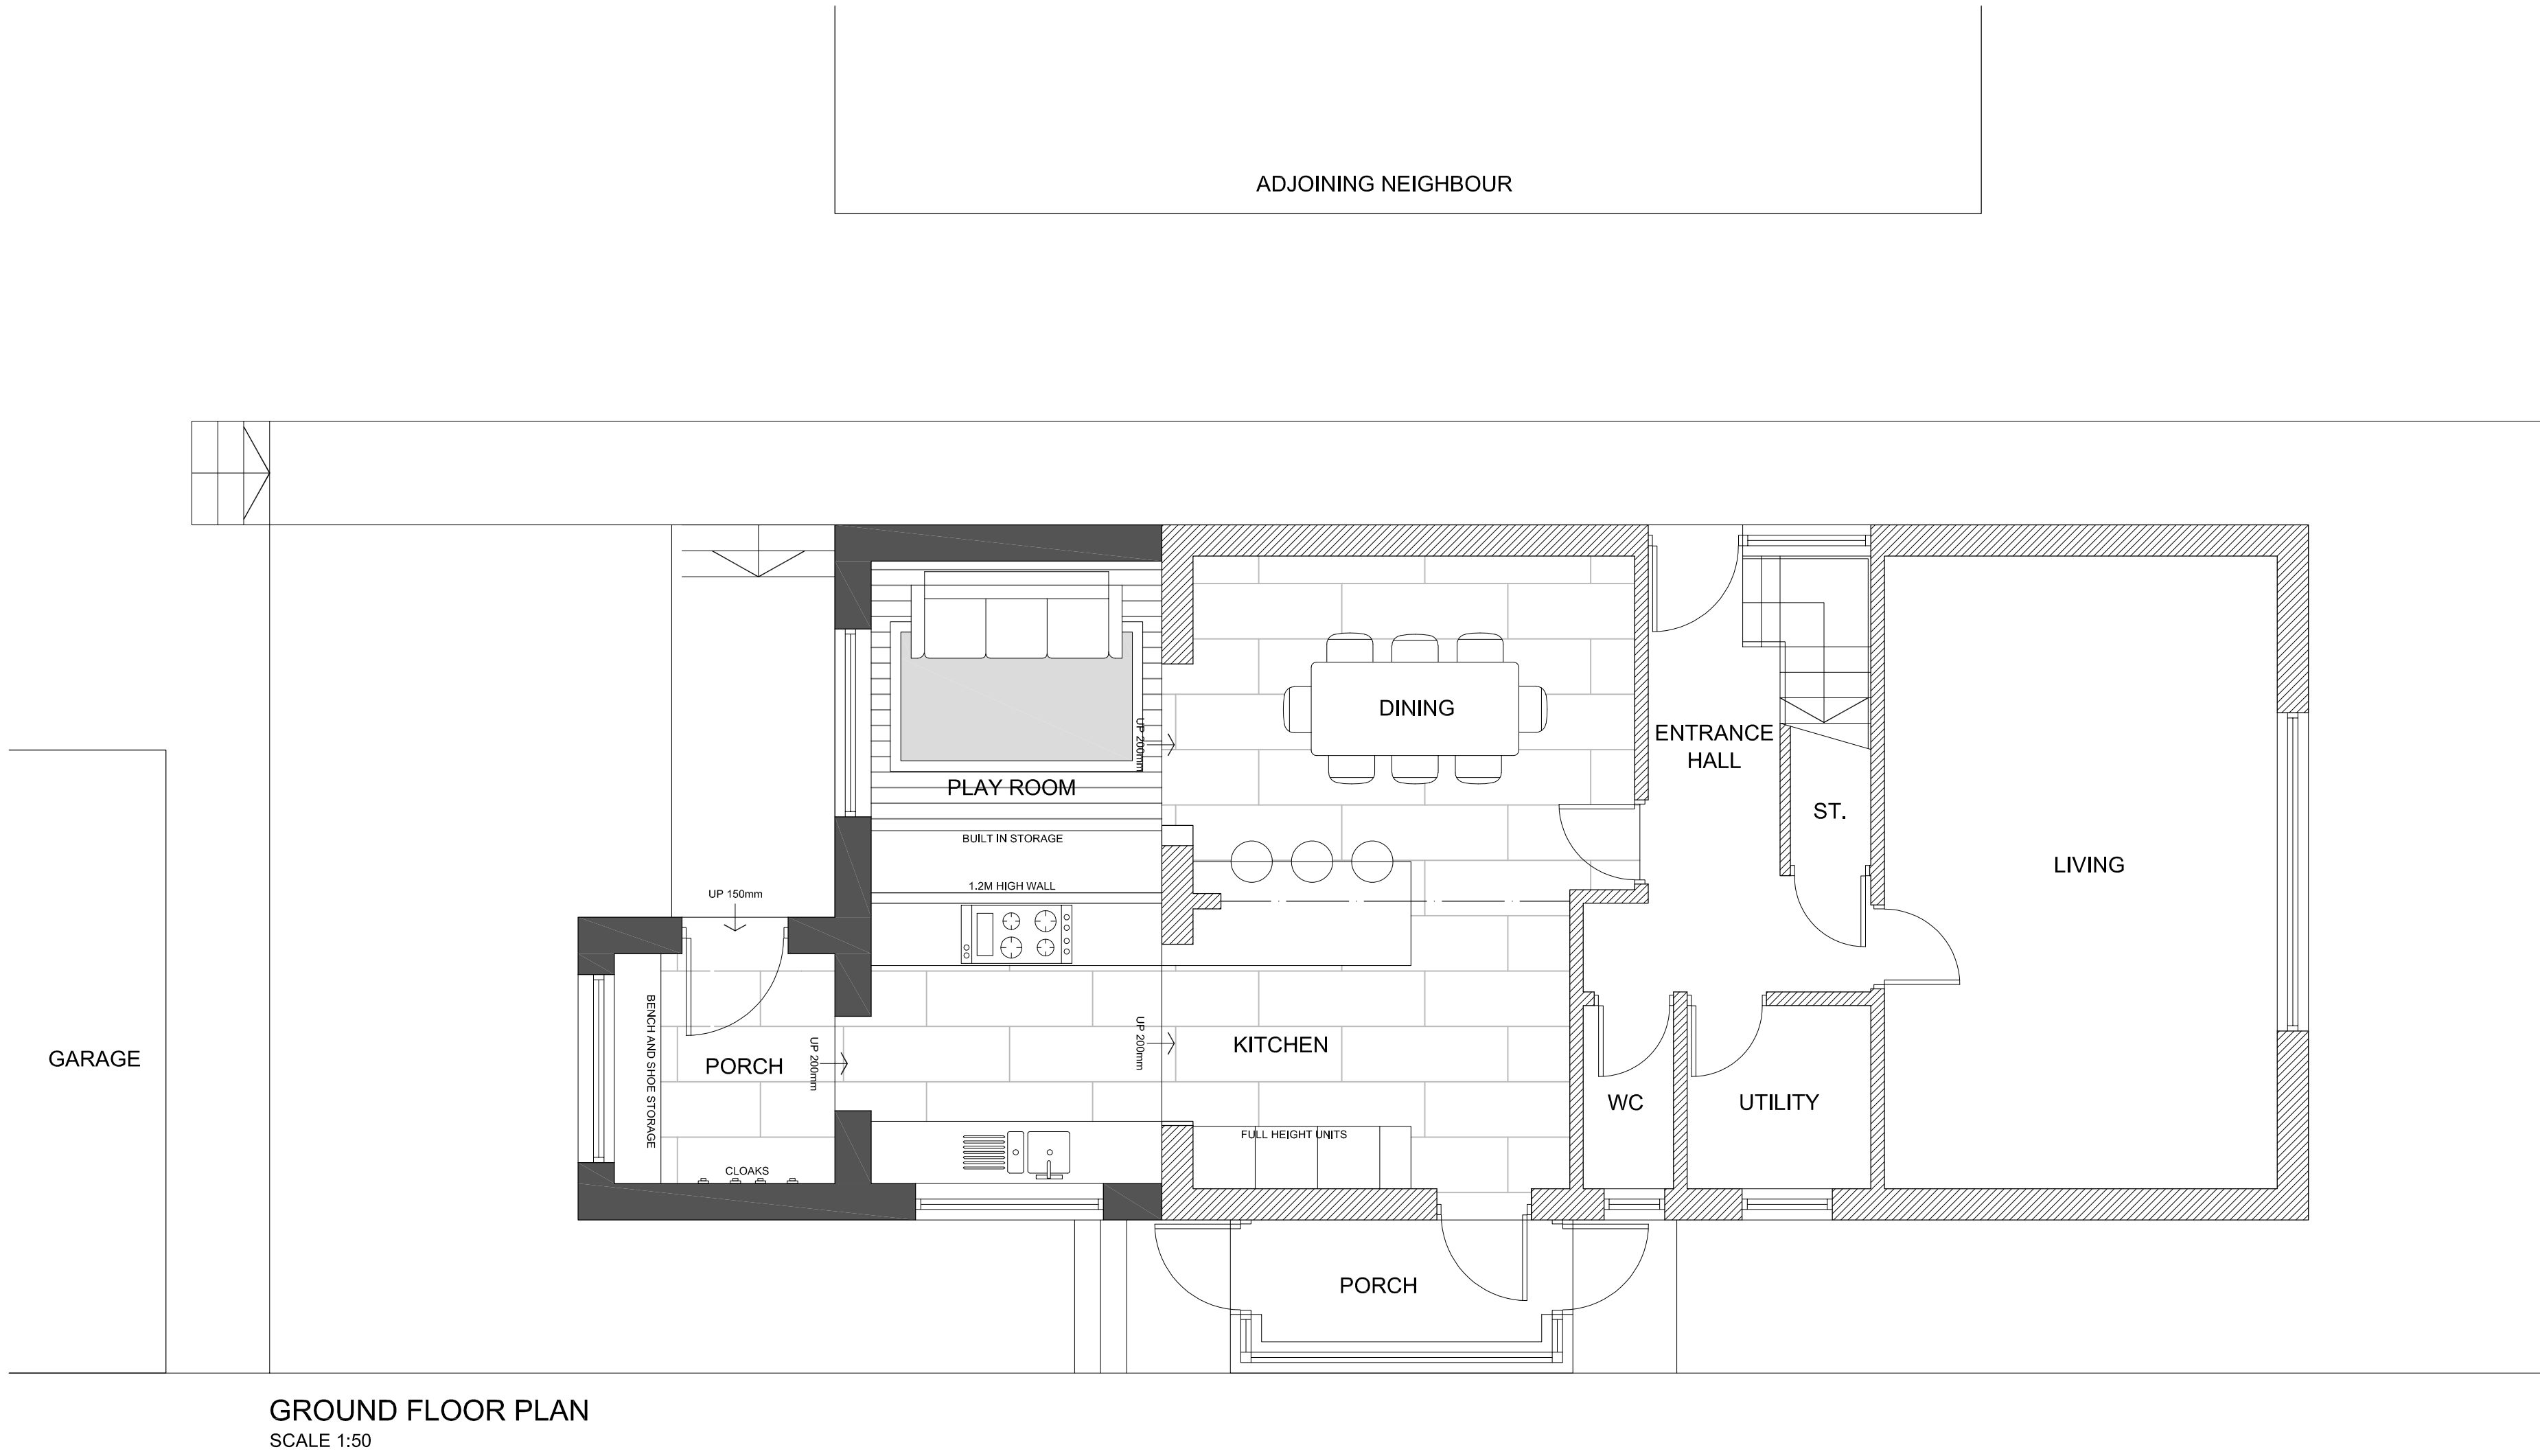
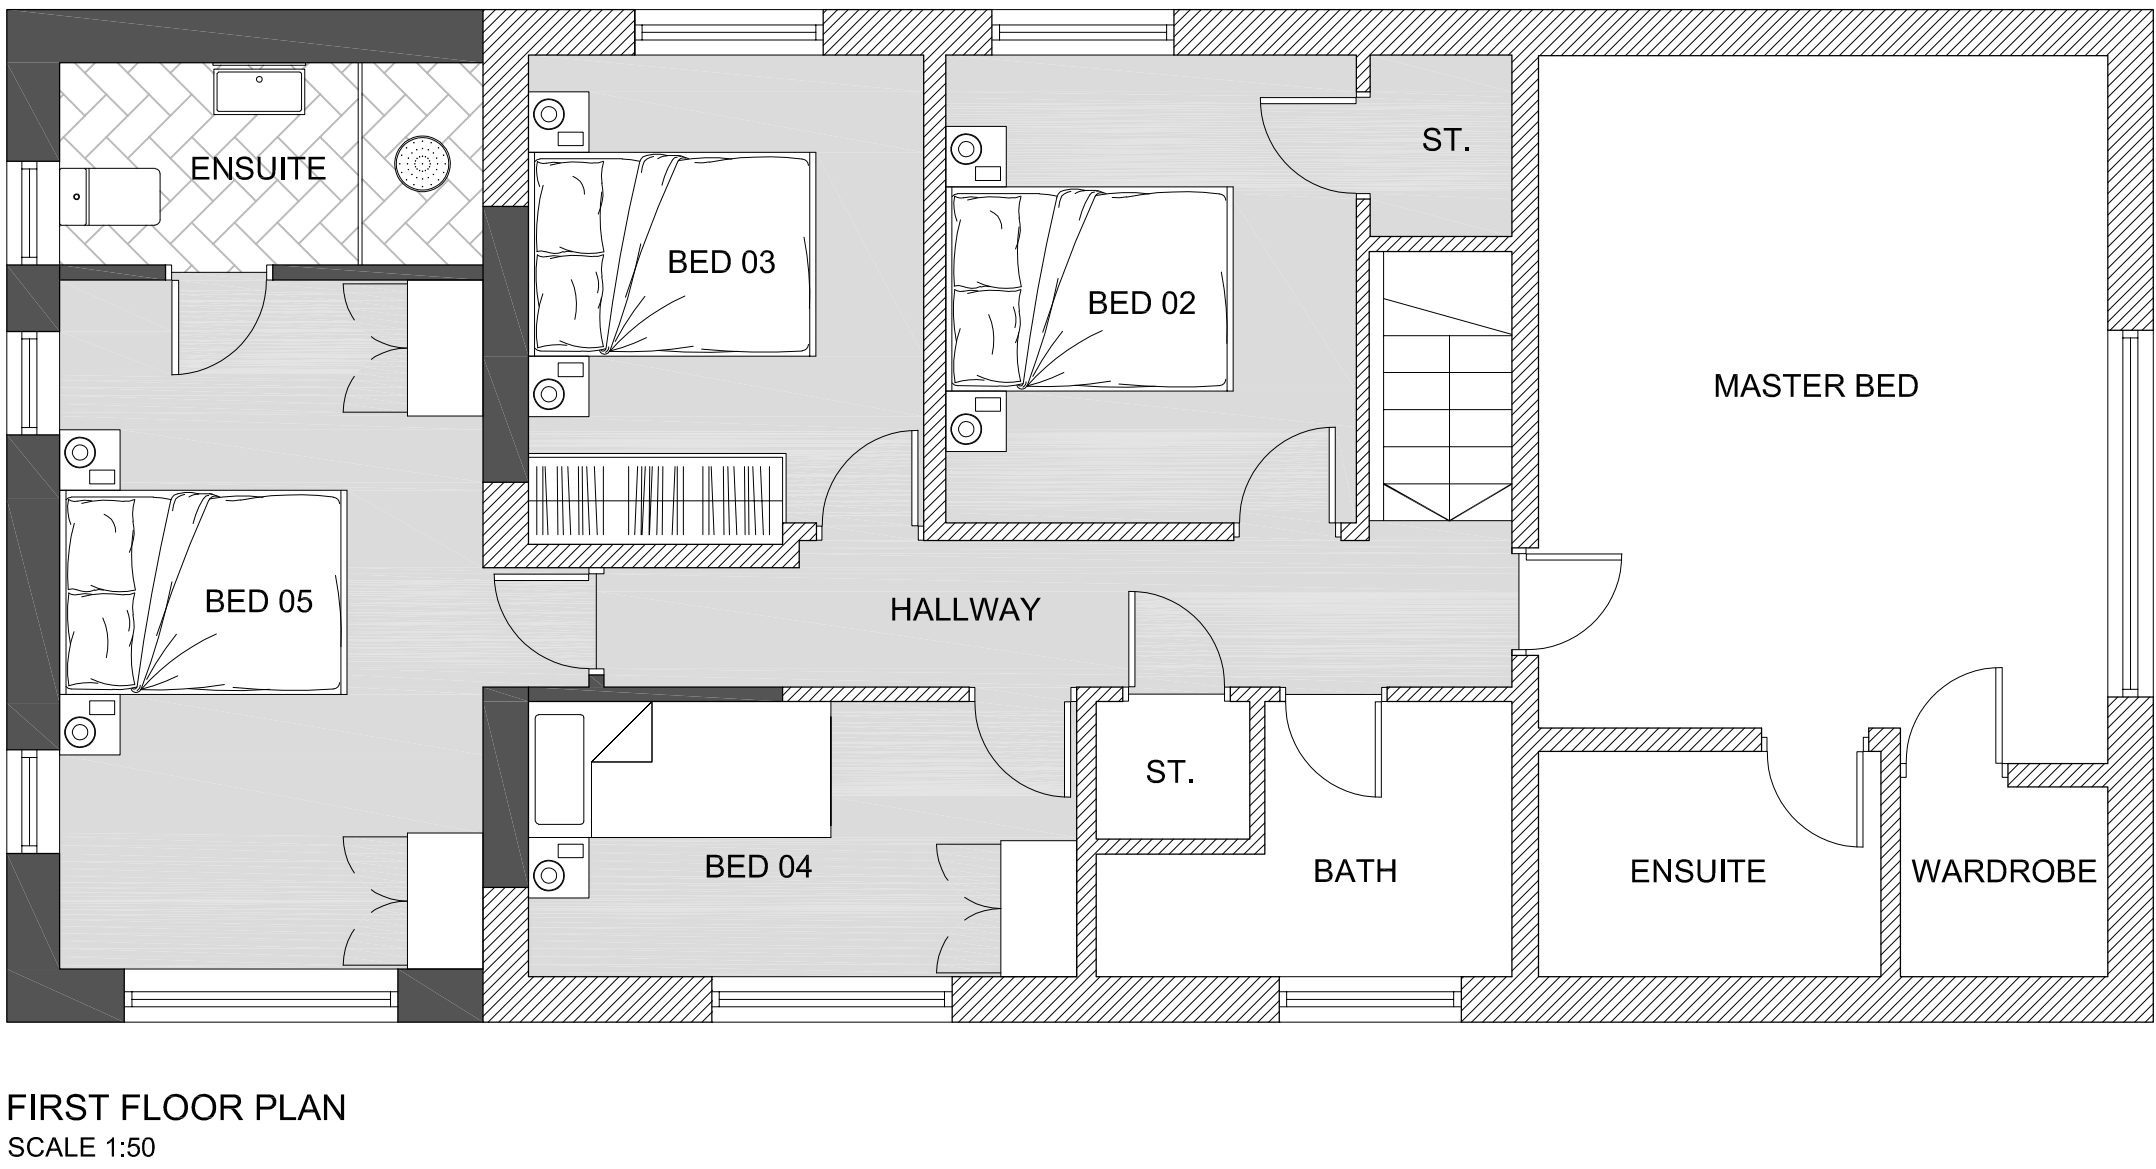


CODA
Bespoke

Sheffield - Manchester
www.codastudios.co.uk
0114 2794931
hello@codastudios.co.uk

Mr & Mrs Monteith				Client	
18 Ormsby Close				Job	
Proposed Plans and Elevations				Title	
DRAWN	CHECKED	DATE	SCALE	A3 ISSUE:	A1 ISSUE:
LC	AH	AUG 2020	-	-	AS SHOWN
REVISION	DRAWING STATUS	DRAWING NUMBER			
-	-	2950-003			

© COPYRIGHT EXISTS ON THE DESIGNS AND INFORMATION SHOWN ON THIS DRAWING
The Contractor must verify all dimensions on site before making shop drawings
or commencing work of any kind. No dimensions to be scaled from this drawing.
Architect to be notified of any discrepancies in dimensions immediately.