

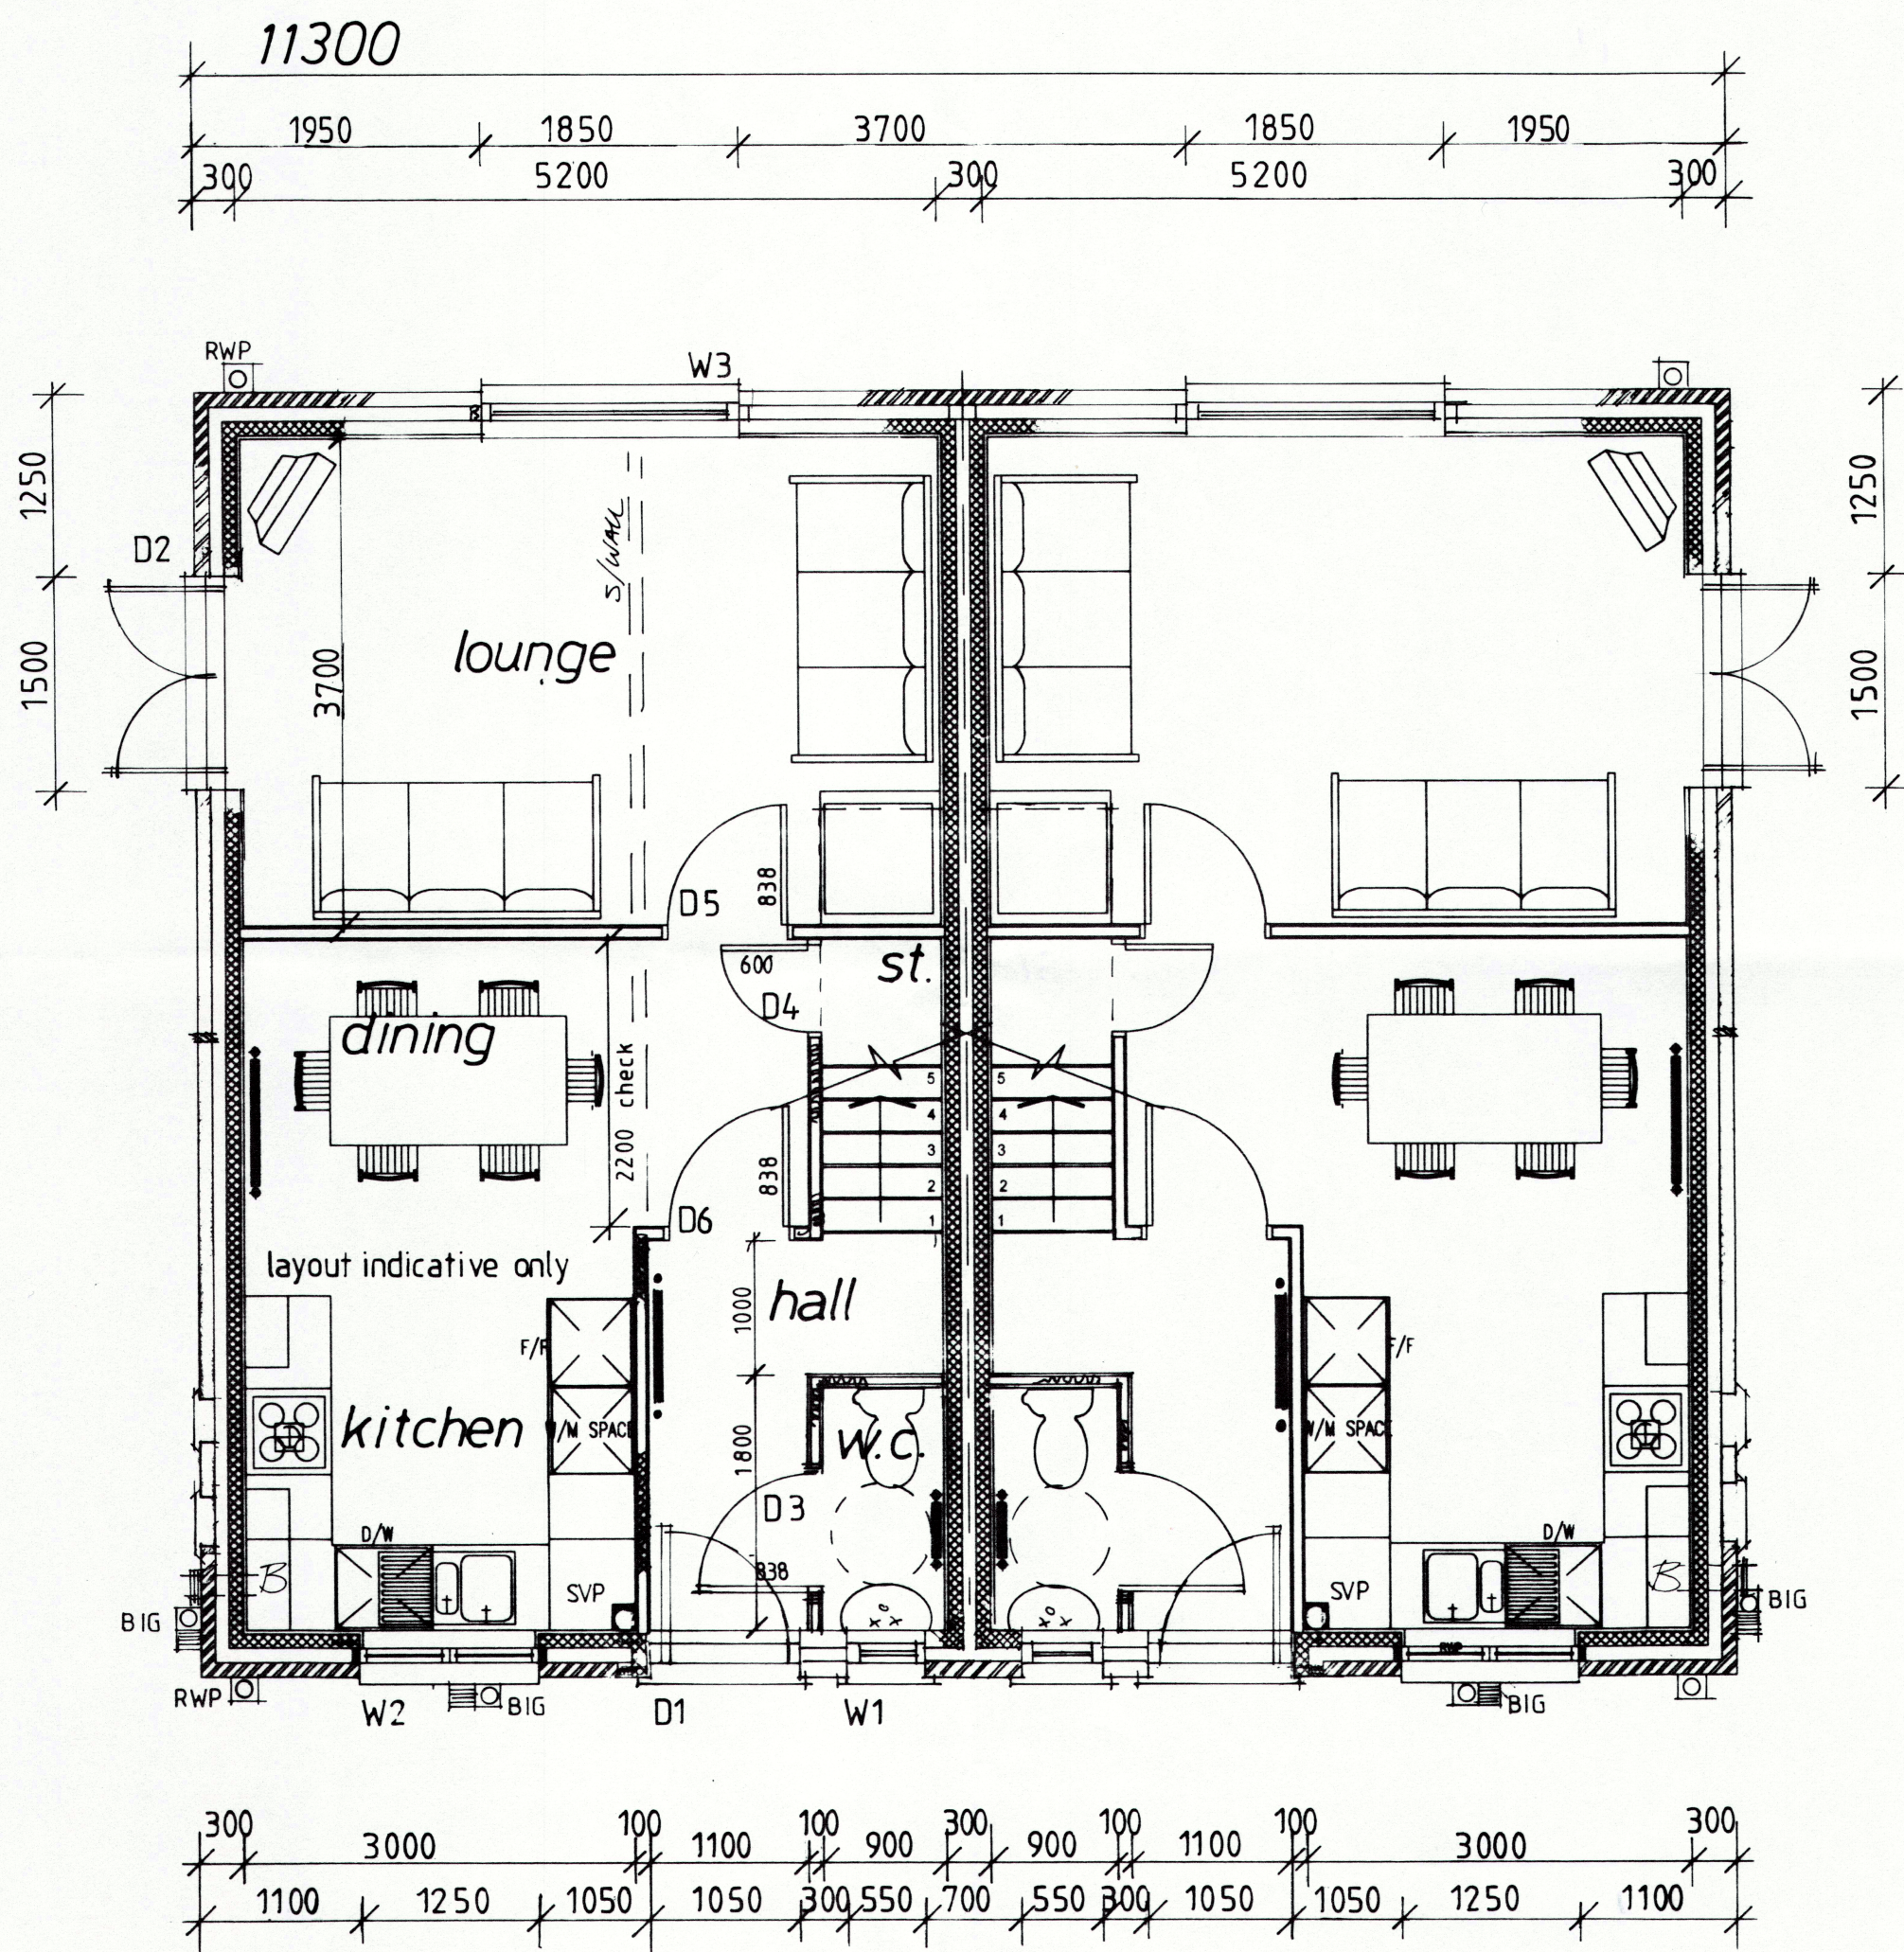


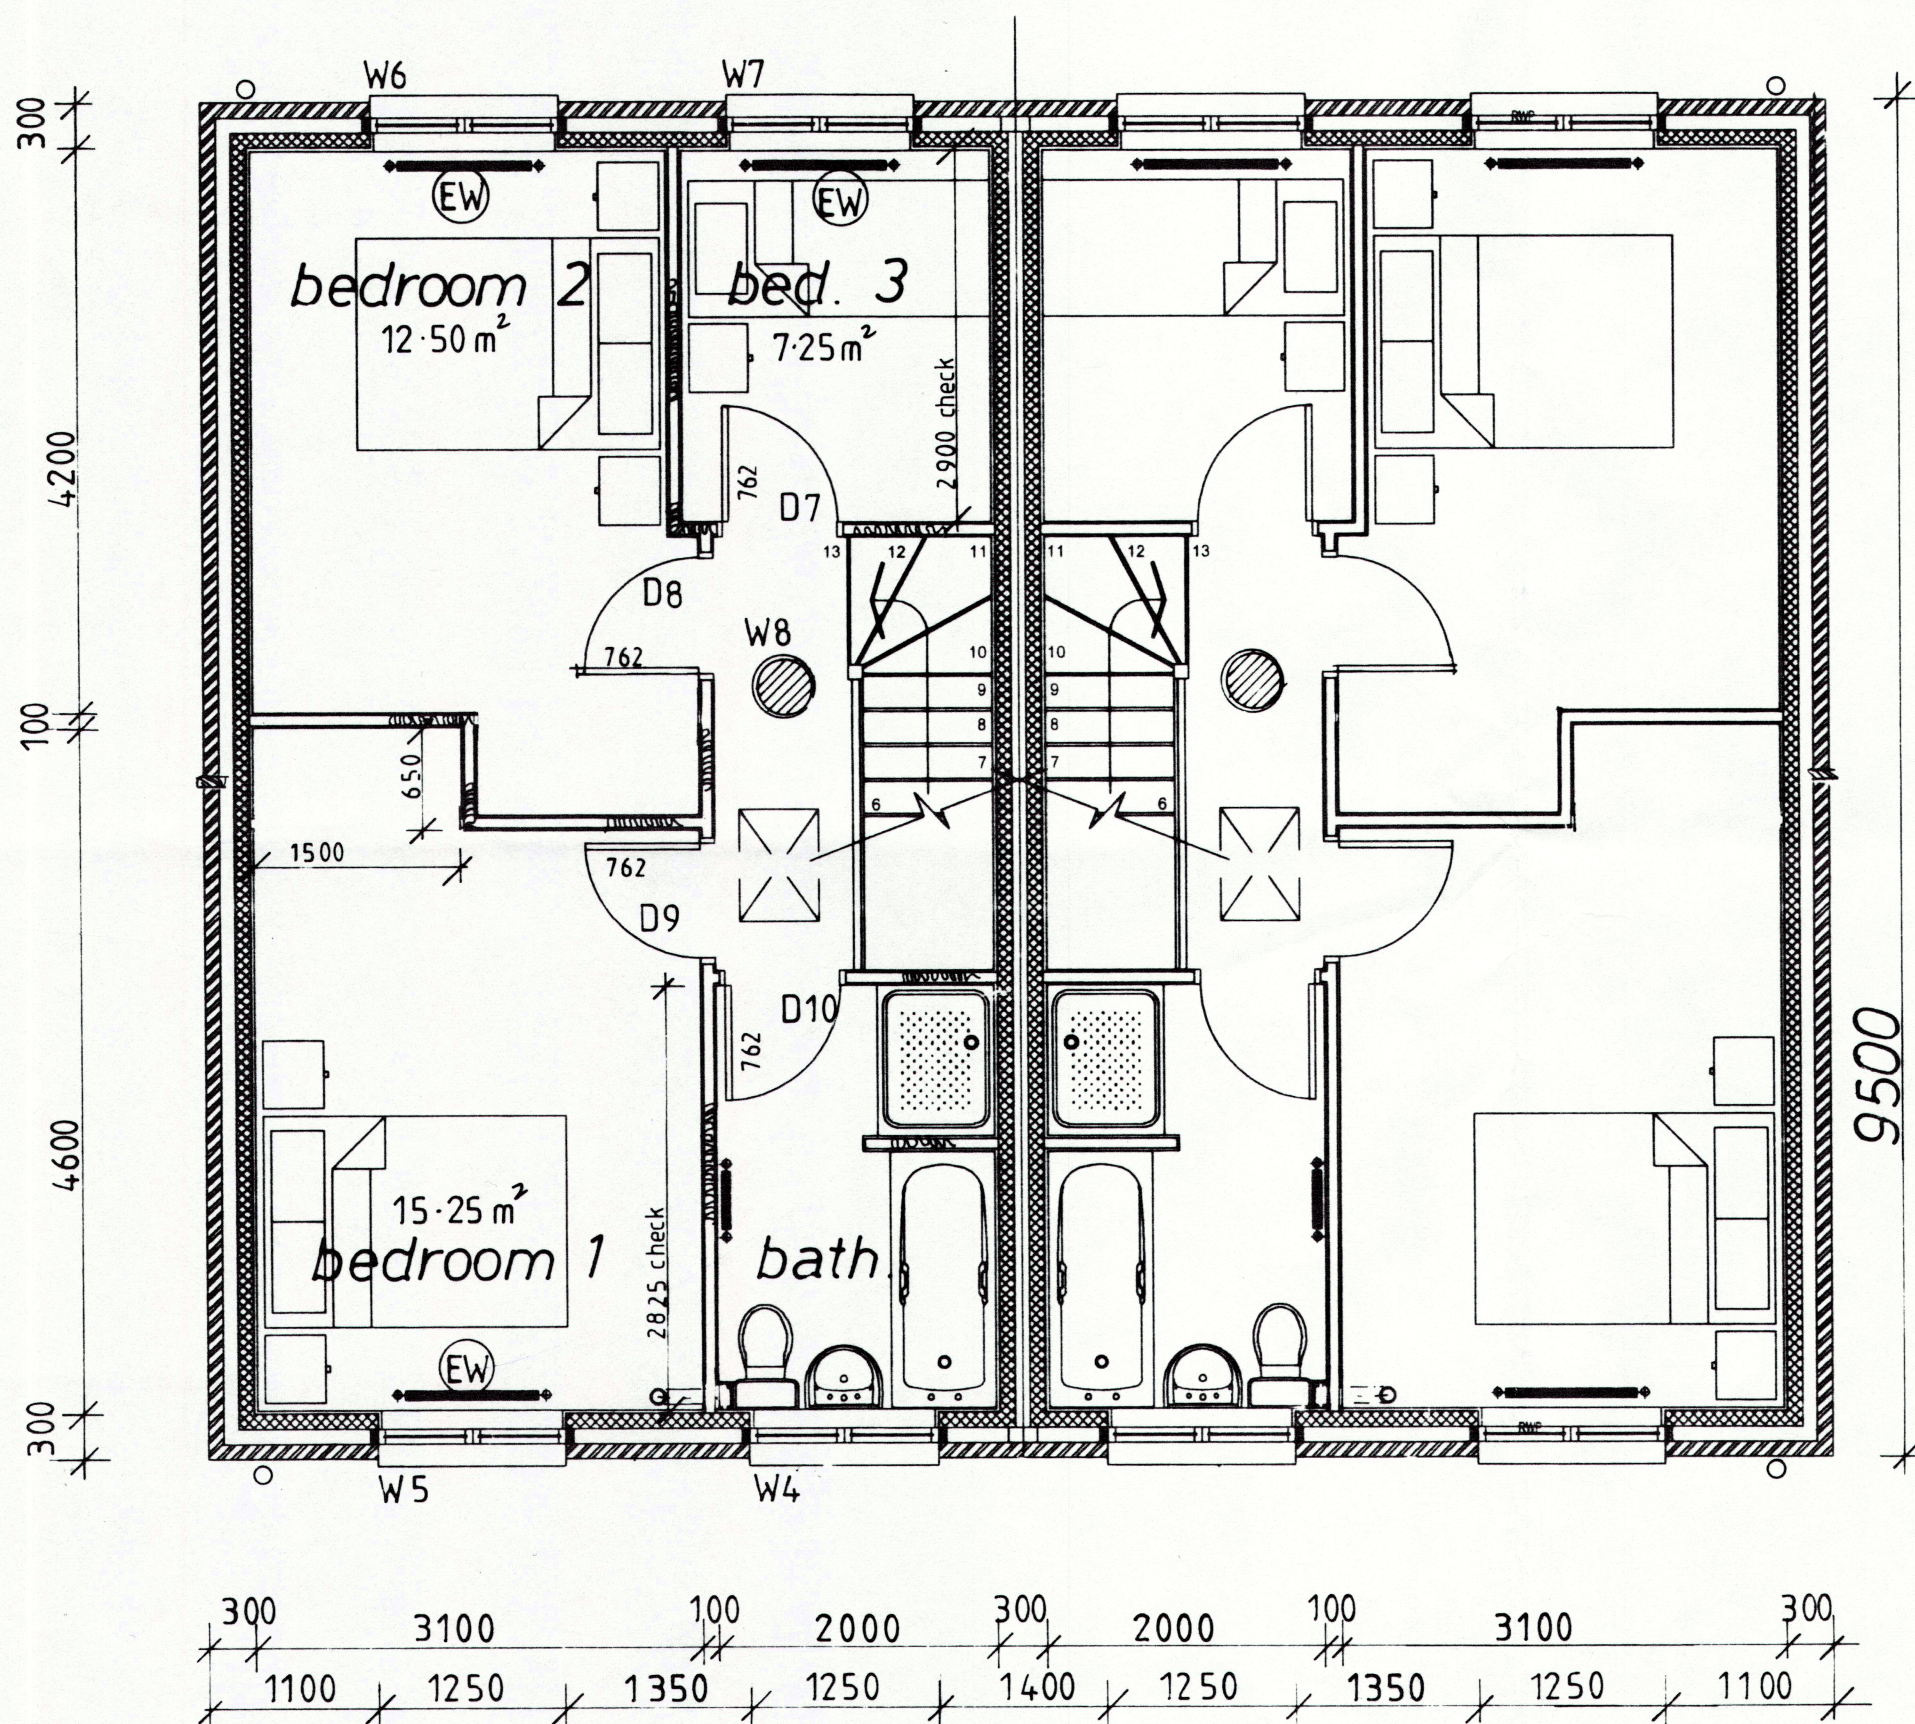

Ground Floor

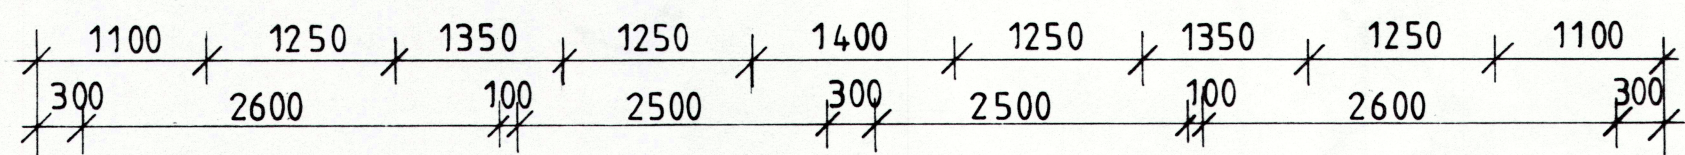

First Floor

Rev	Notes	Date
A	DIMENSIONS ALTERED	05/19

Garry Greetham Associates Residential Design Consultant Westwood House 18 Carr Lane Tankersley Barnsley S75 3BE Tel(01226)746573	
PROJECT	Residential Development
CLIENT	Mr. Mick Miller
TITLE	Type B - Layouts
ADDRESS	Bismarck Street, Worsbrough Common, Barnsley. S70 4NA
DRAWN BY	ggg
SCALE	1:50
DATE	Mar 19
DRAWING No	903-13
REV	A
Member of the Chartered Institute of Architectural Technologists	

Amended plan
rec'd 30/5/19