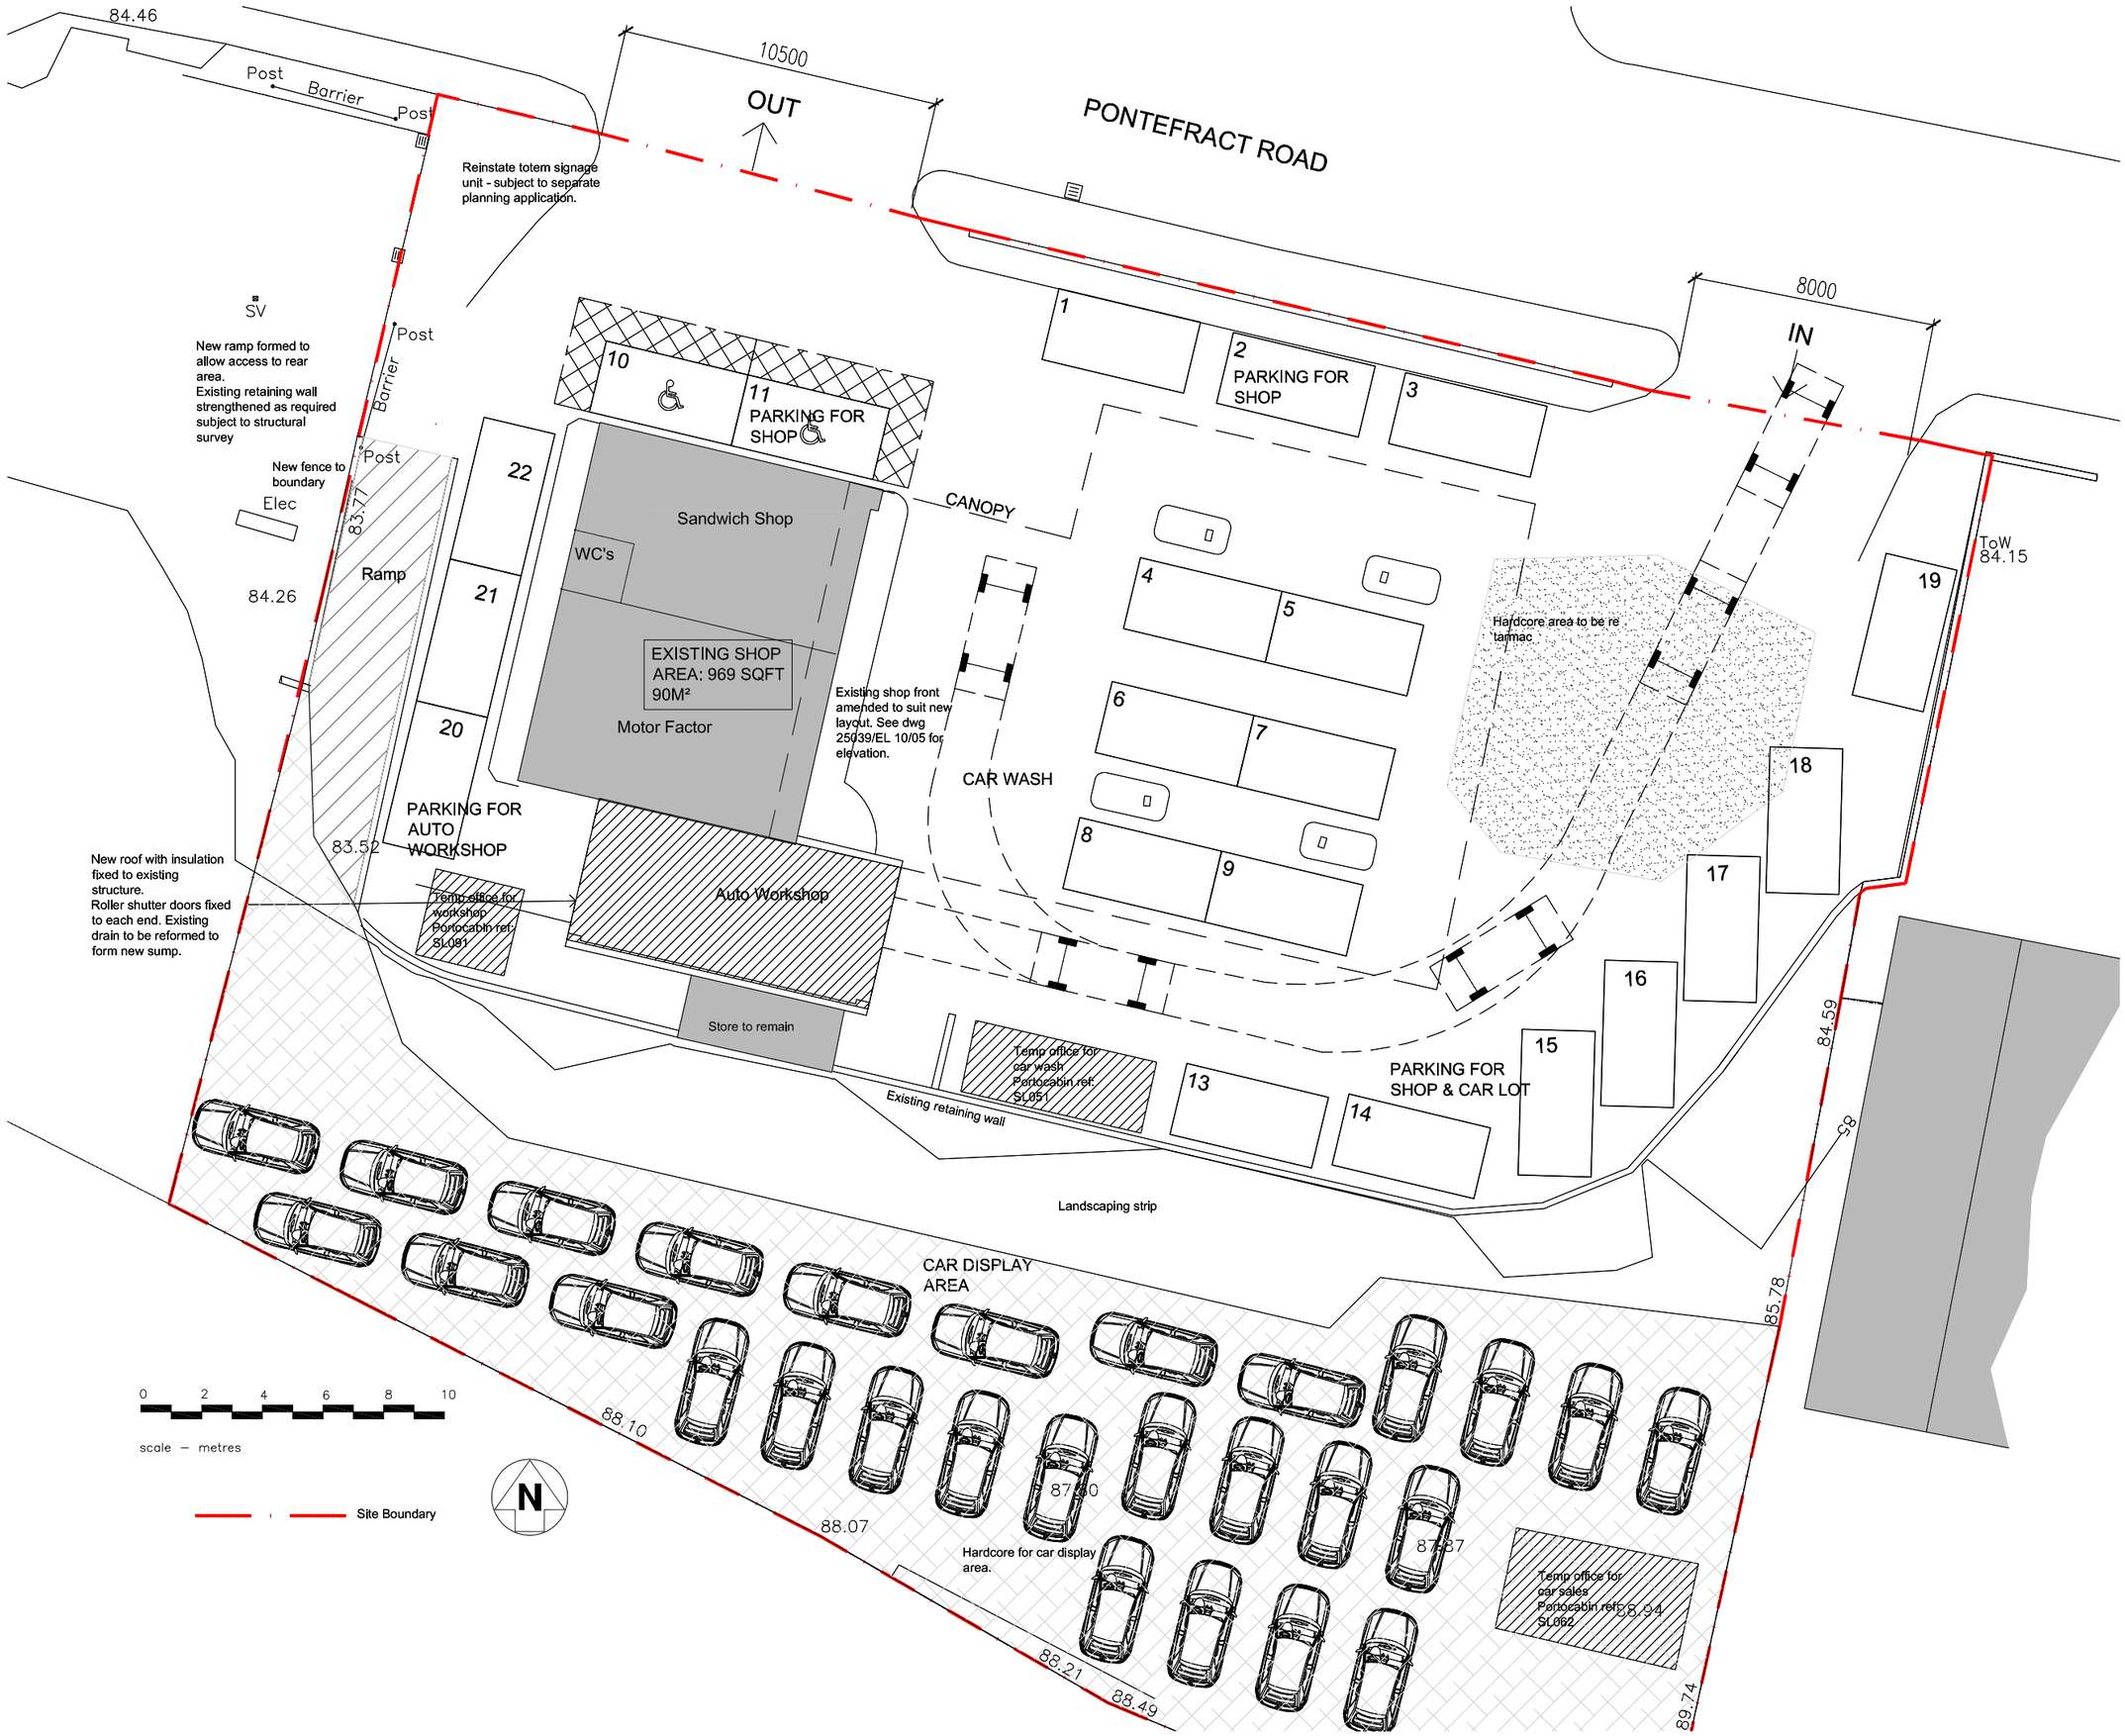


A Site boundary amended. 14 01 2011

REVISION

CHANGE OF USE

A X I S ARCHITECTURE

TALBOT CHAMBERS 2 NORTH CHURCH STREET SHEFFIELD S1 2DH

TEL 0114 2490944 FAX 0114 2490966 www.axis-architecture.com

KINGS LODGE ESTATES

OAKWELL VIEW DEVELOPMENT

SITE LAYOUT

CHANGE OF USE

SCALE		DATE	DRAWN	CHECKED
A1 ISSUE:	A3 ISSUE:			
1:100	1:200	12.08.2010	FPW	

DRAWING NUMBER REVISION

25039/COU 10/03A

© COPYRIGHT EXISTS ON THE DESIGNS AND INFORMATION SHOWN ON THIS DRAWING. The Contractor must verify all dimensions on site before making shop drawings or commencing work of any kind. No dimensions to be scaled from this drawing.