


SECTION A

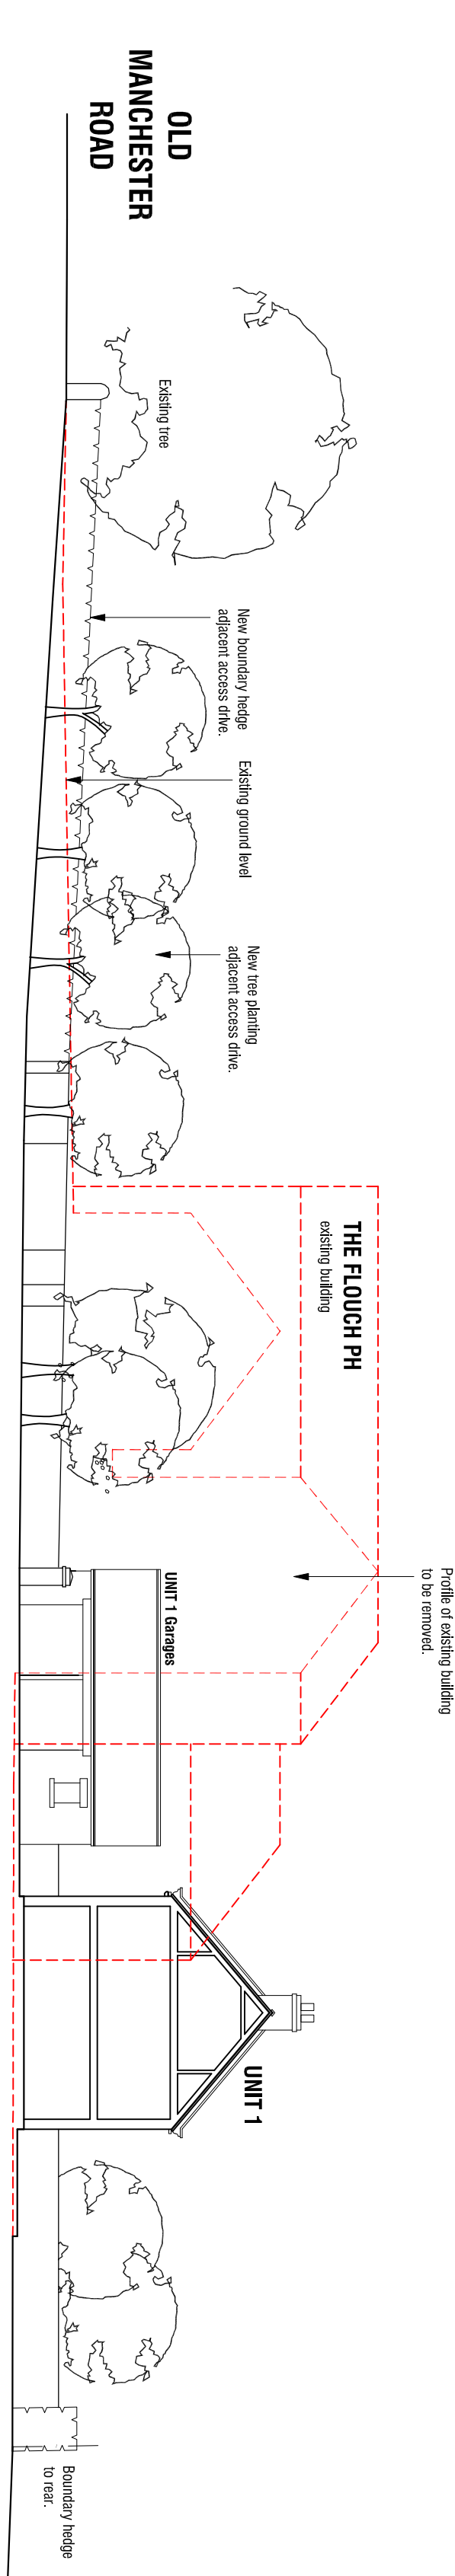

SECTION B

RESIDENTIAL DEVELOPMENT
THE FLOUCH INN
WHAMS ROAD
HAZELHEAD
SHEFFIELD

SECTIONS

PROPOSALS

☐ ☐ **mboothdesign**
architectural design and building consultants

11 Crowden Walk Barnsley
S75 2LU
T: 01226 286256
M: 077981 898300
E: mboothdesign@btconnect.com

Scale 1:200 @A2 Drawn MJB

Date FEB 2012 Ref. 11.17

Dwg No. **P4** Rev. A

Copyright mboothdesign. All dimensions in millimeters unless otherwise stated.
Dimensions of setting out in meters to be checked and verified on site.
to be checked on site

Rev A 01.03.2012 - Planning Issue