Notes:

Planning drawings, not to be used for construction or building regulation purposes

Revision: --

Revision List:

0 10m

Project Name: The Mistal, Lower Belle Clive Farm


Drawing Title: Site & Block Plan - Existing & Proposed

Drawing Number: 1024C/TP/002

Scale: 1:250@A3

Date: Oct 10

N

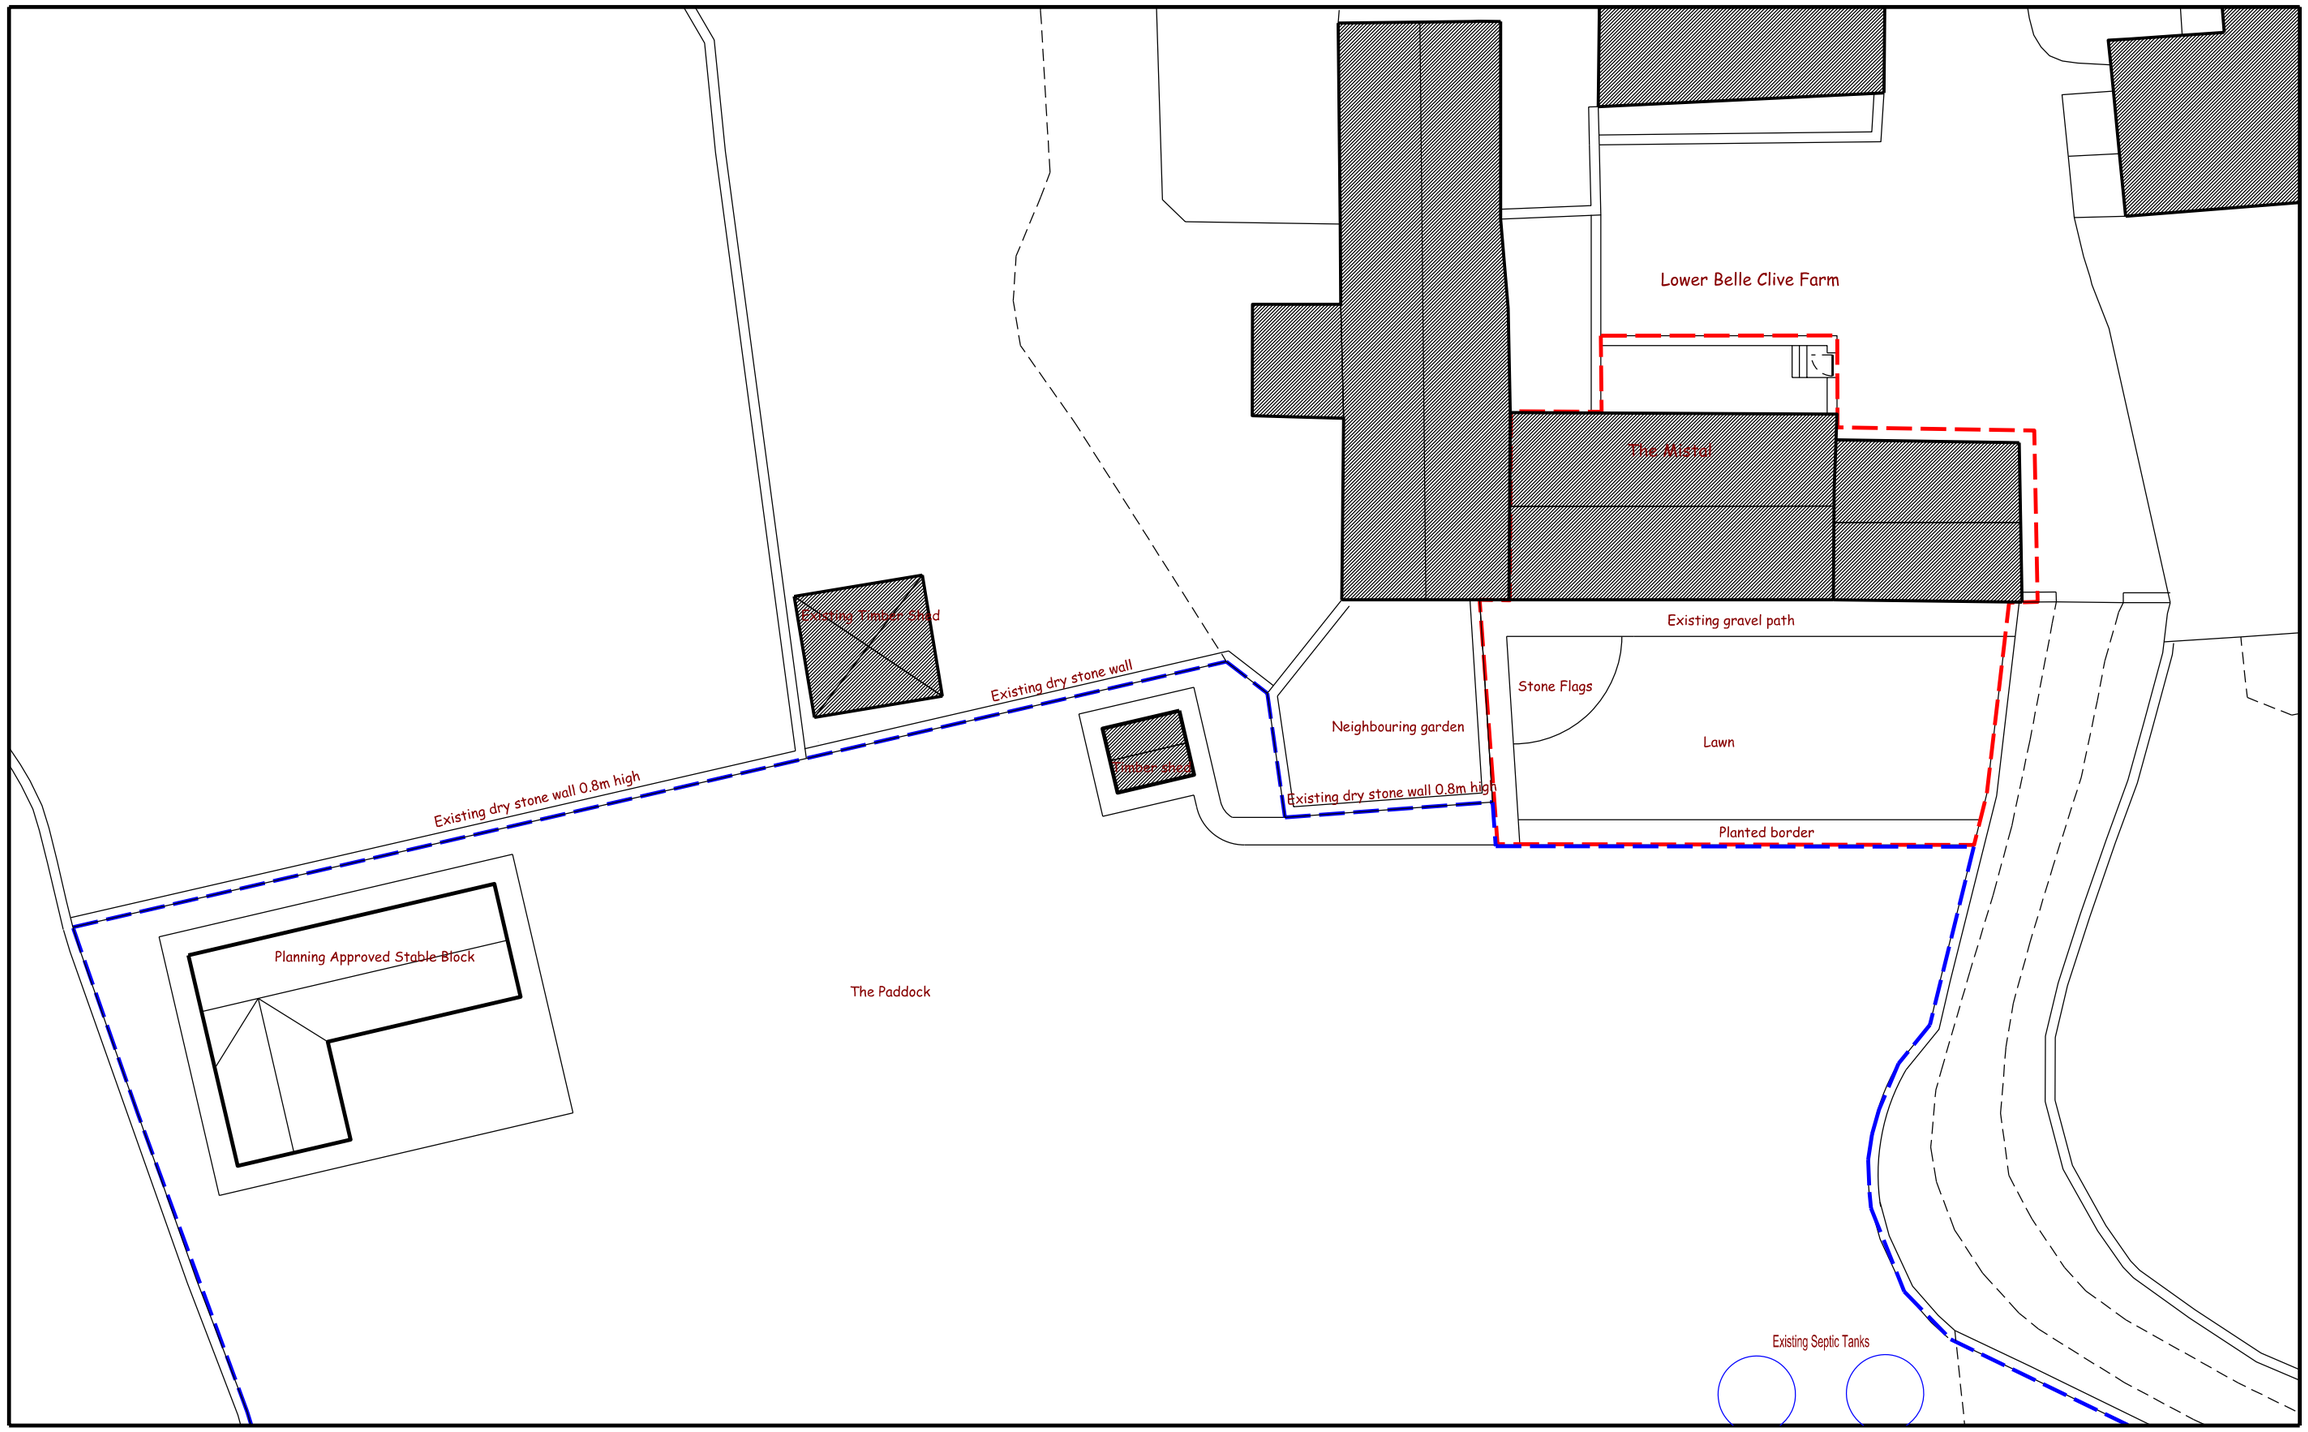


DSA design space architecture t: +44 (0)1226 762697 e:info@designspacearchitects.co.uk www.designspacearchitects.co.uk