
2006/1241

H2055

NOTE:
ALL DIMENSIONS MUST BE CHECKED ON SITE AN
NOT SCALED FROM THIS DRAWING.

COPYRIGHT:
THIS DRAWING IS THE PROPERTY OF THE COMPAN
AND MAY NOT BE COPIED, USED OR DISCLOSE
FOR ANY PURPOSE EXCEPT AS AUTHORISED I
WRITING BY THE COMPANY

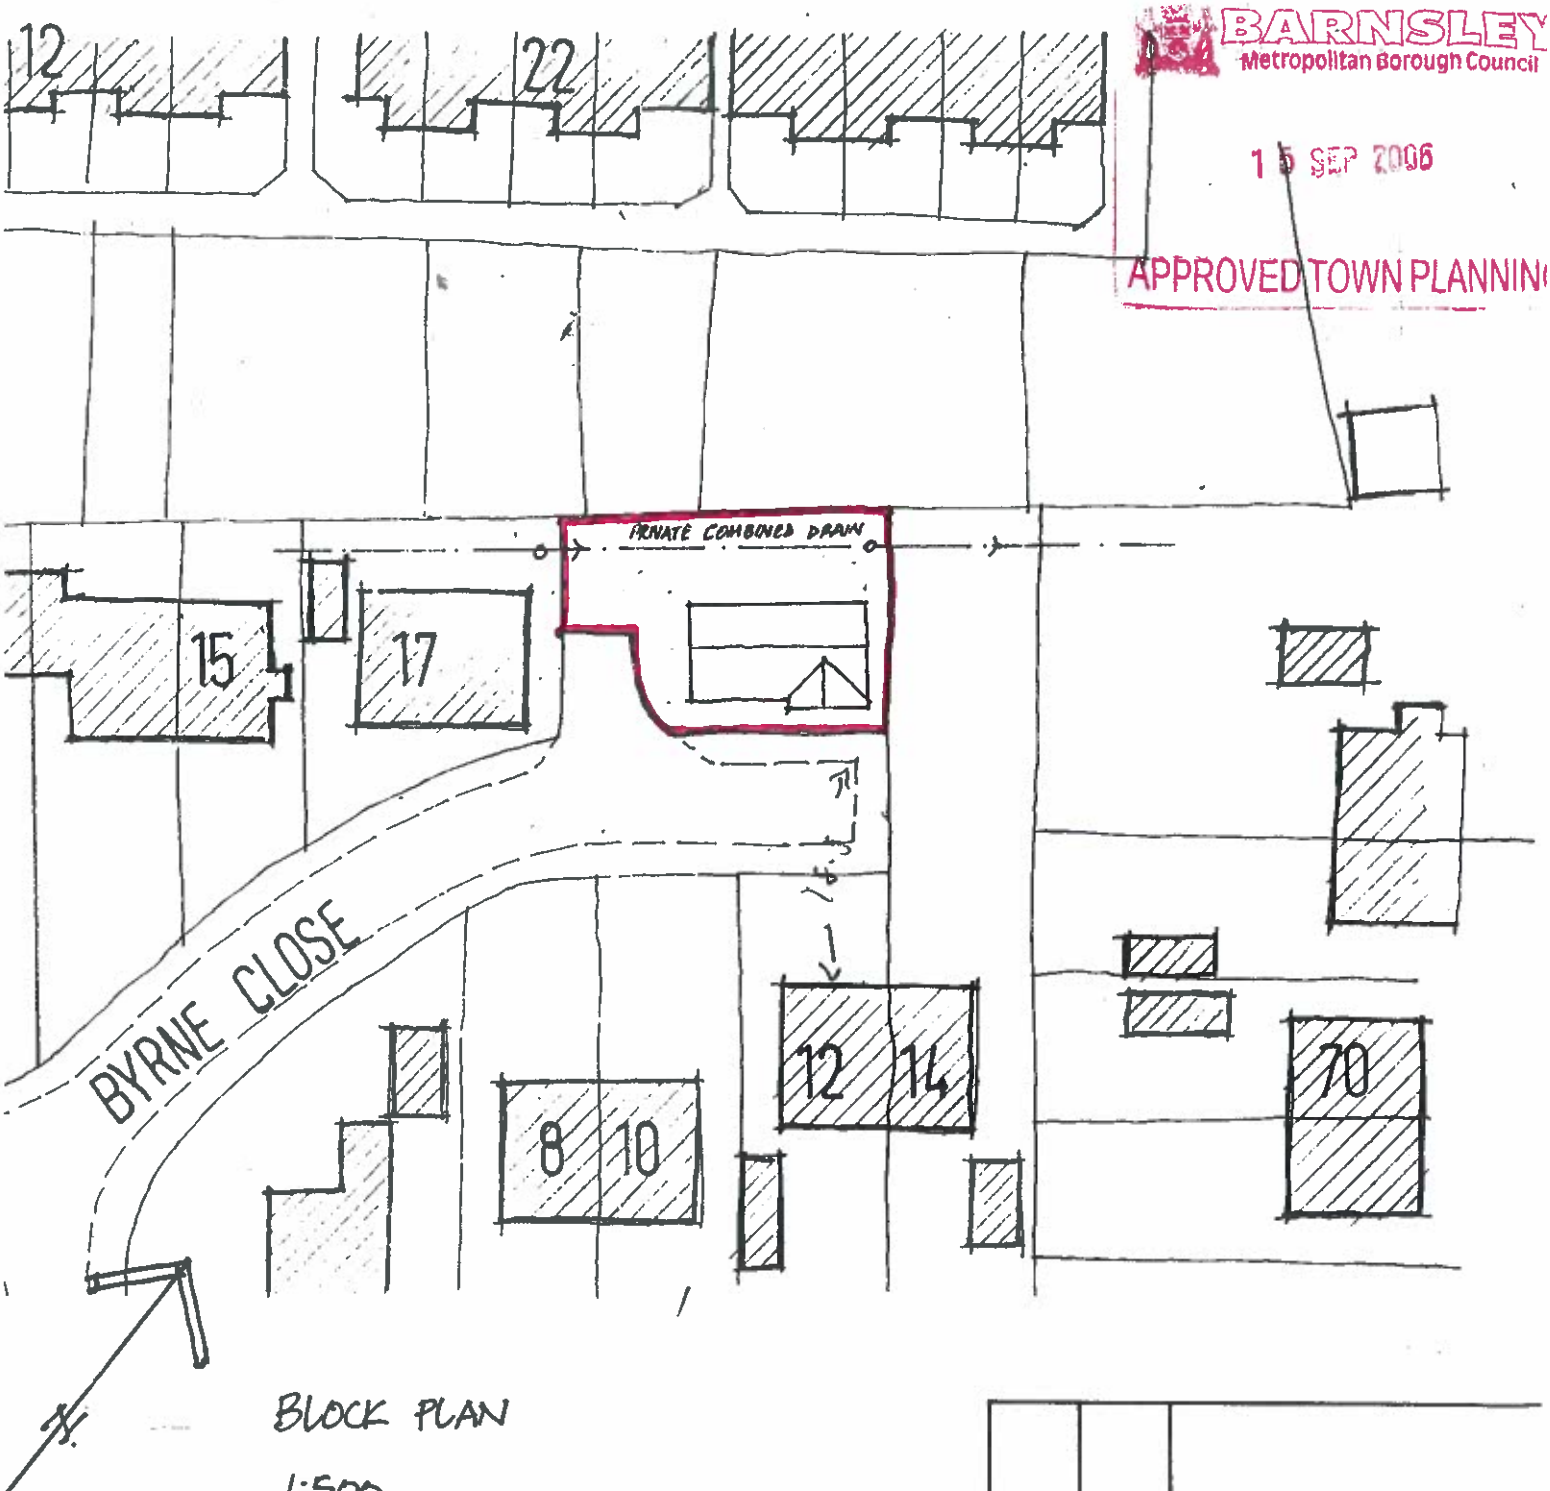

BARNSLEY Metropolitan Borough Council

15 SEP 2006

APPROVED TOWN PLANNIN

BLOCK PLAN

1:500

RAINWATER TO SOAKAWAY MIN 4M FROM BLDG.
SUBJECT TO SATISFACTORY PERCOLATION TEST.

REV.	DATE	AMENDMENT

CLIENT
HAZELWOOD DEVELOPMENT

TITLE
PROPOSED 2 BEDROOM BUNGALOW