


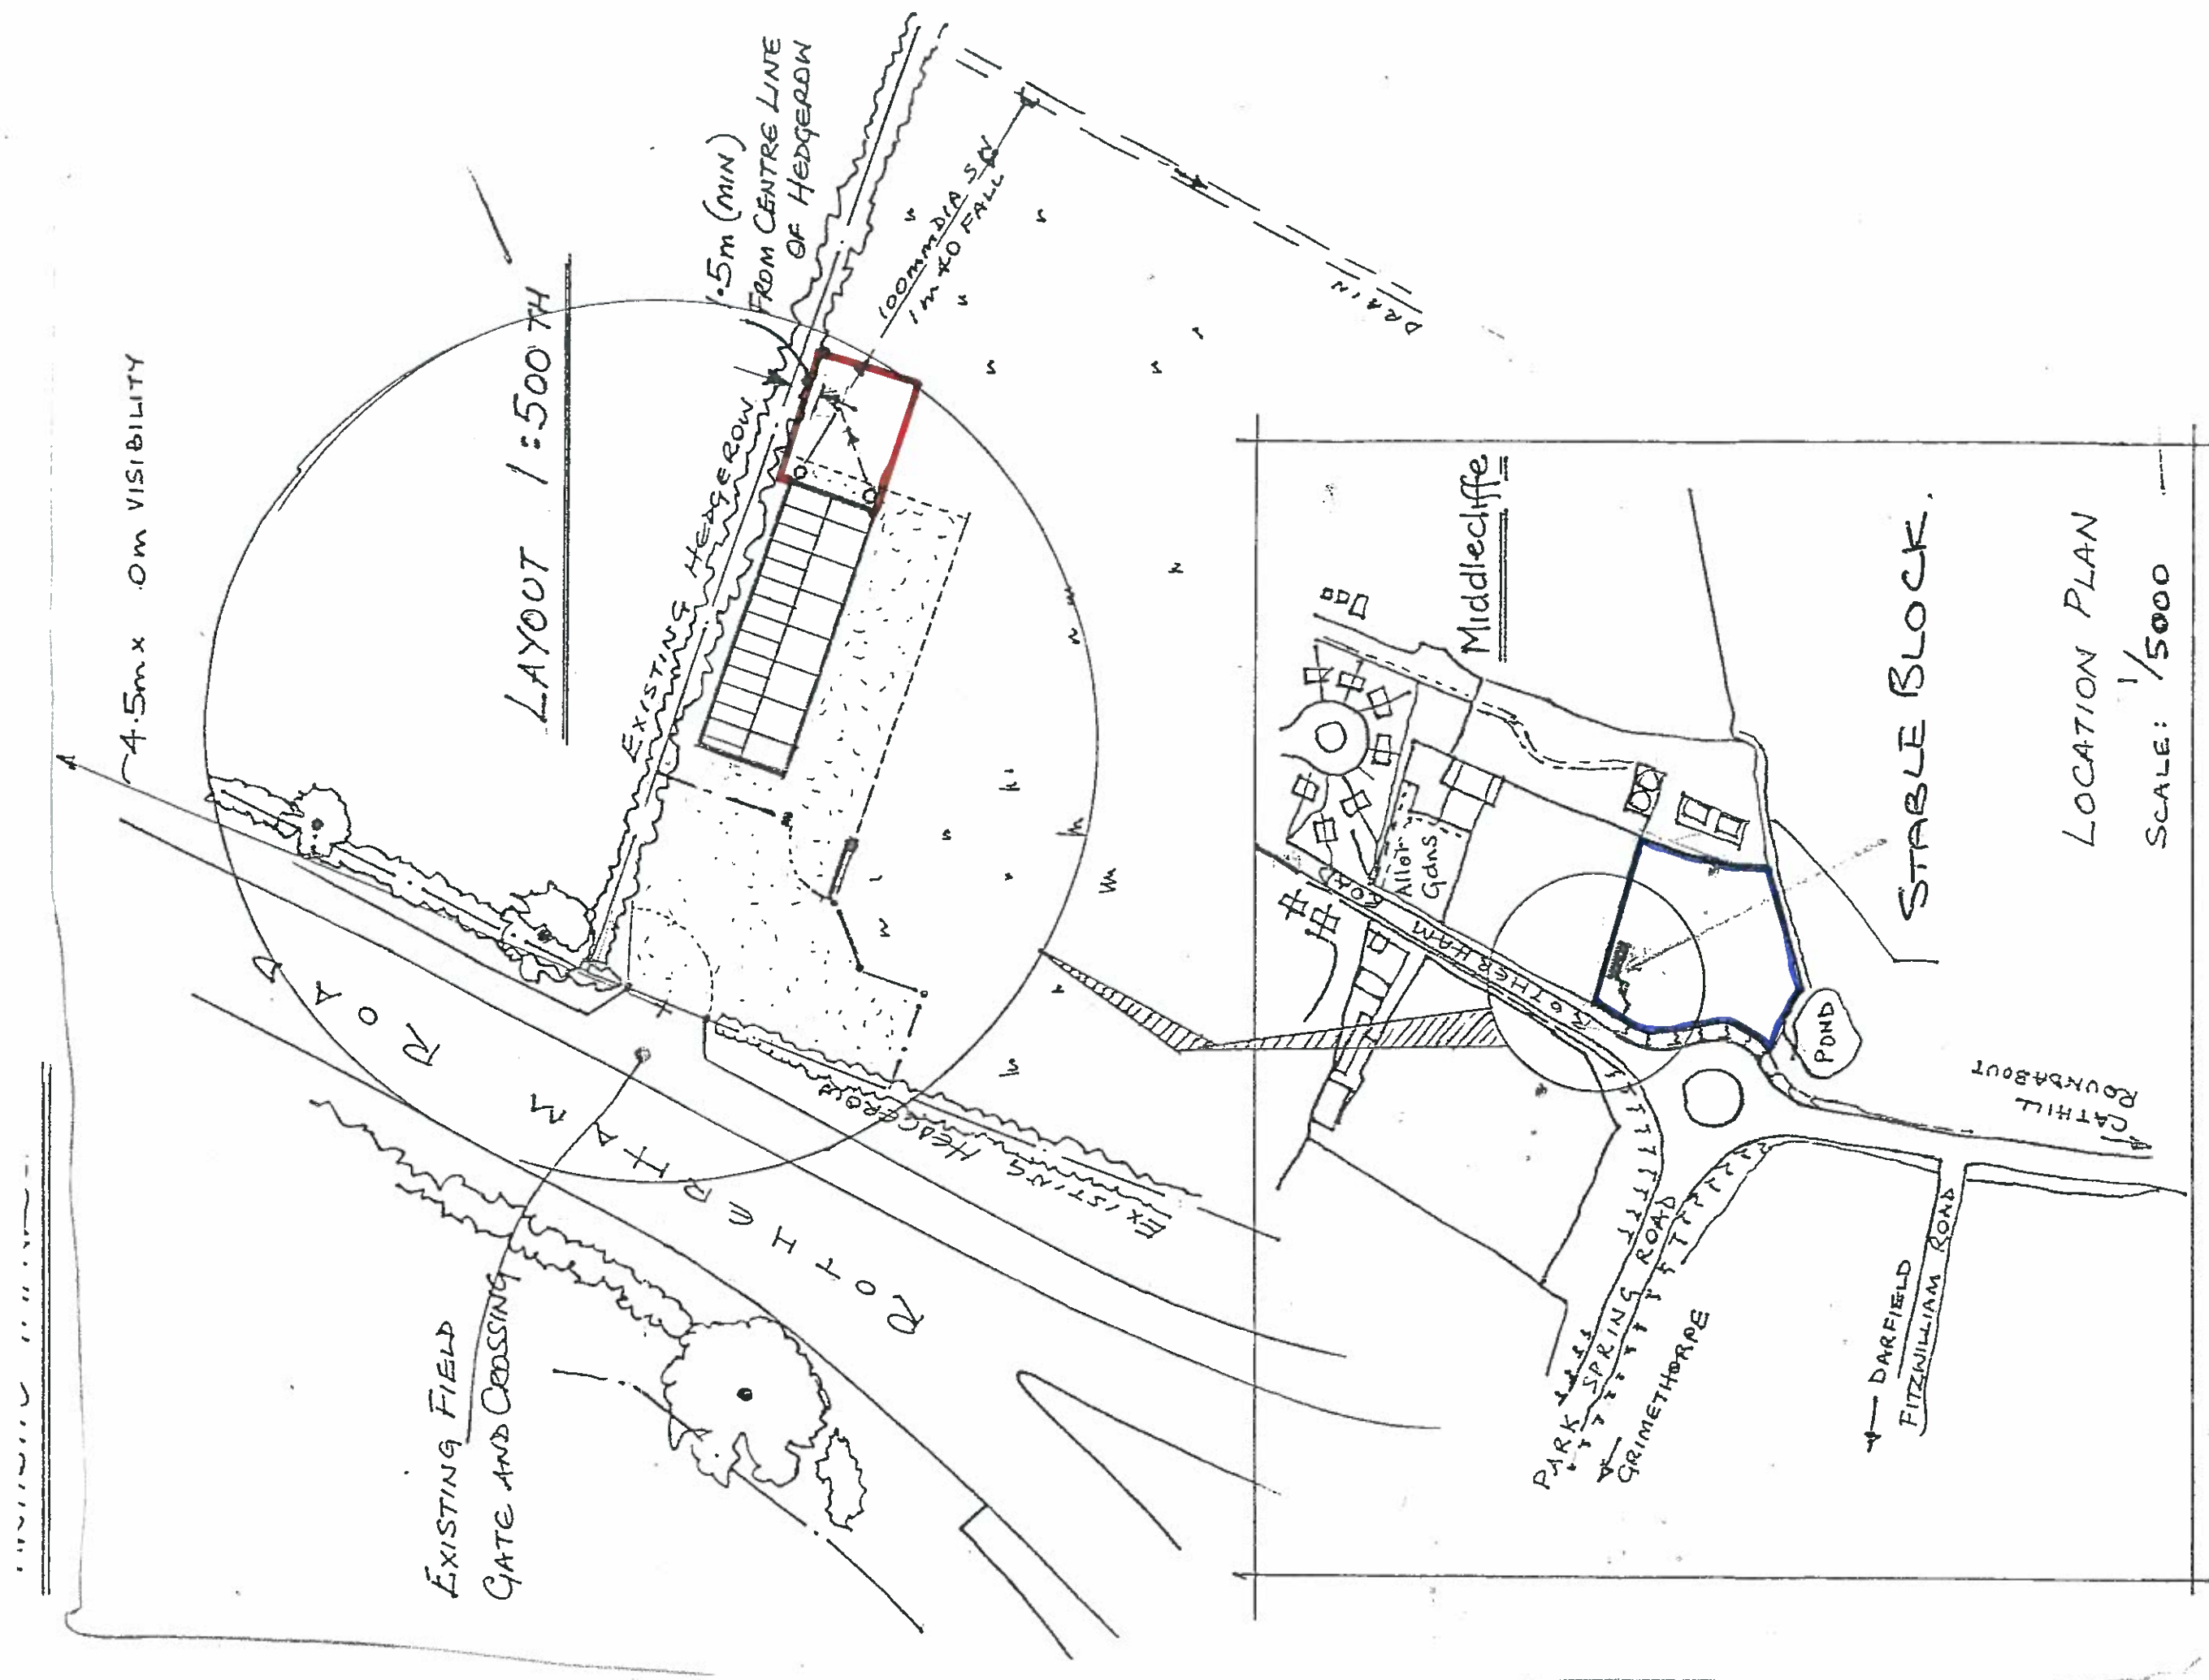

4.5m x 0m VISIBILITY

LAYOUT 1:500 TH

EXISTING HEDGEROW

1.5m (MIN)
FROM CENTRE LINE
OF HEDGEROW

100mm DIA SW
1m TO FALL

DRAIN

EXISTING FIELD
GATE AND CROSSING

Middlecliffe

STABLE BLOCK.

LOCATION PLAN

SCALE: 1/5000


CATHILL
ROUNDABOUT

POND

DARFIELD
FITZWILLIAM ROAD

PARK SPRING ROAD
GRIMETHORPE

METAL PROFILE SHEETS
TO ROOF

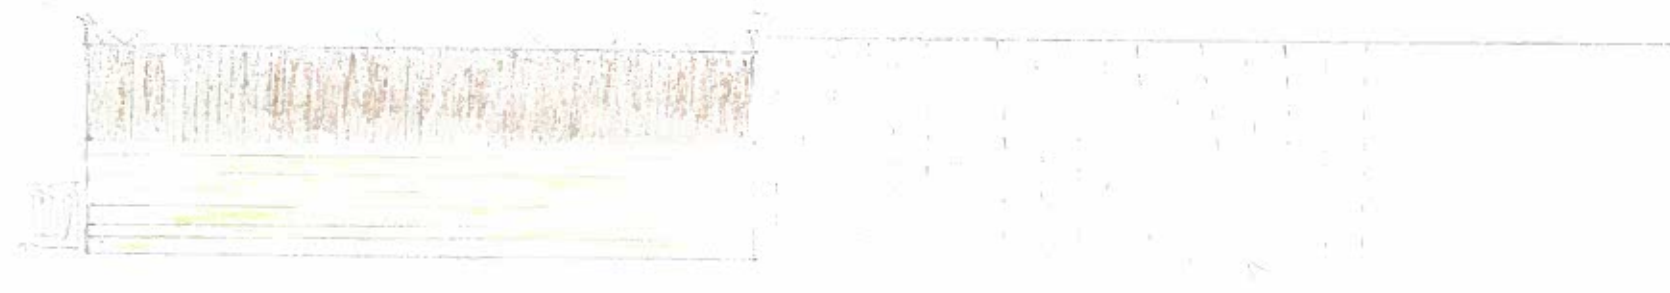

REAR (NORTH) ELEVATION

SOLID BLOCKWORK
TO EXISTING STABLE'S

SCALE 1 = 100TH


PROPOSED HAY & STRAW STORE FOR STABLE'S
OFF ROTHERHAM ROAD MIDDLECLIFFE



EAST ELEVATION



WEST ELEVATION

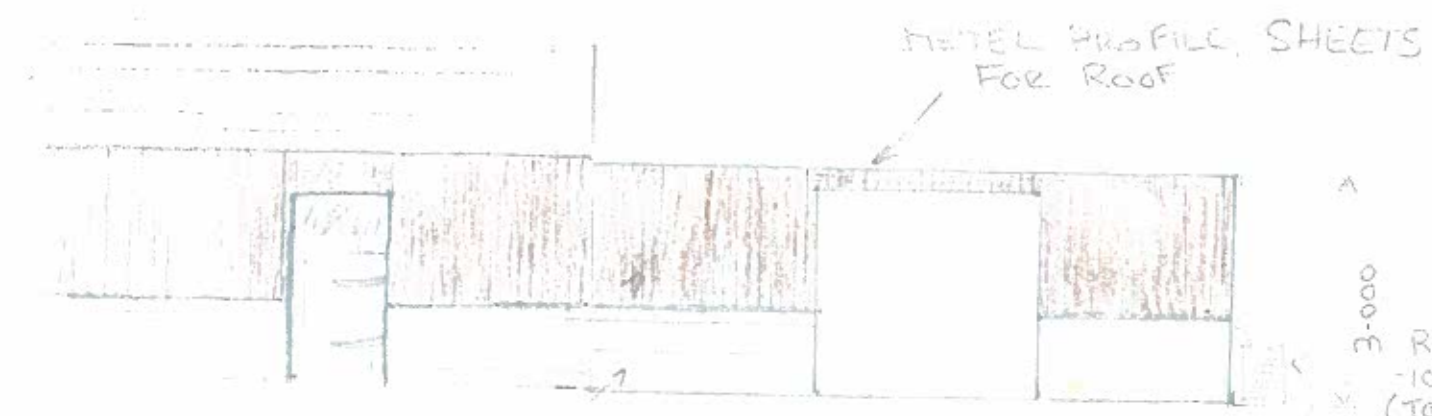


FRONT (SOUTH) ELEVATION

BLOCKWORK & WOODWORK
TO MATCH EXISTING

8-725

3.000
3. RAIN WATER TO 182
- 1000 LITRE WATER BUTT
(TO RE-CYCLE WATER)
- OVERFLOW TO 100mm
UNDERGROUND PLASTIC DRAINAGE
TO EXISTING LAND DRAINAGE

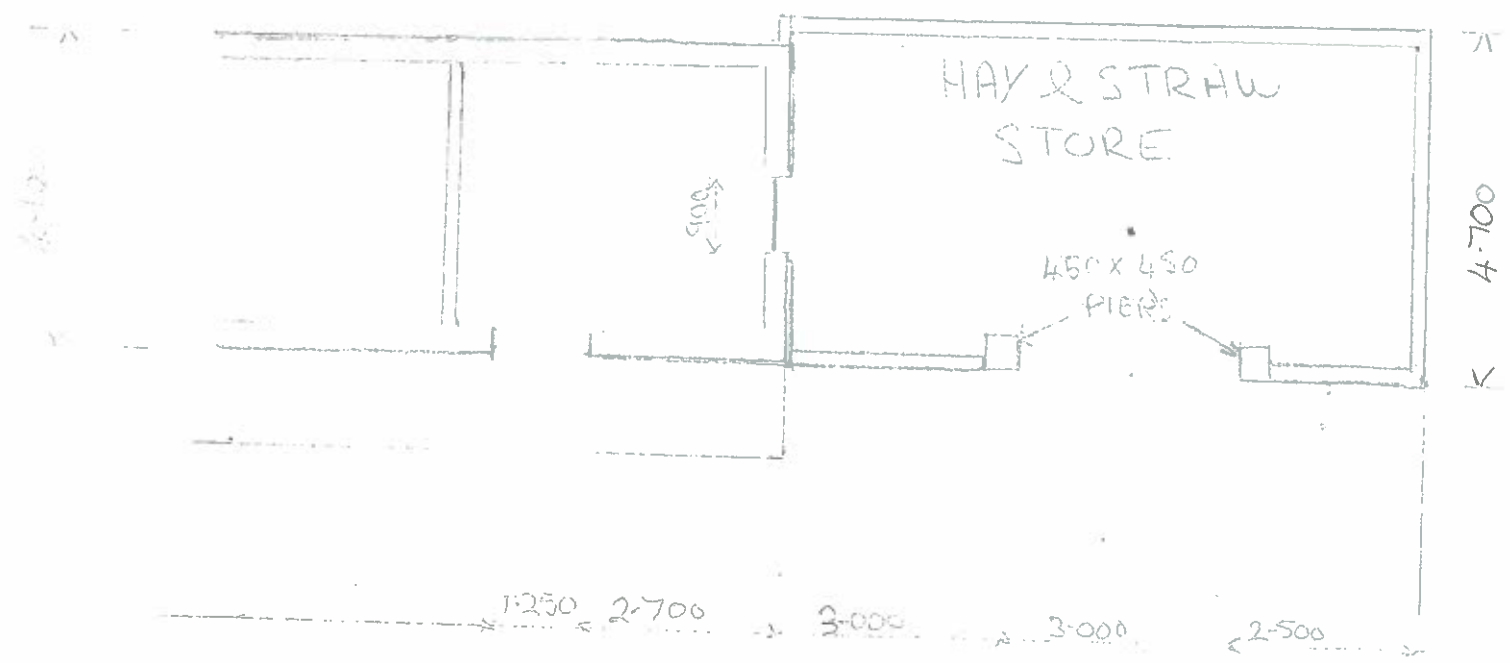

SCALE 1=100TH