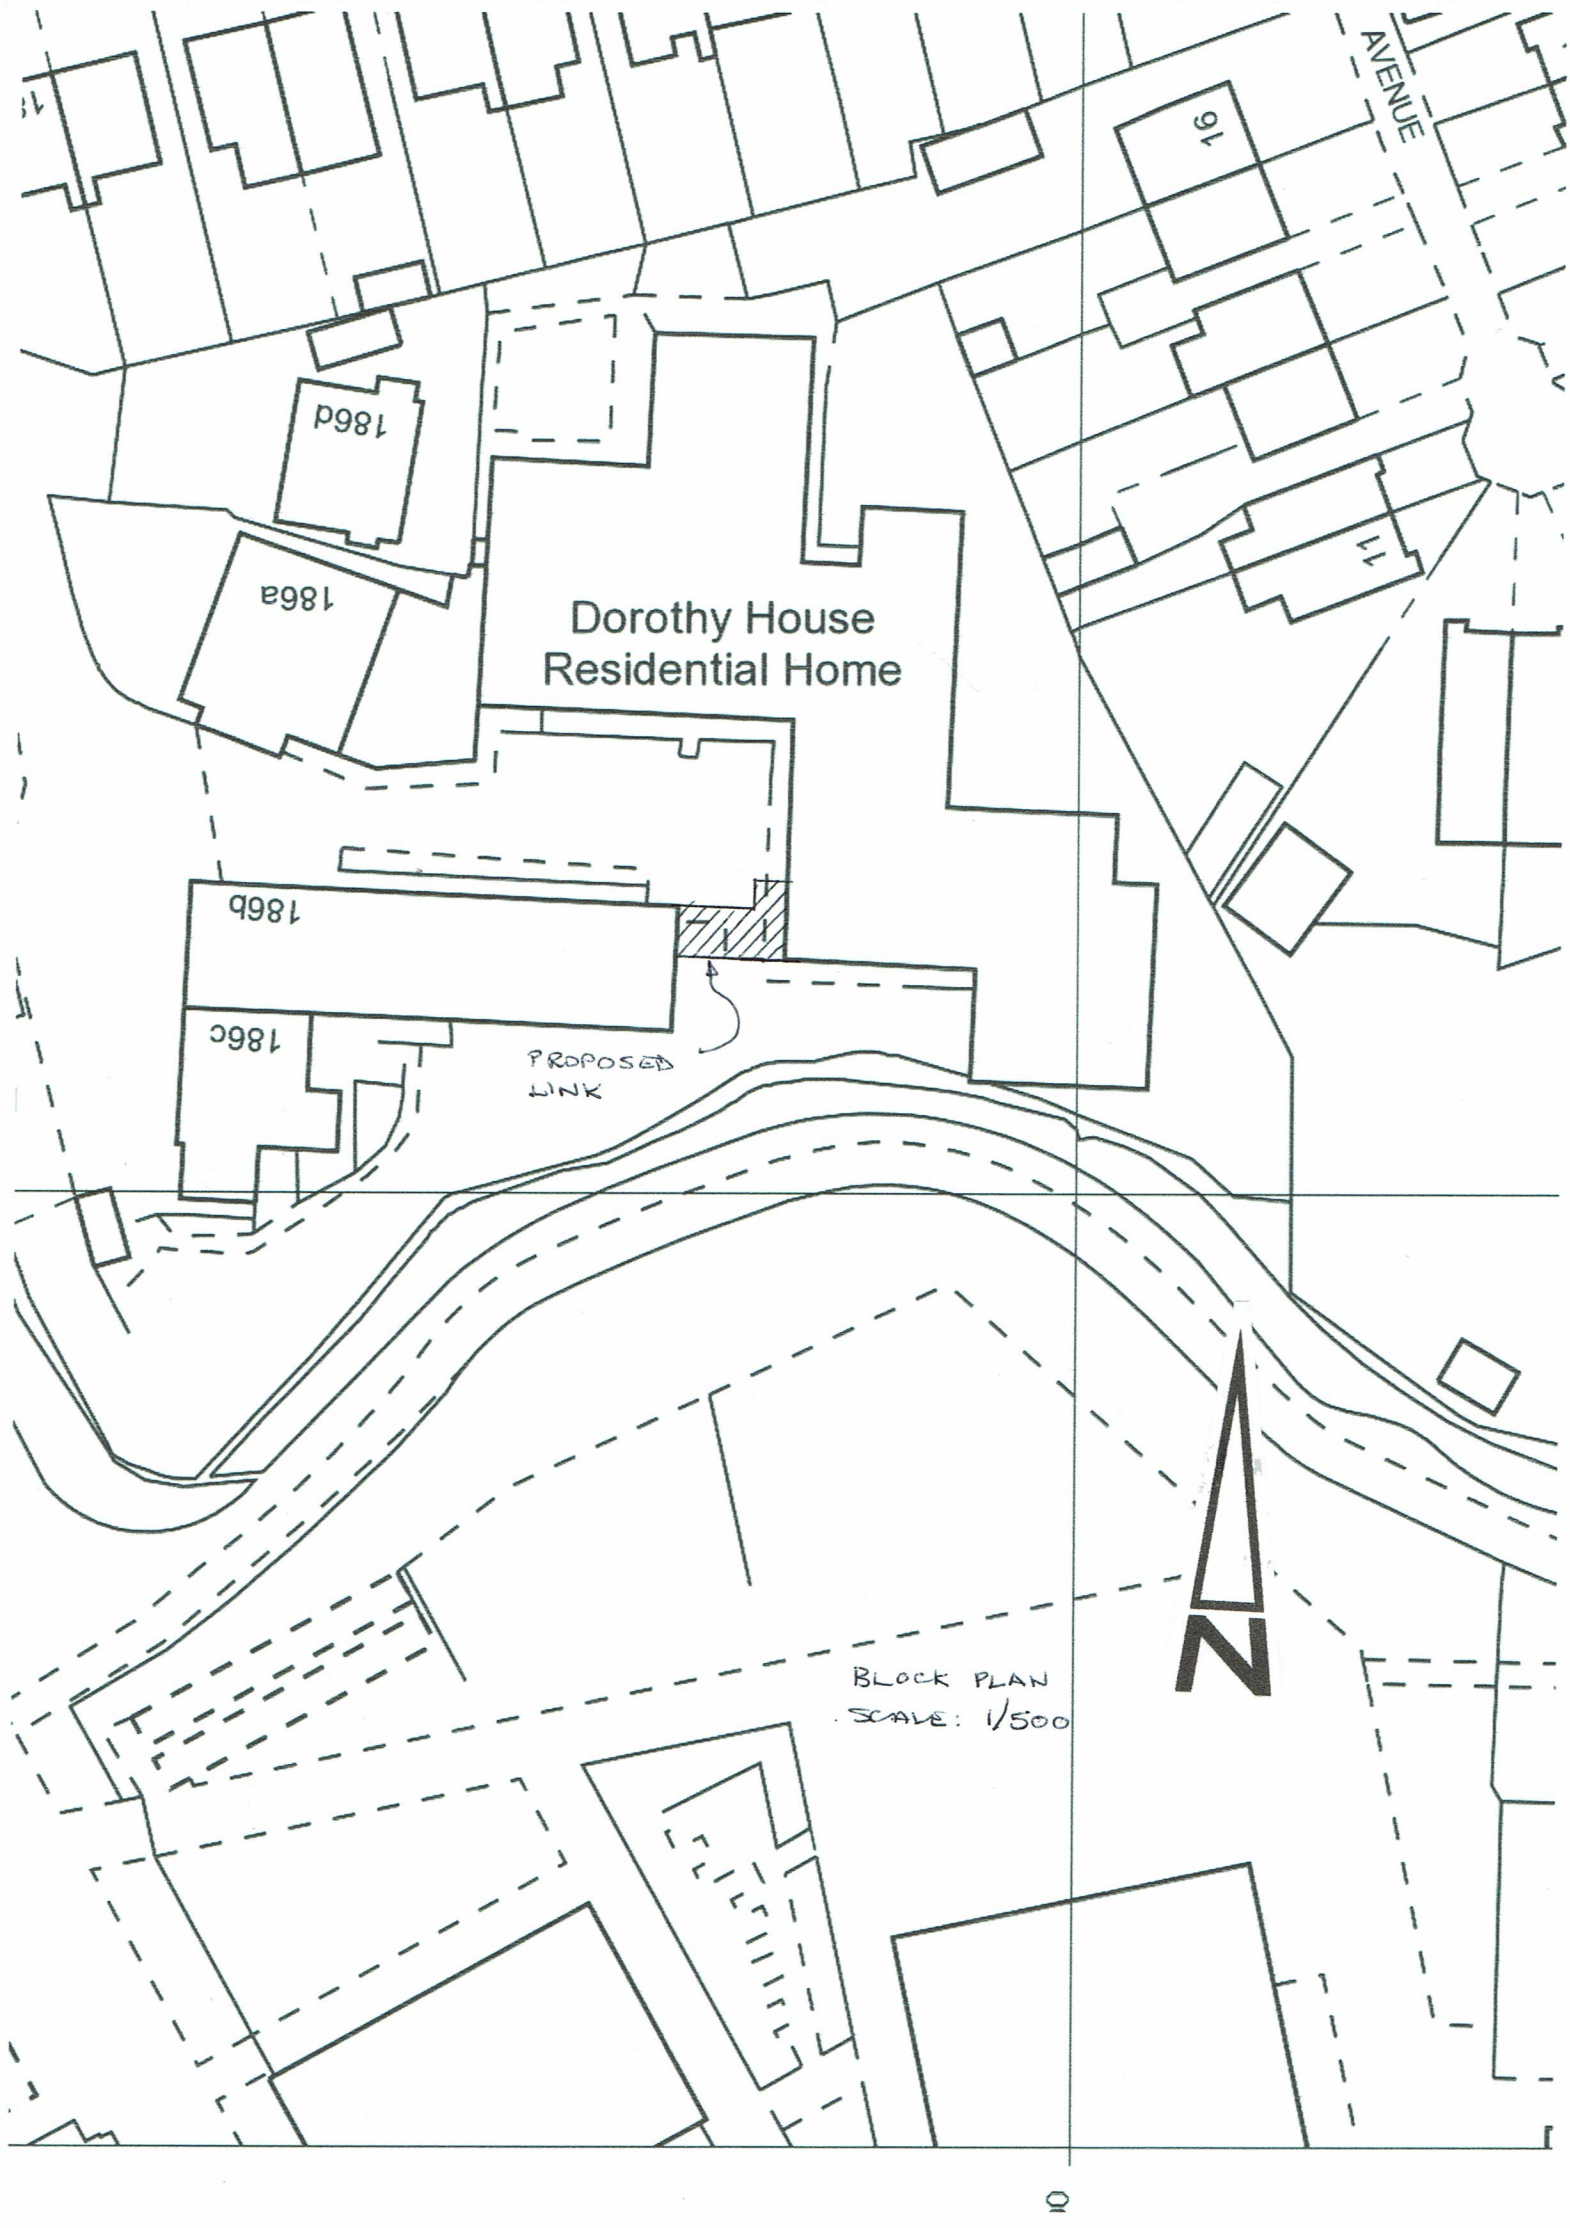

AVENUE
16
17
186d
186a
Dorothy House
Residential Home
186b
186c
PROPOSED
LINK
N
BLOCK PLAN
SCALE: 1/500