
DO NOT SCALE THIS DRAWING.

Architects are to be notified of any discrepancies.
Contractors must check all dimensions on site.
This drawing is subject to copyright laws and is for use on this project only.
This drawing is to be used solely for the information as titled only.
For other information refer to the latest revision of any cross referenced drawings.
To be read in conjunction with relevant design standards/protocols.

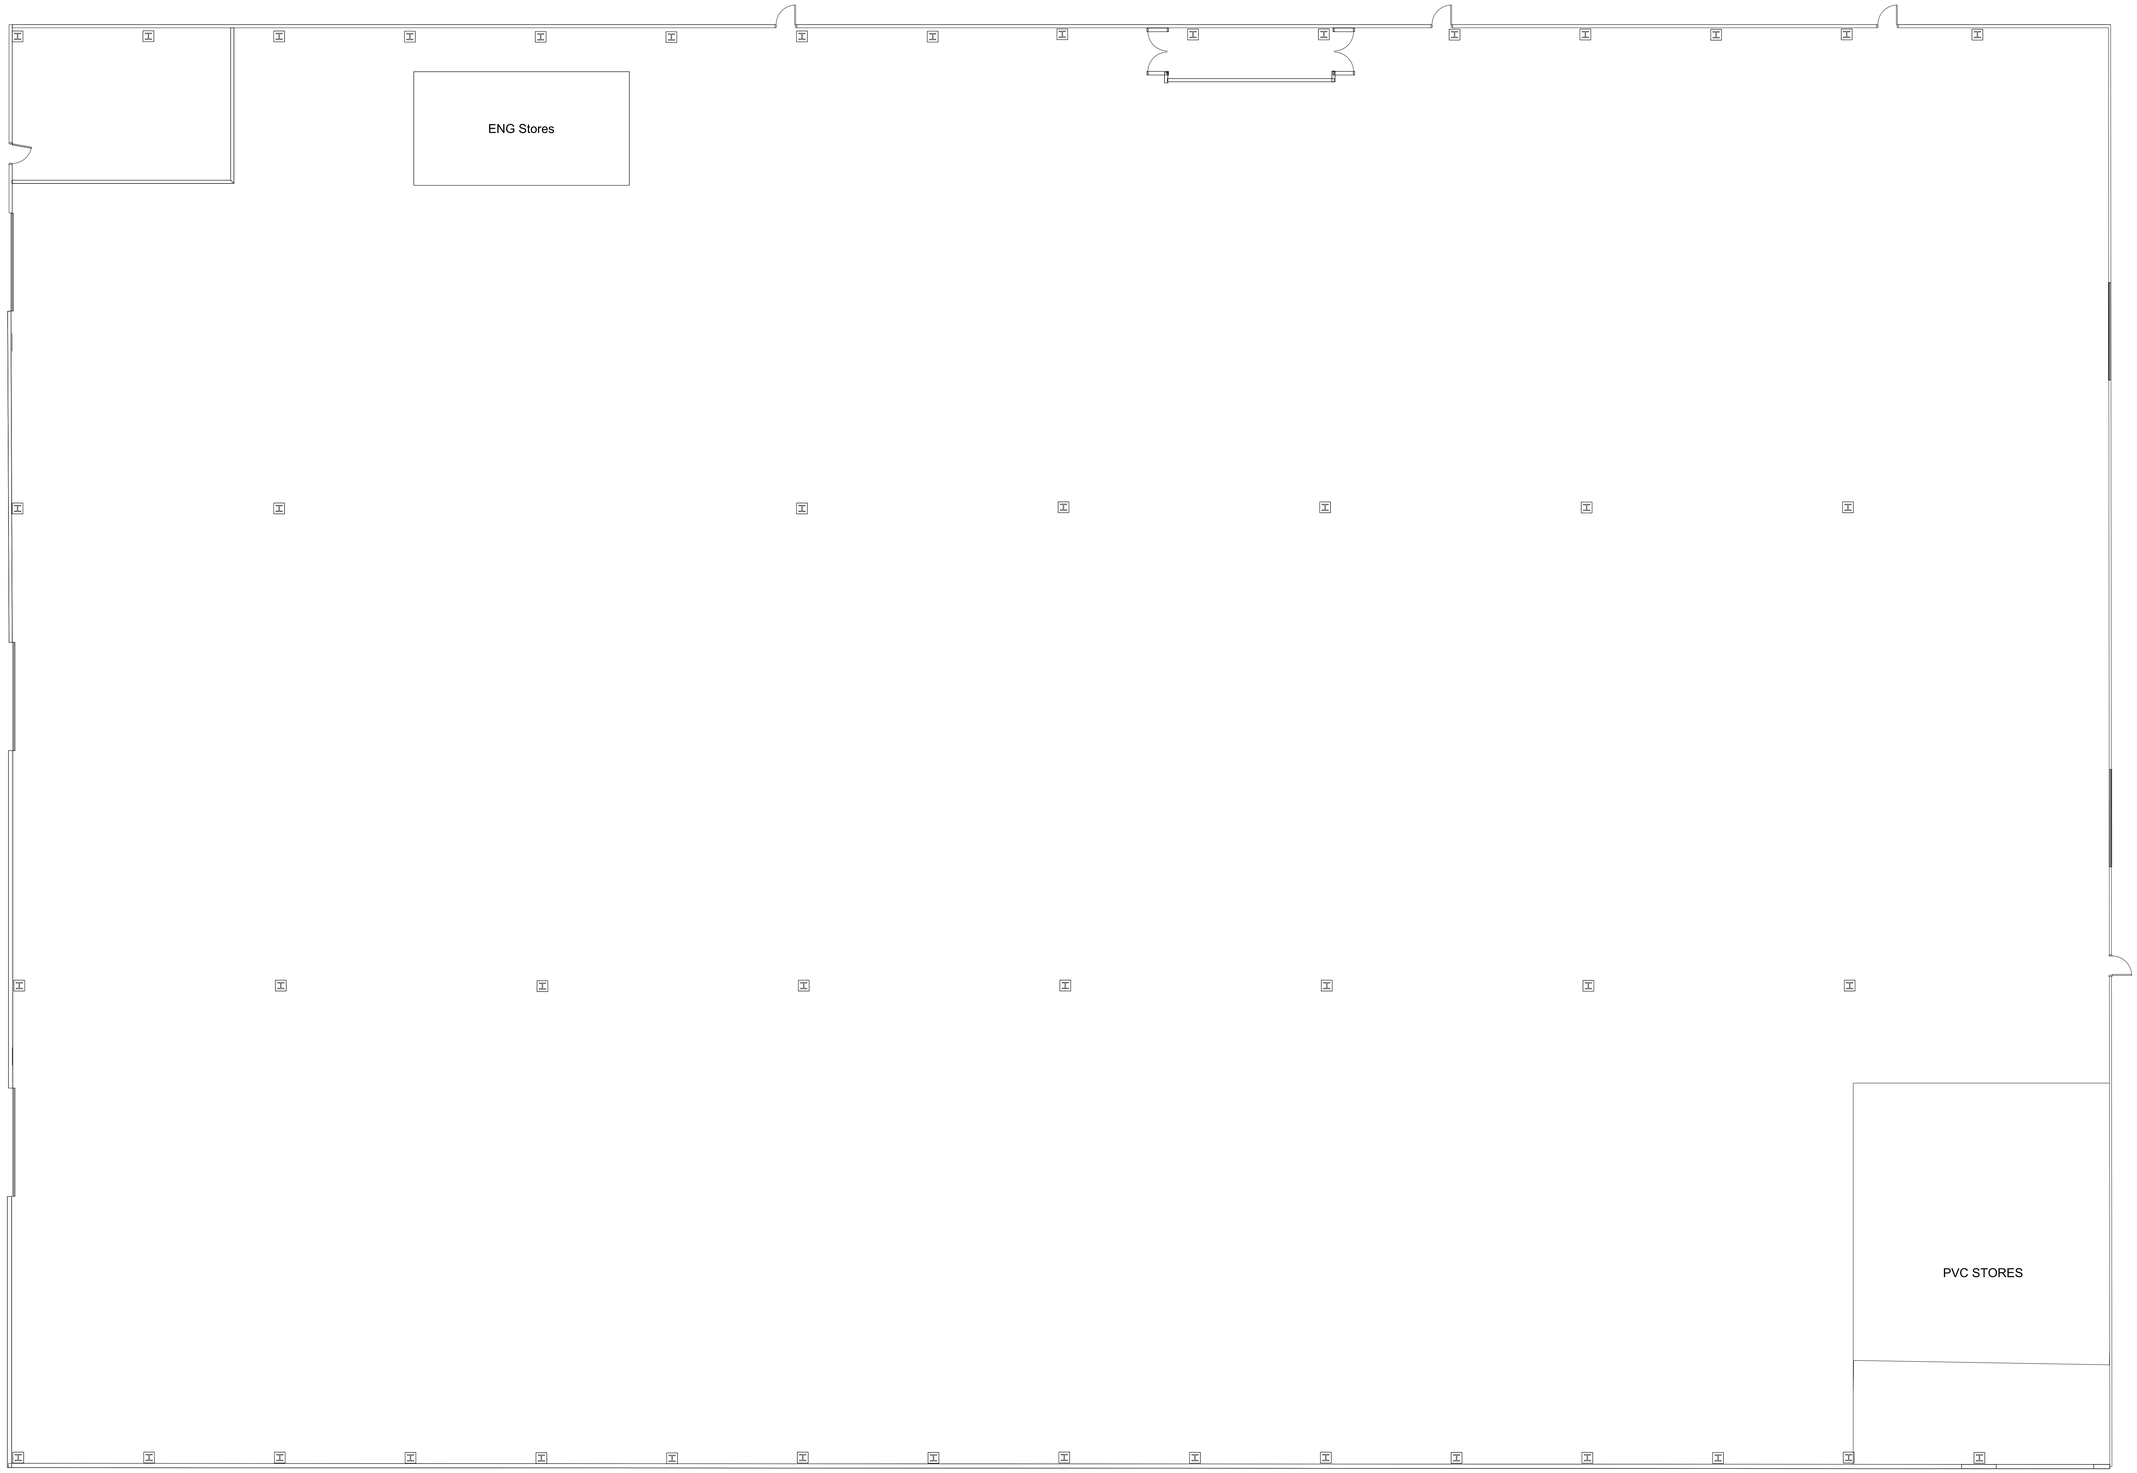

#		FIRST ISSUE	
REV	DATE	DESCRIPTION	DRN CKD

AMENDMENTS

STATUS: PLANNING

CLIENT: SAFESTYLE UK

PROJECT NAME: WAREHOUSE EXTENSION

PROJECT ADDRESS: VALLEY ROAD, STATION ROAD INDUSTRIAL ESTATE, BARSNLEY

DRAWING TITLE: EXISTING PVC FACTORY PLAN

JOB NO:	DRG NO:	REVISION:
5454	P06	
DATE:	SCALE:	SHEET SIZE:
FEB '15	1:100	A0

S+SA ARCHITECTS
CRAVEN LODGE, VICTORIA AVENUE,
HARROGATE, N.YORKSHIRE, HG1 5PX
WWW.SSA-ARCHITECTS.CO.UK
T: 01423 856999