This drawing and the copyright in it are the property of Met Engineers Limited. It must not be parted from or copied in whole or in part or used as the basis for any other drawing or reproduced three dimensionally without the consent in writing from Met Engineers Limited and it must be returned to them on request.

1. Do not scale dimensions from this drawing in either paper or electronic format.
2. To be read in conjunction with all relevant Engineer's, Architect's and Other drawings and specifications.
3. All building products to be used in strict accordance with the manufacturer's recommendations.
4. Any discrepancies are to be reported to the Engineer immediately.
5. Main Contractor to provide a detailed method statement for all works prior to commencement on site.


Lund Hill Lane

Minor Access

Monckton

Vertical Scale 1:150
Horizontal Scale 1:1000

Critical Vertical Visibility Lines

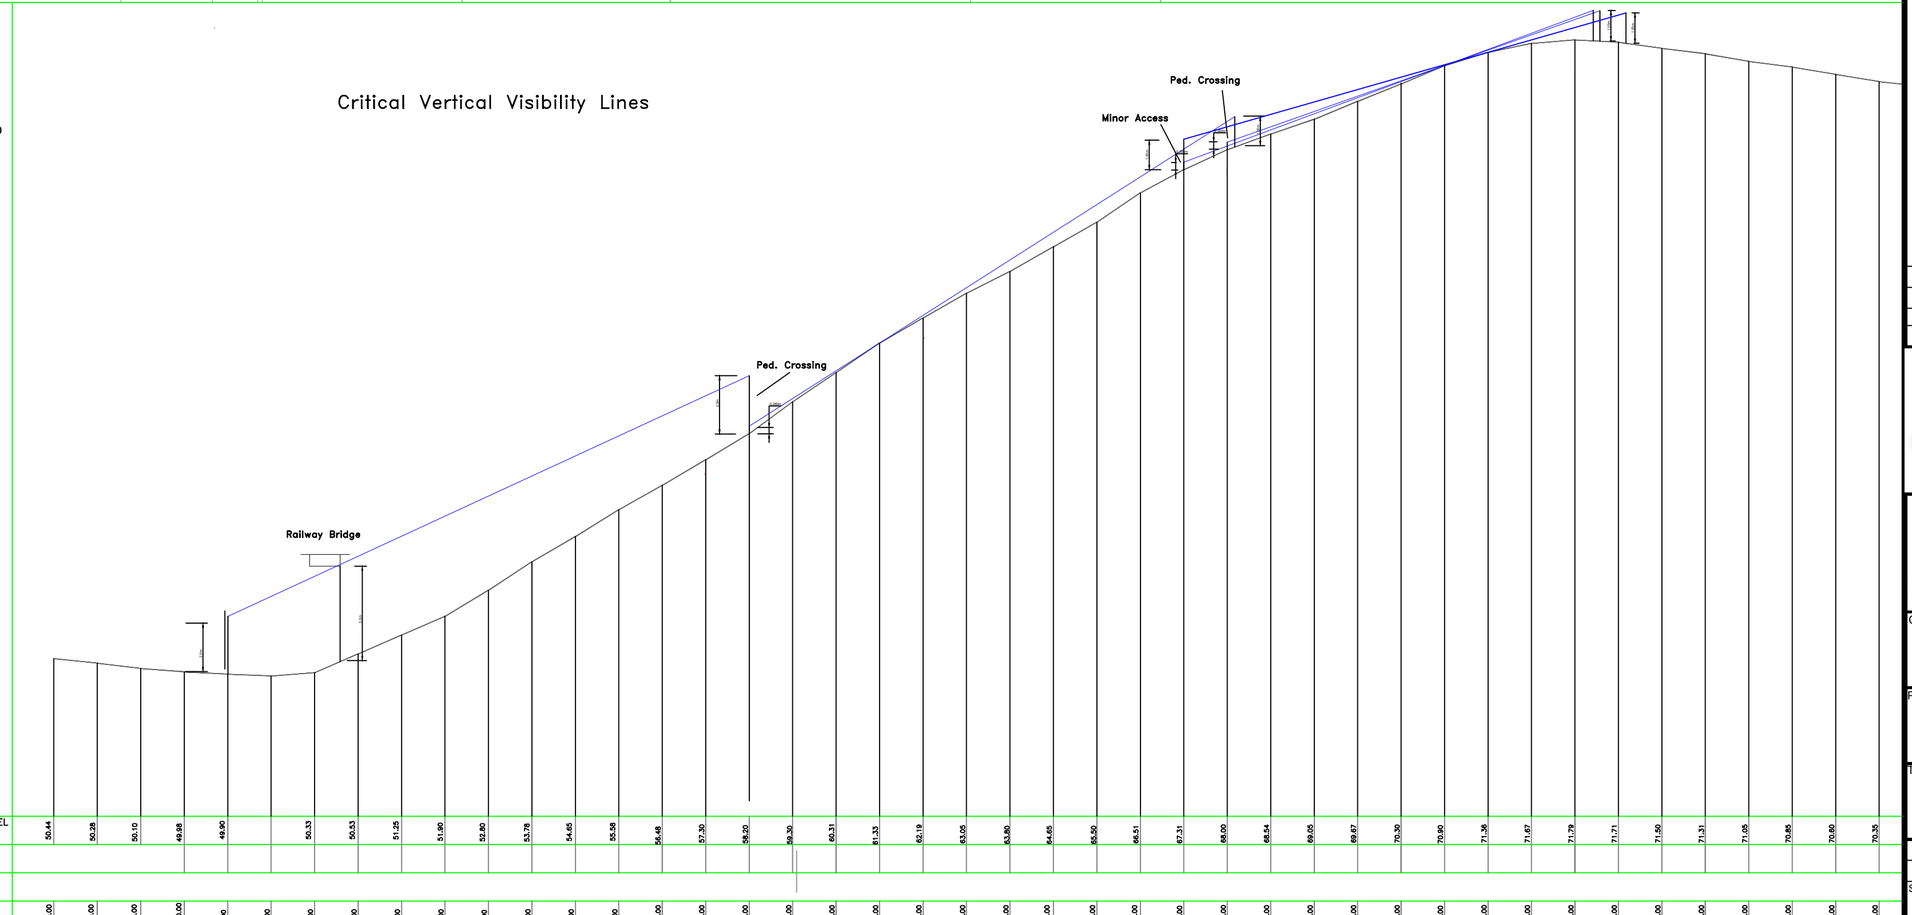

| | | |