
PROPOSED WORK SHOWN IN RED

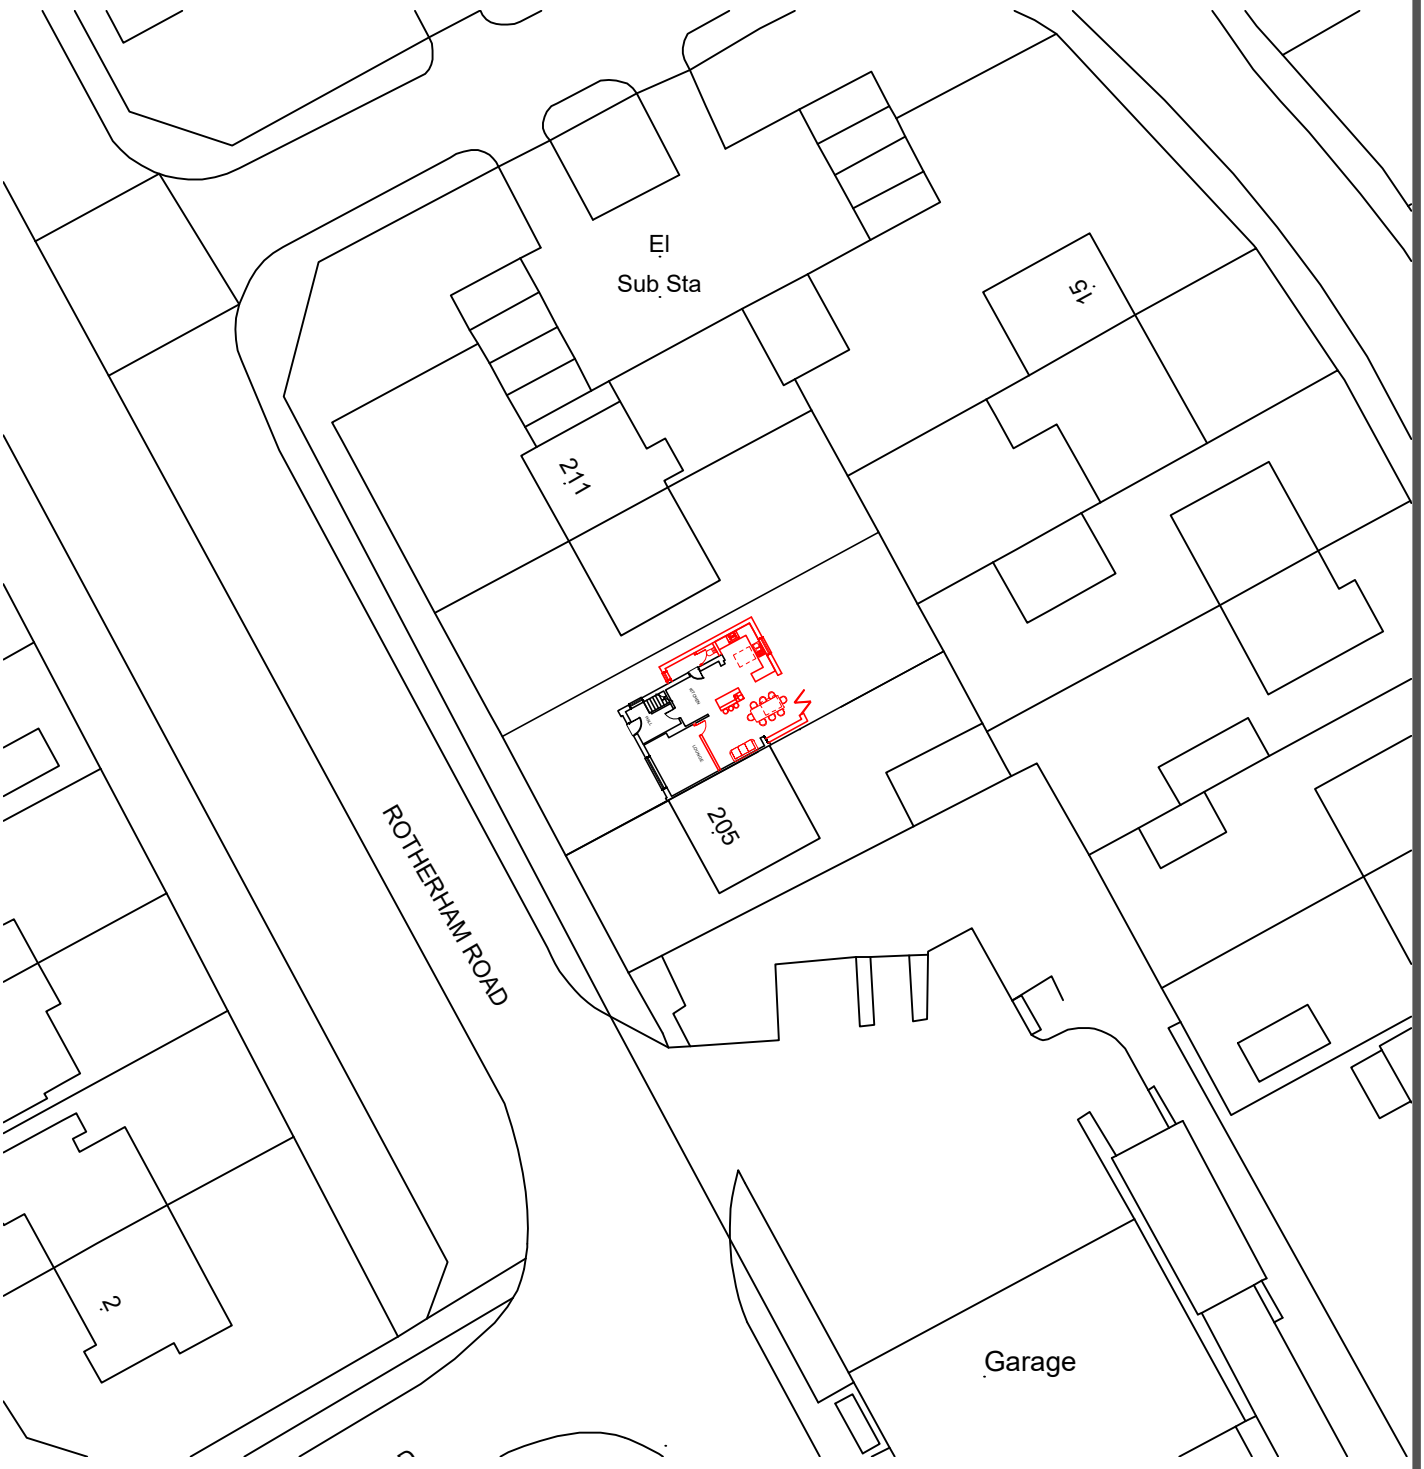

Address

207 Rotherham Road
Monk Bretton
Barnsley
S71 2DD

Plan No	0080-2	Os. Ref.	se3507
Date	Aug '20	Drawn By	JD
Scale	1:500		

Block Plan