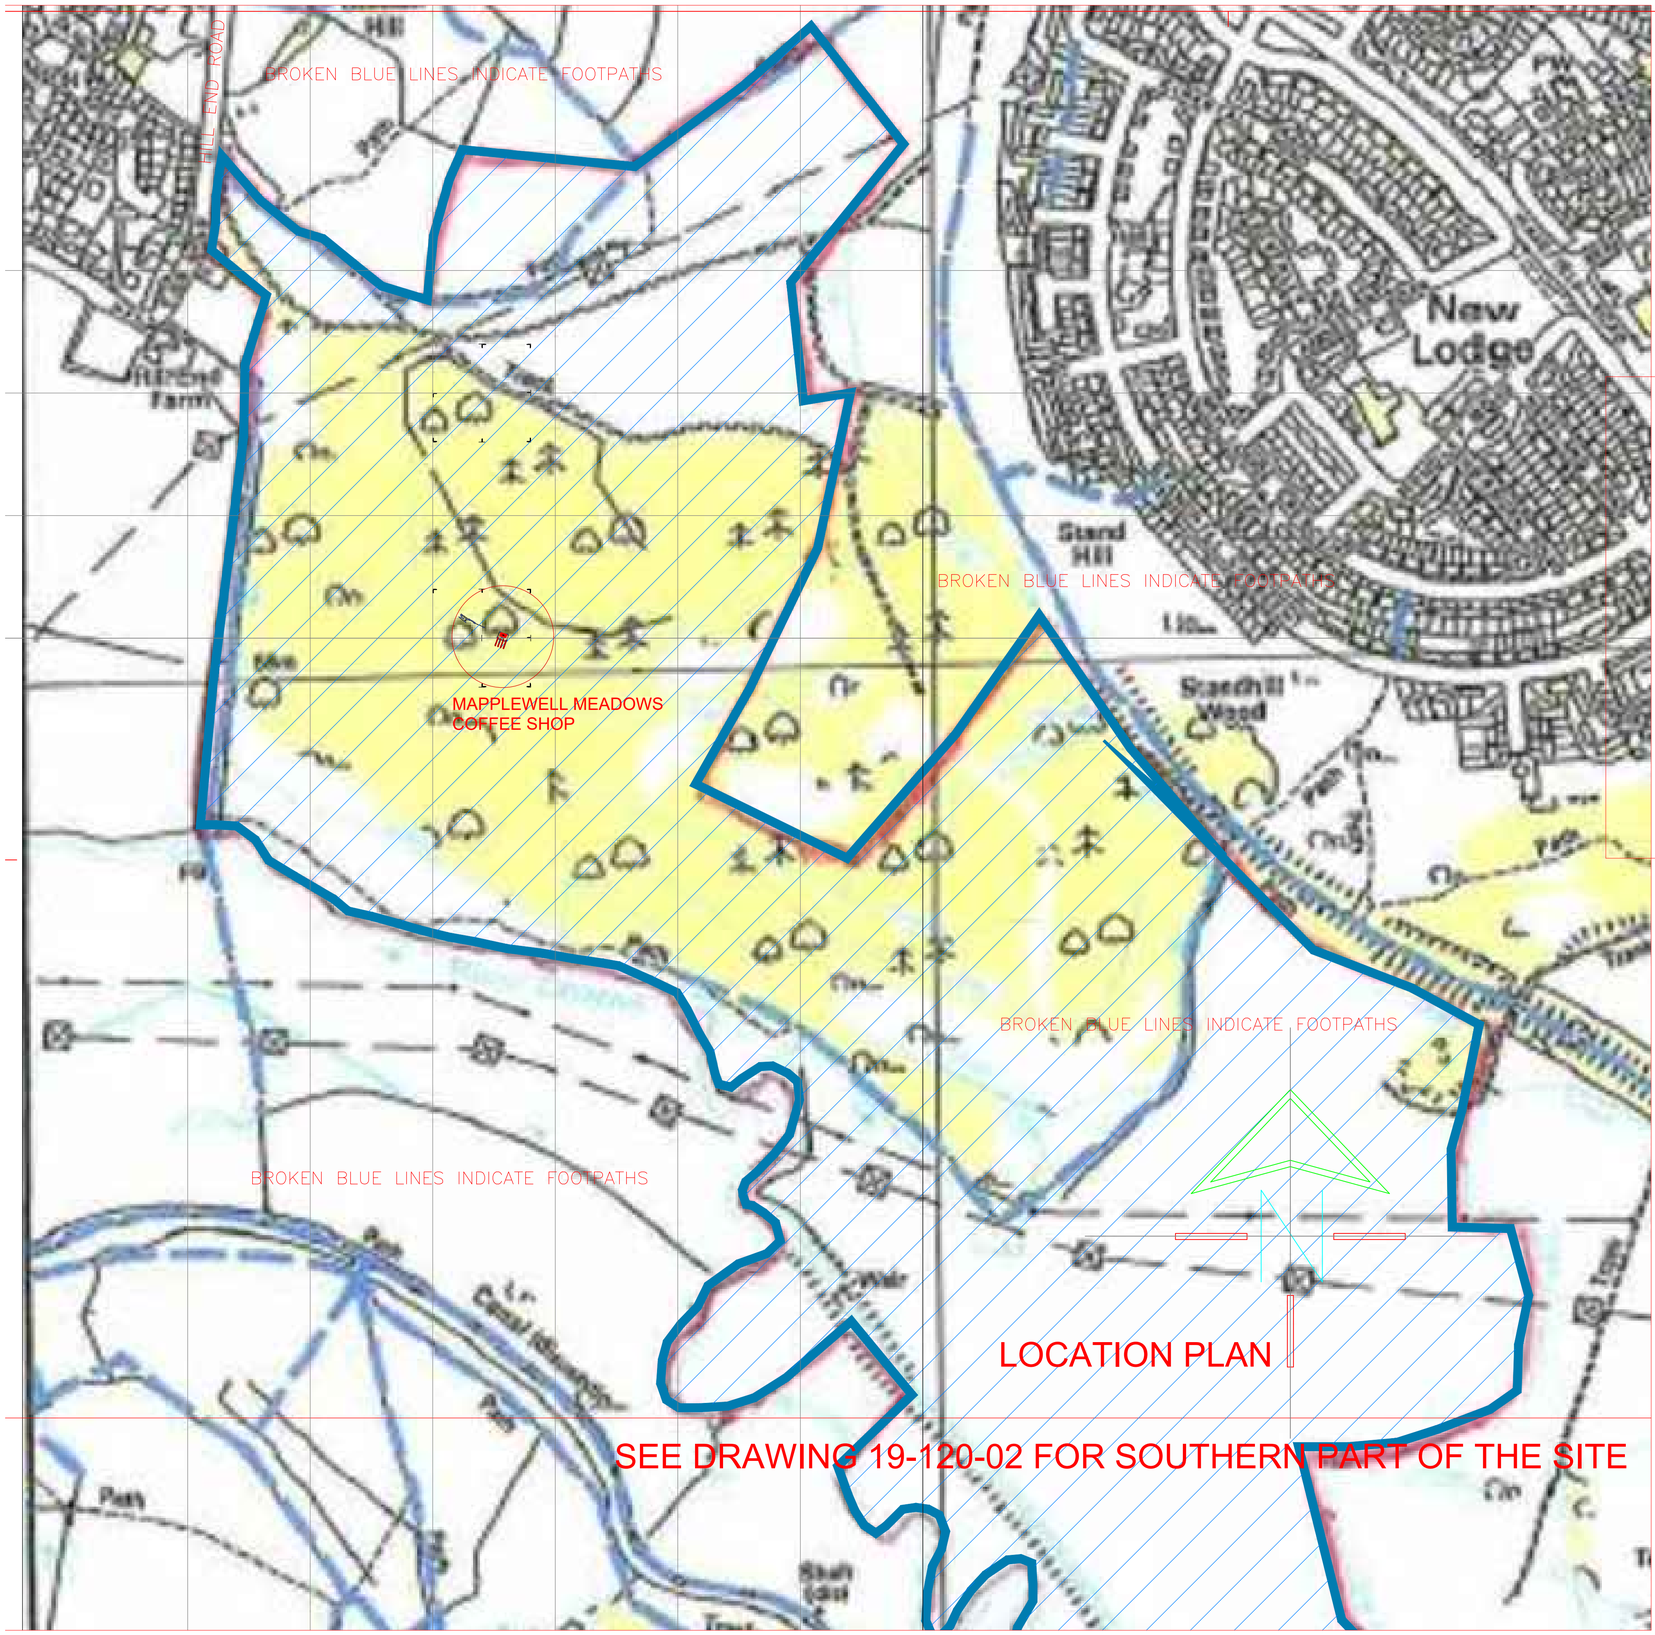

ELEVATIONS SHOWN WITH SERVING HATCHES CLOSED

EAST ELEVATION | SOUTH ELEVATION | WEST ELEVATION | NORTH ELEVATION

UNIT CLAD IN TIMBER BOARDING

MAPPLEWELL MEADOWS
COFFEE SHOP

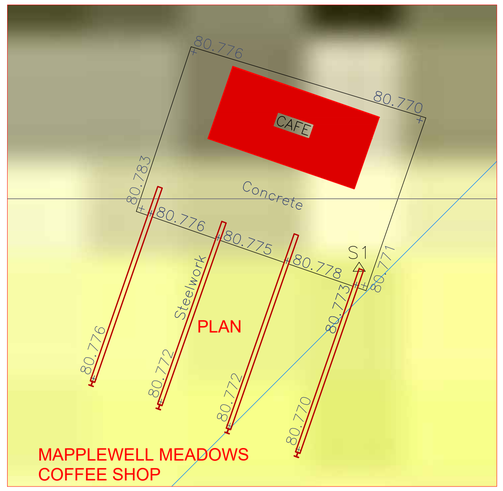

MAPPLEWELL MEADOWS
COFFEE SHOP

White Agus PARTNERSHIP
ARCHITECTURAL SERVICES

OFFICE ONE.
34 VICTORIA ROAD,
BARNSLEY,
S70 2BU

Phone: 01226 208482
Email: info@whiteaguspartnership.co.uk
Web: www.whiteaguspartnership.co.uk

Project.	Client.		
PROPOSED COFFEE SHOP MAPPLEWELL MEADOWS FARM, HILL END RD MAPPLEWELL S75 6DX	MR PAUL MARSH		
Drawing Title. PLANS AND ELEVATIONS SHEET 1 OF 2	Date. OCT 2019	Scale. 1:2500 & 1:100	
	Ref. 19-120	Dwg. No. 01	Rev. A

Date	Suffix	Description	Date	Suffix	Description
03-03-20	A	SCHEME REVISED			