





EXISTING FRONT ELEVATION




PROPOSED FRONT ELEVATION

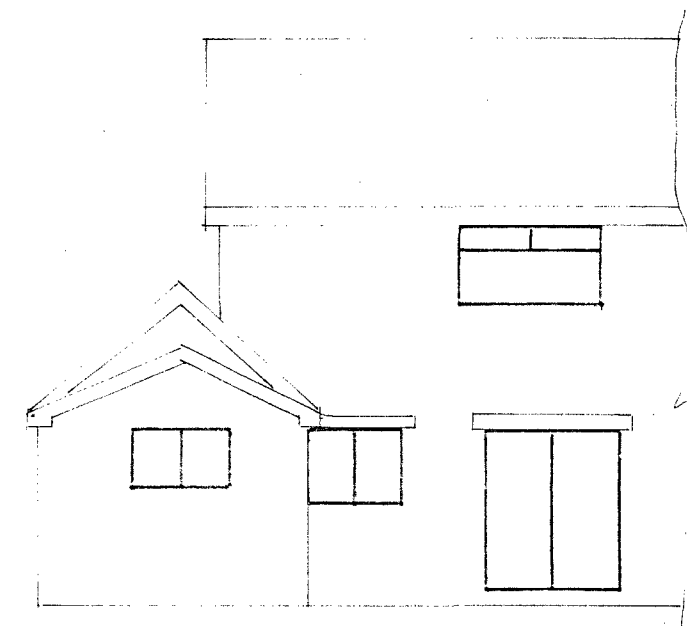

EXISTING REAR ELEVATION

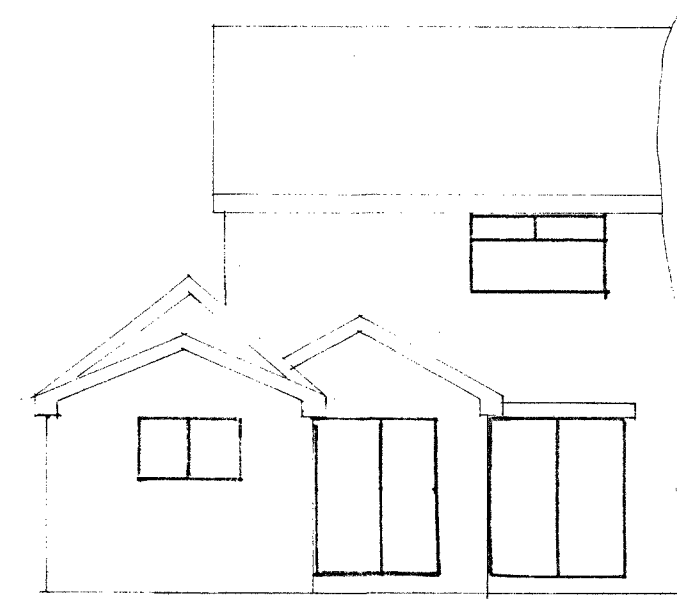


PROPOSED REAR ELEVATION

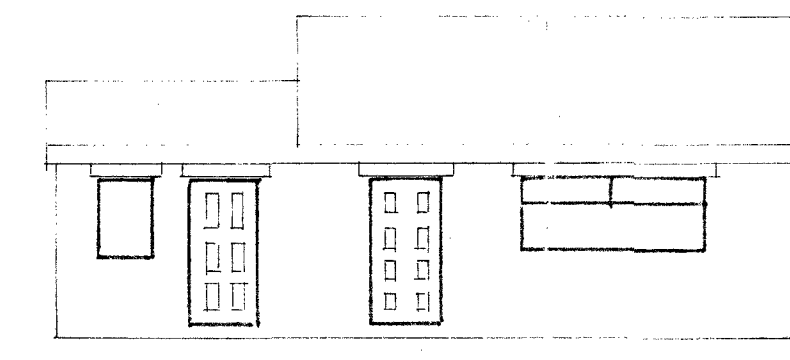


EXISTING SIDE ELEVATION


ELEVATIONS SCALE 1/100

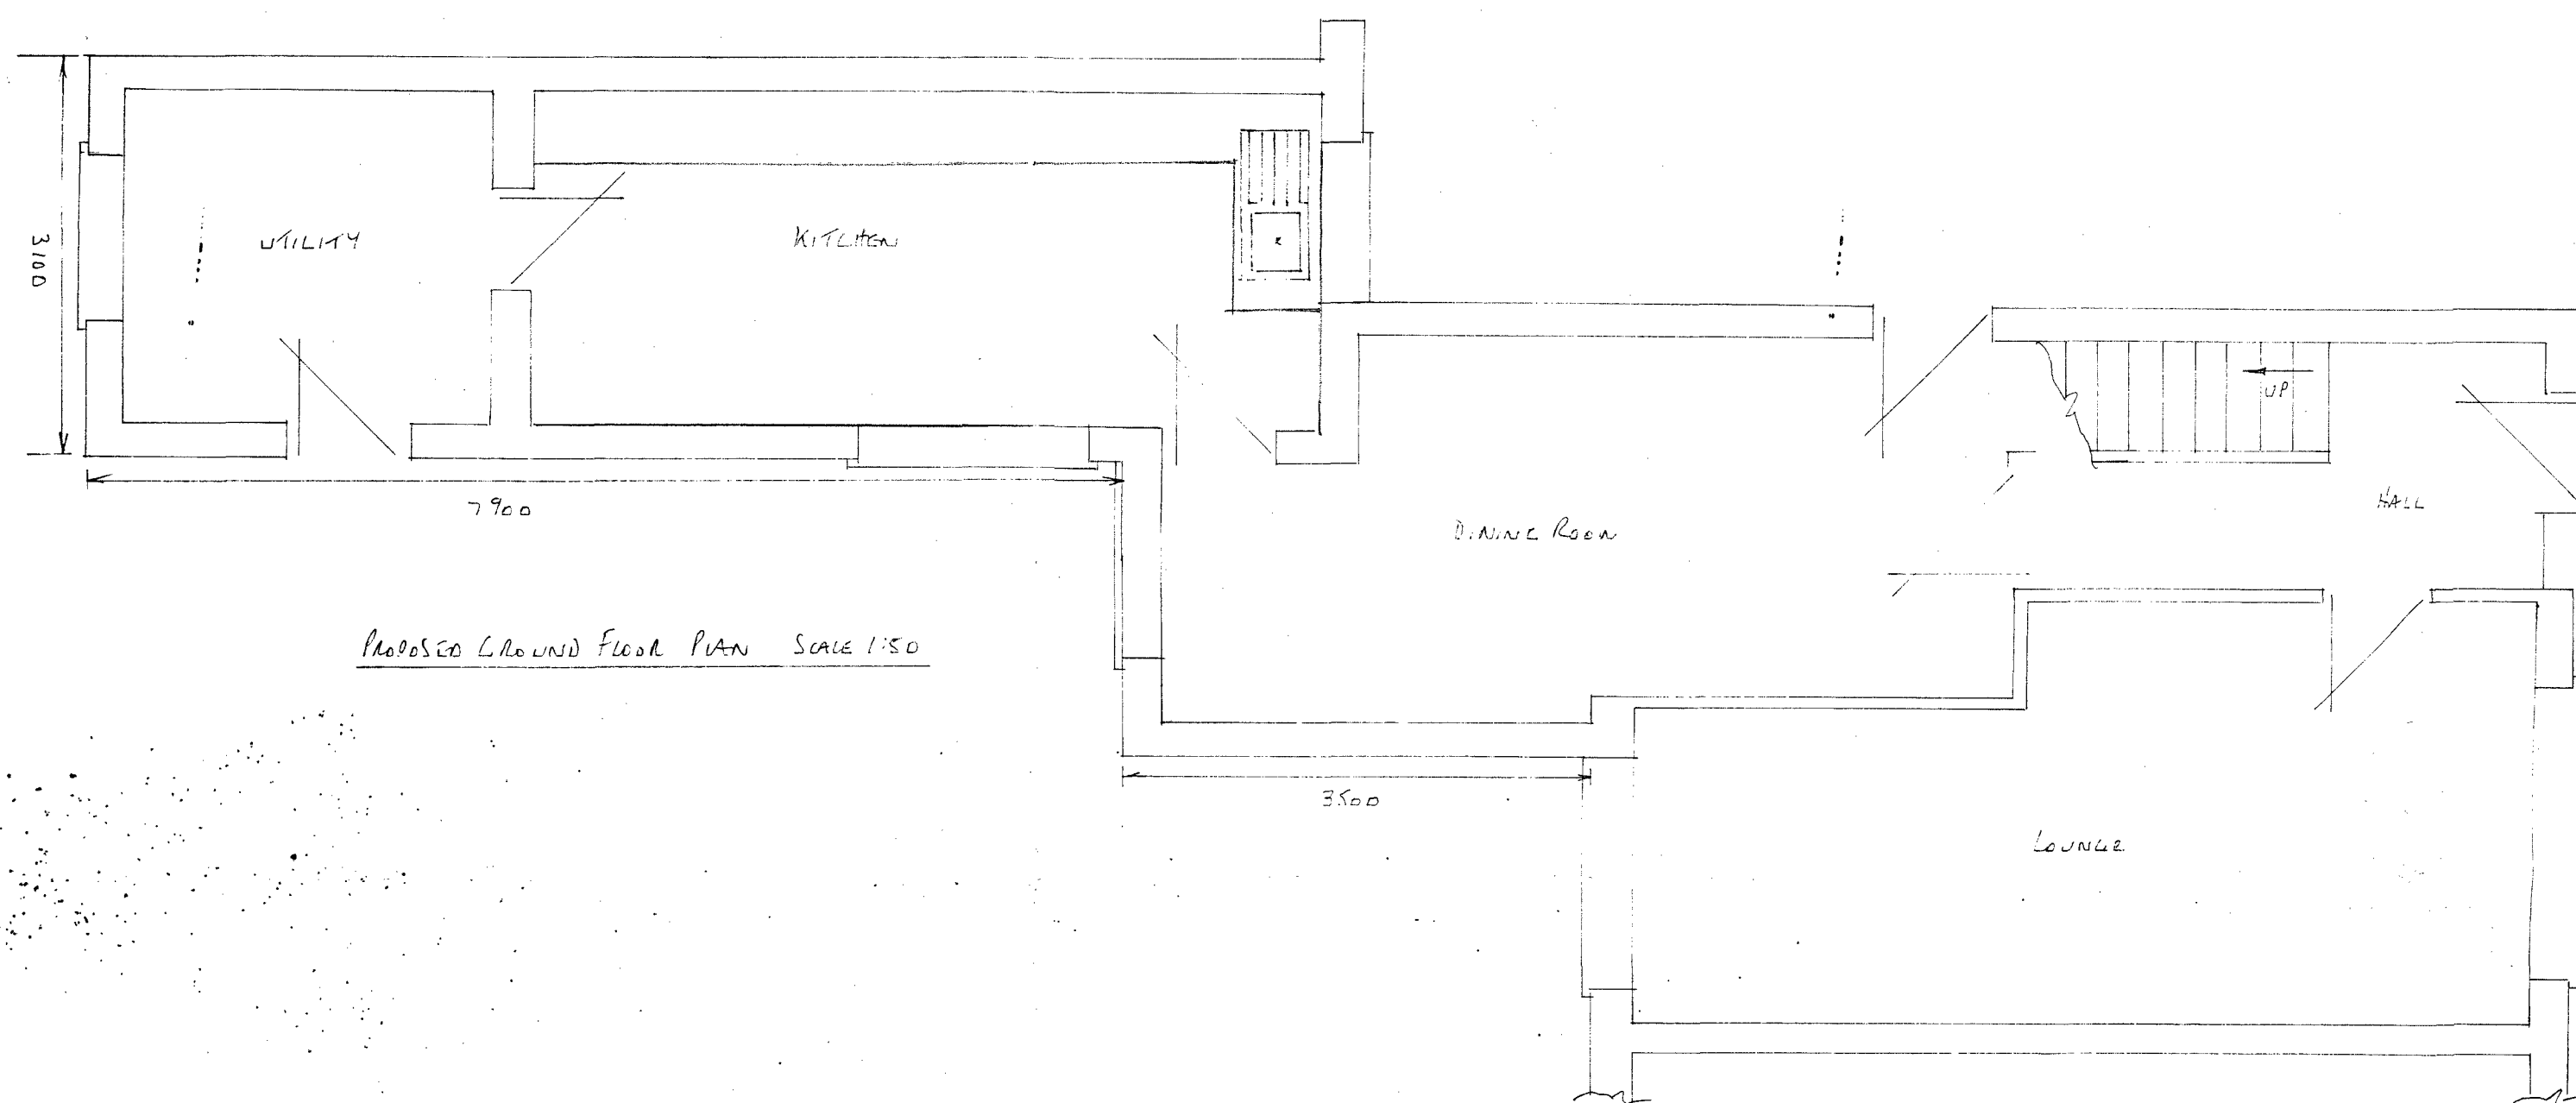


PROPOSED GROUND FLOOR PLAN SCALE 1/50

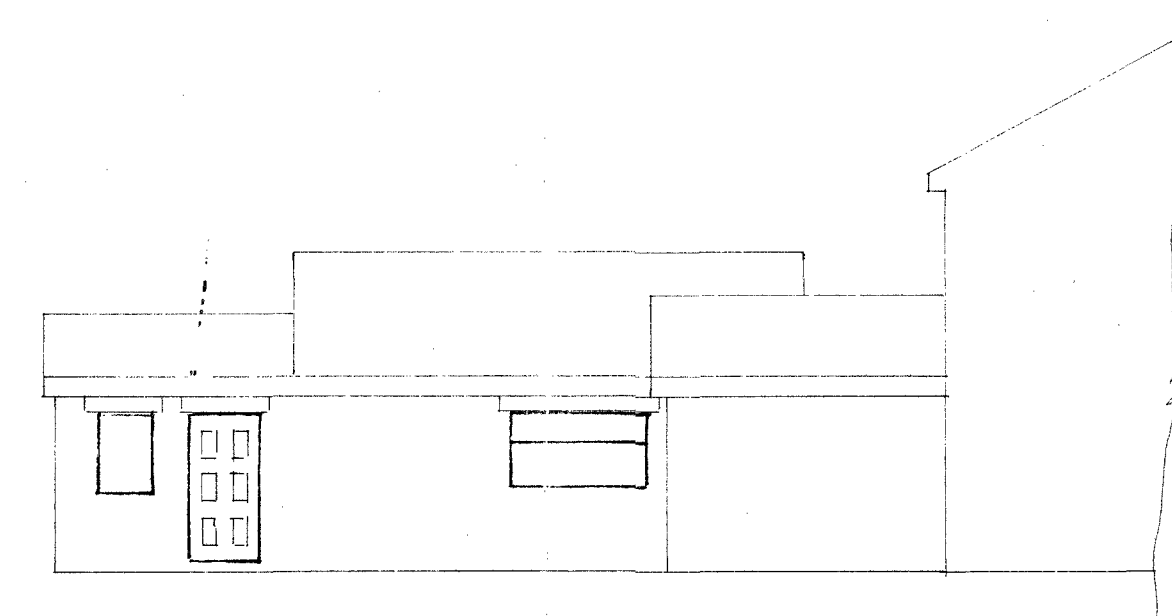


PROPOSED SIDE ELEVATION

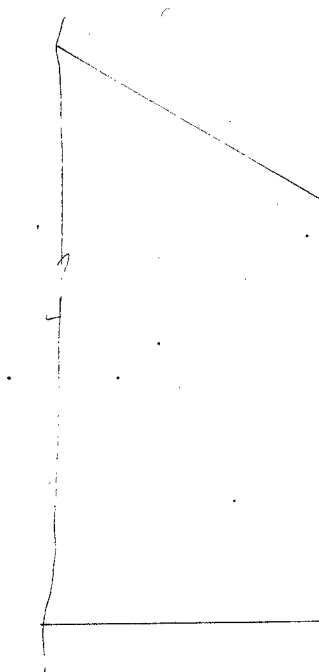



EXISTING SIDE ELEVATION

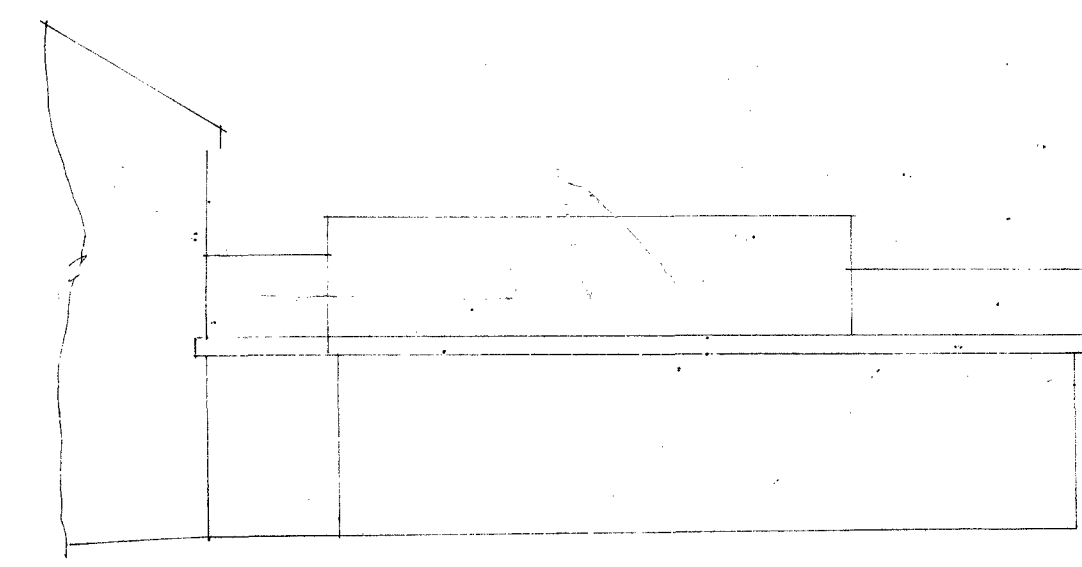

PROPOSED SIDE ELEVATION

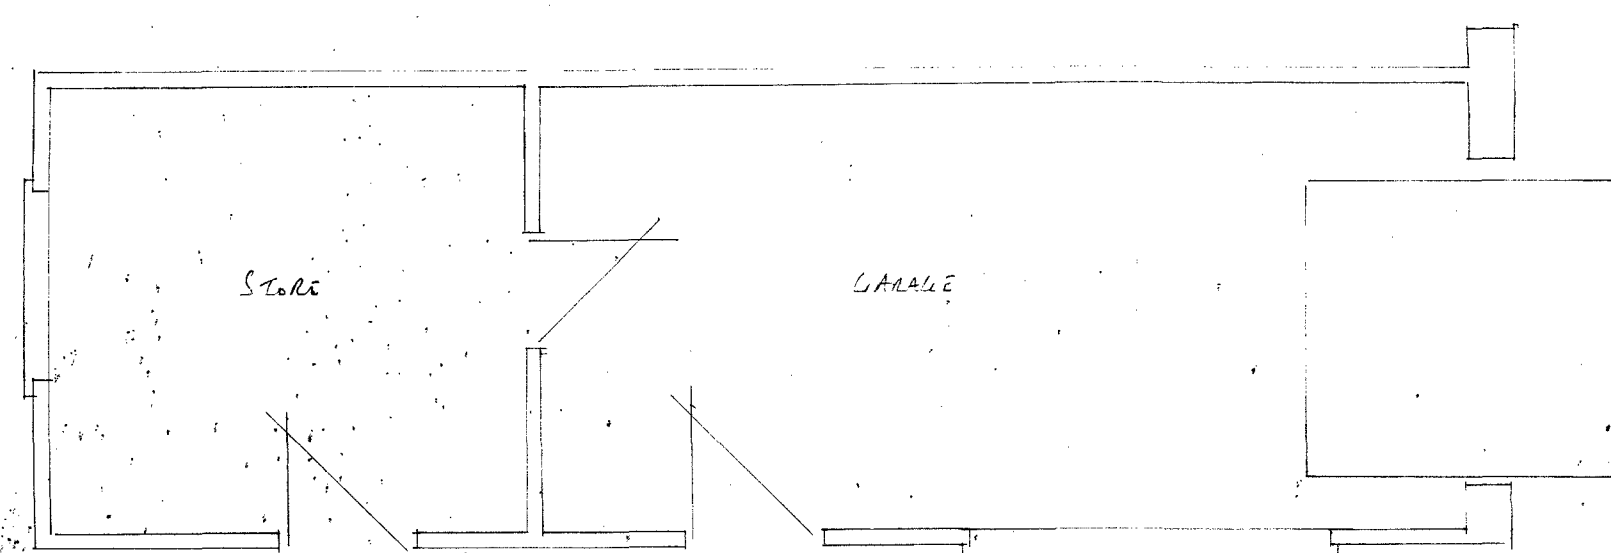

EXISTING GROUND FLOOR PLAN SCALE 1/50

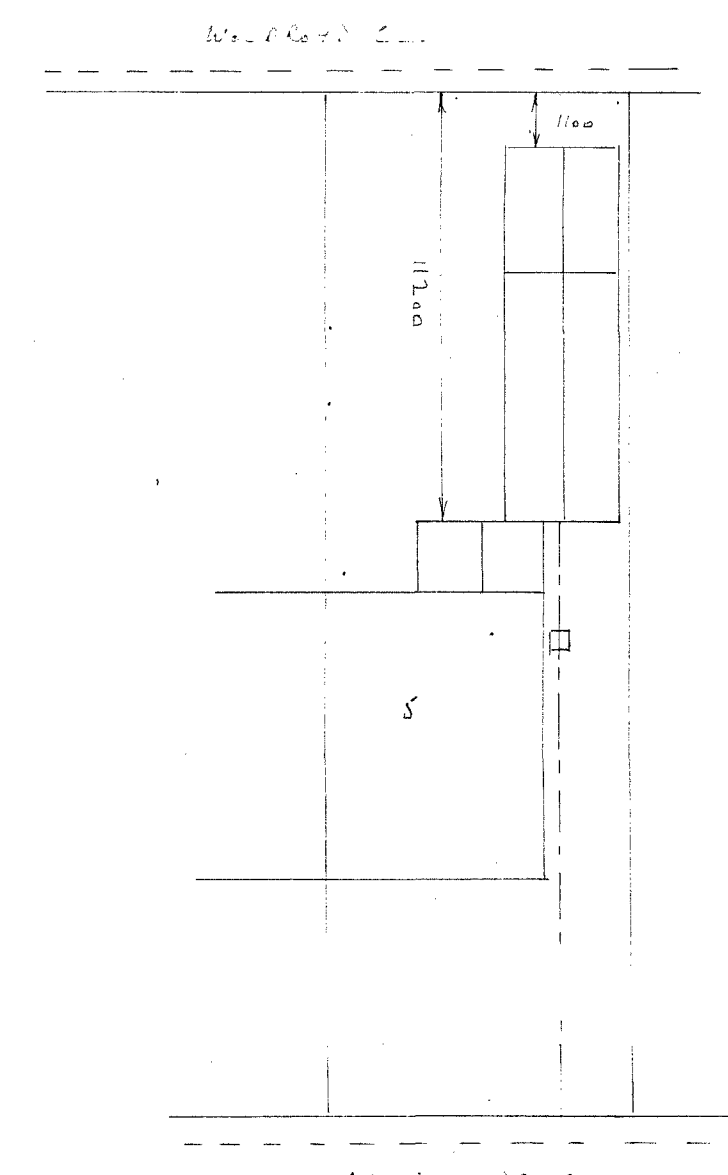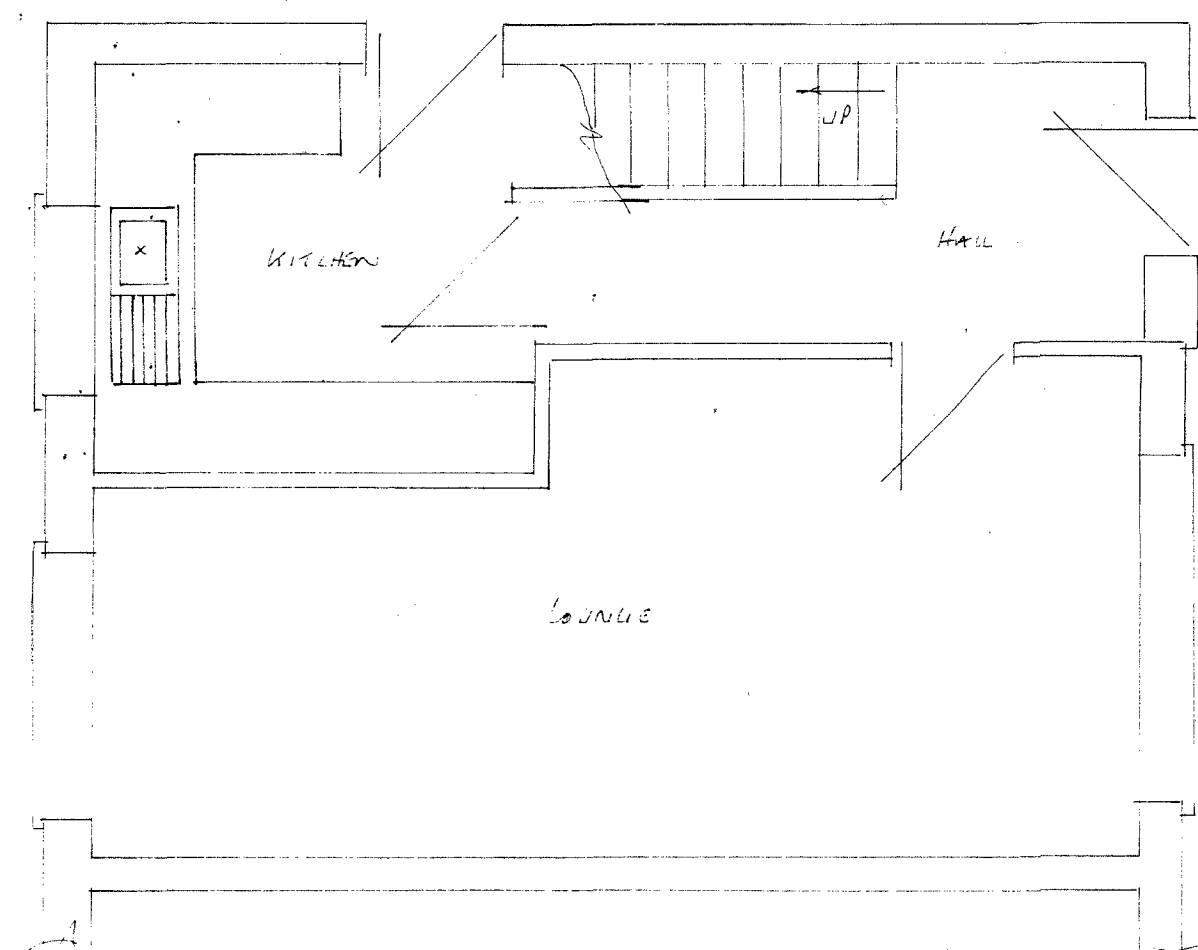

SITE PLAN SCALE 1/200

EEBC
CORPORATE MAIL ROOM
29 MAR 2013
Received by:
ORIGINAL COPY

PROPOSED SINGLE STOREY REAR EXTENSION + GARAGE CONVERSION AT:-
5 AVONDALE DRIVE
CARLTON
VIC 3174