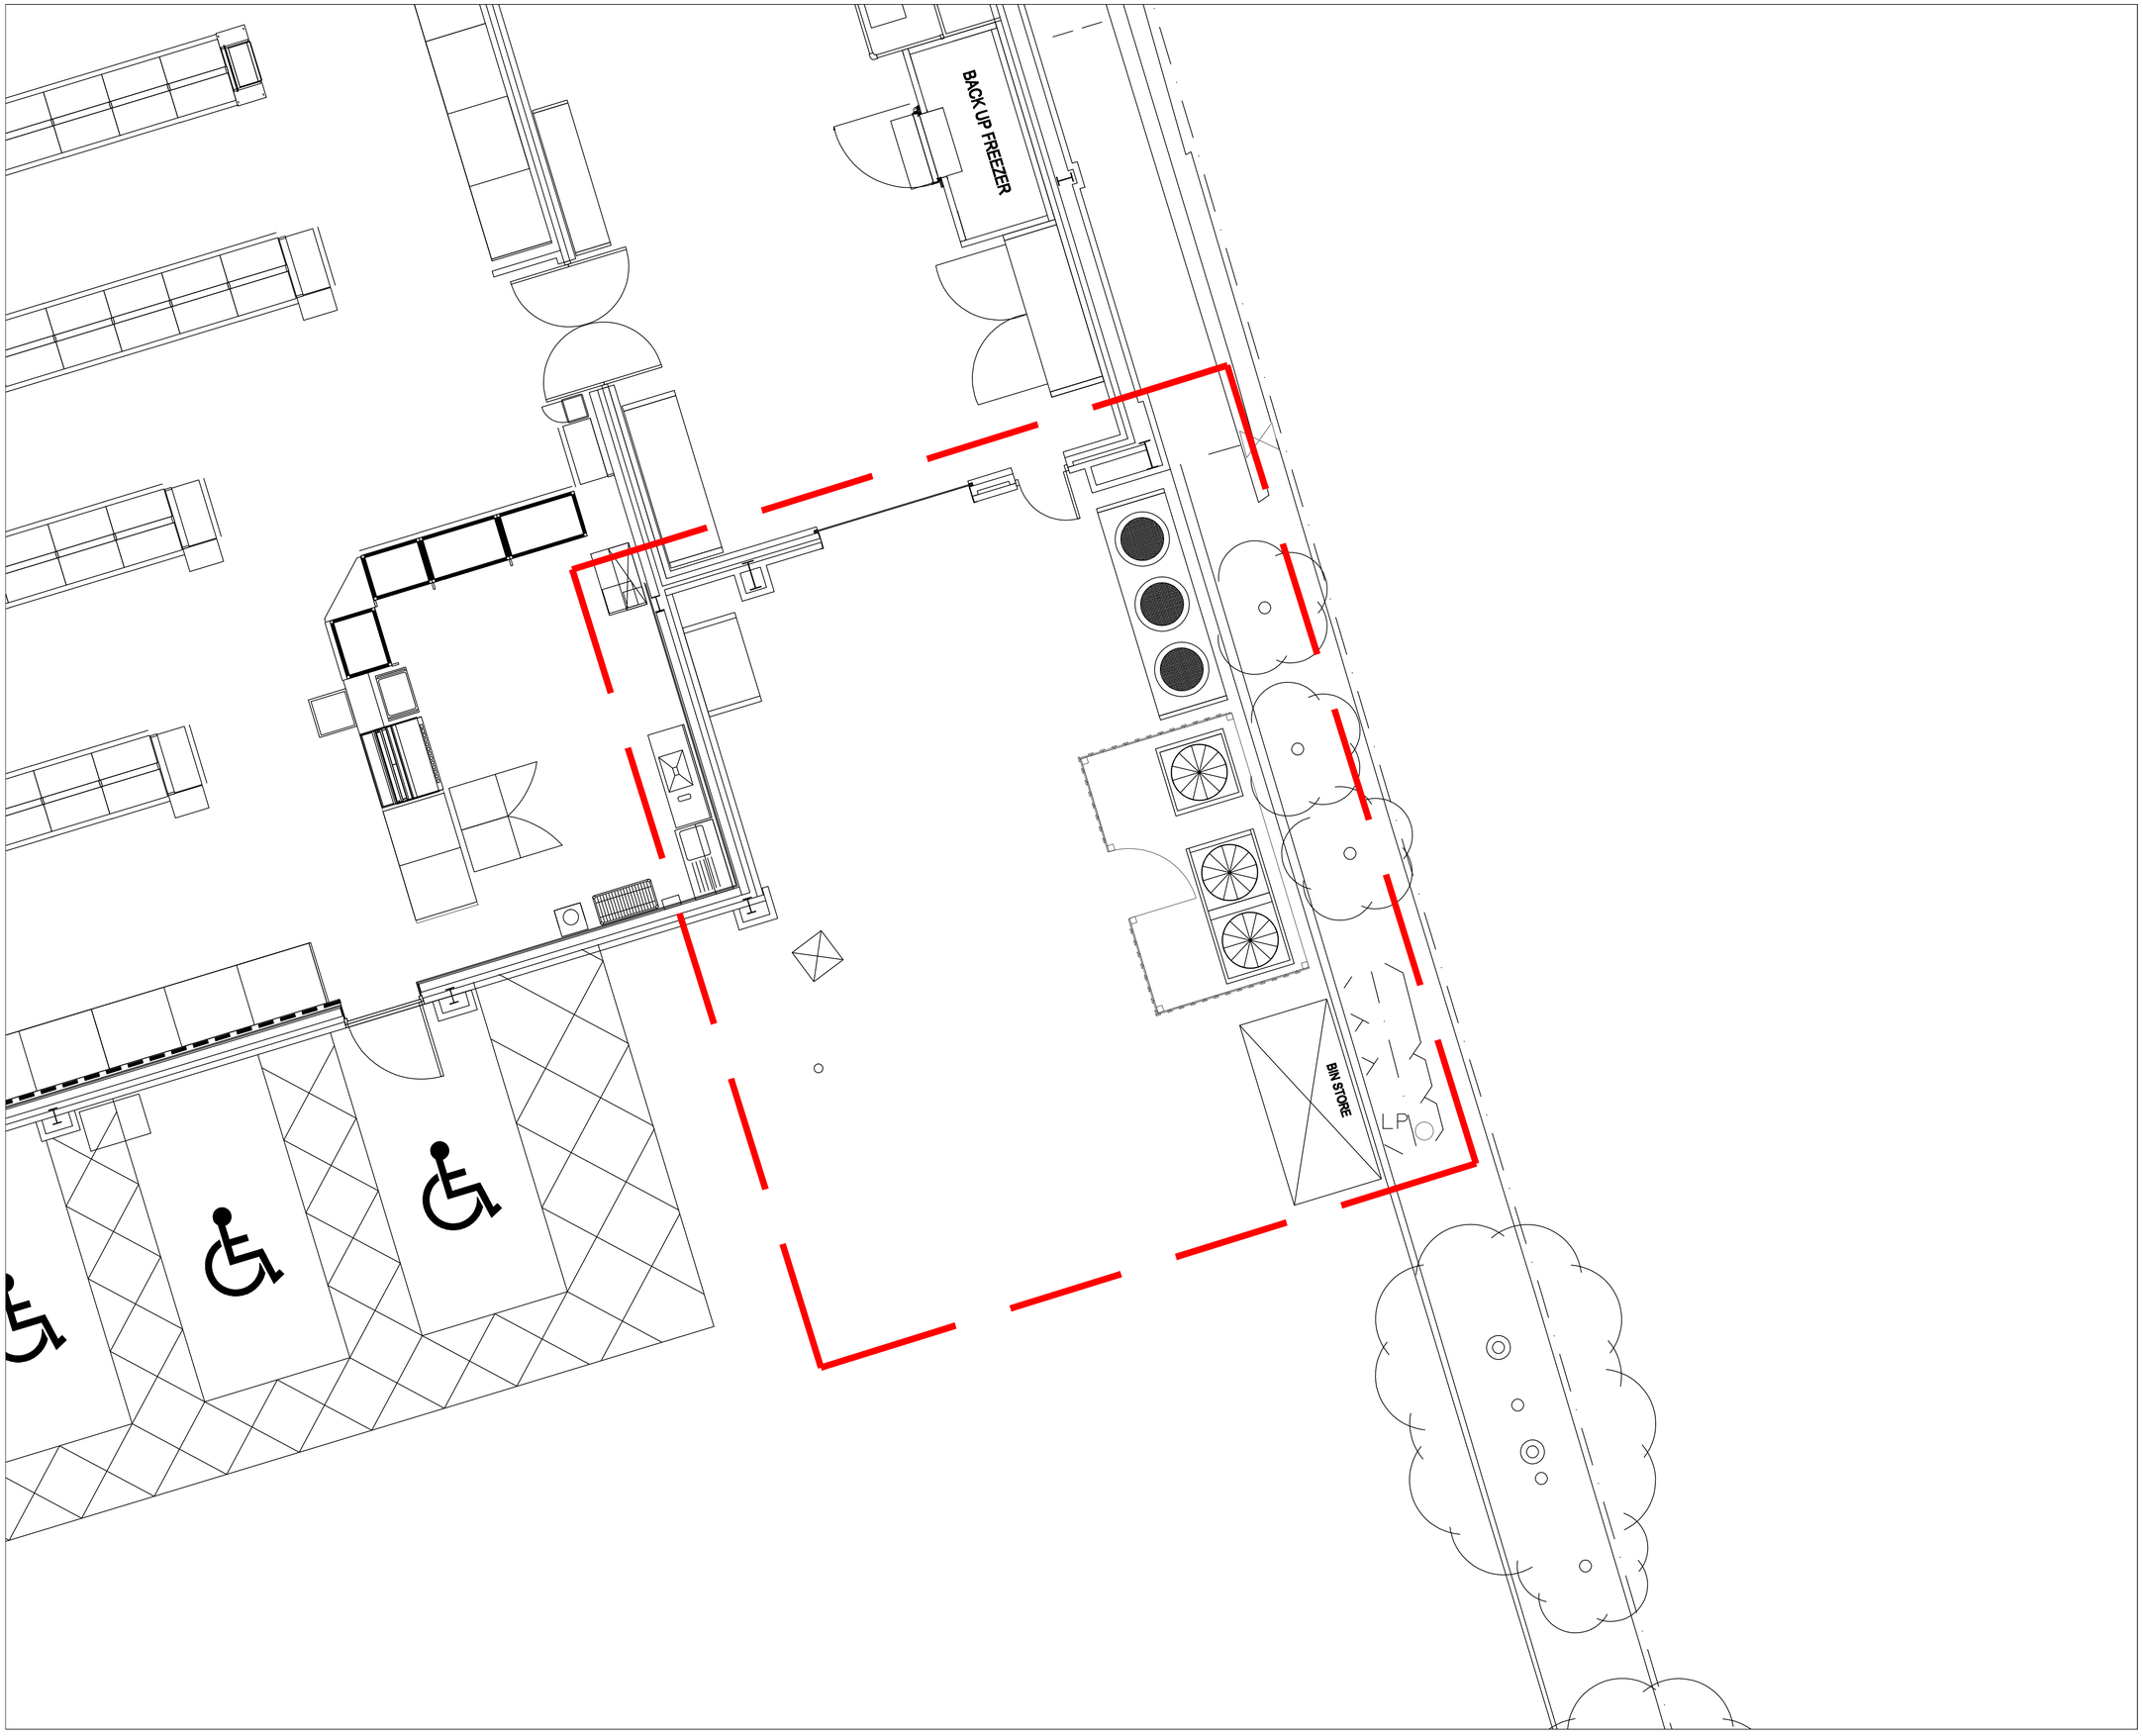


GENERAL

- DO NOT SCALE FROM THIS DRAWING.
- ALL DIMENSIONS ARE TO BE CHECKED ON SITE AND CONFIRMED TO AUTHOR.
- ALL FEASIBILITY STUDIES ARE SUBJECT TO FULL SITE SURVEY + LOCAL AUTHORITY APPROVALS.
- ANY DISCREPANCIES OR VARIATIONS SHALL BE NOTIFIED TO M ³ BEFORE WORK ON THE RELEVANT SECTION COMMENCES.
- THIS DRAWING SHALL BE READ IN CONJUNCTION WITH ALL RELEVANT CONSULTANTS AND / OR SPECIALISTS DRAWINGS / DOCUMENTS.
- THE MATERIALS AND WORKMANSHIP OF ALL RELEVANT TRADES AND BUILDING OPERATIONS SHALL COMPLY WITH THE RECOMMENDATIONS OF CURRENT BRITISH STANDARDS AND CODES OF PRACTICE.

NOTES

REV	DATE	DR	APP	NOTES

m³
The Iron Works
Unit 7 Norfolk Bridge Business Park
Foley Street
Sheffield
S4 7YW
EMAIL: people@m3-ltd.com TELEPHONE / FAX: 0114 2728484 / 0114 2730538

STATUS PLANNING

SCALE	DRAWN	APPROVED	DATE
XX @ A1	TW	-	JAN '13

JOB No.	DWG No.	REVISION
MTC13-010	90-03	-

PROJECT
ASDA SUPERMARKET
HIGH STREET
GOLDTHORPE
S63 9NQ

CLIENT
ASDA
SAVING YOU MONEY EVERY DAY

TITLE
EXISTING PLAN