




Front Elevation 1:50

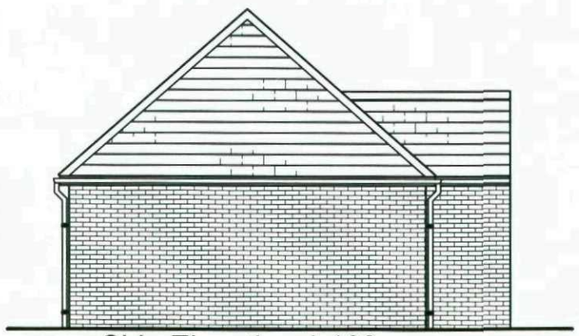

Side Elevation 1:100

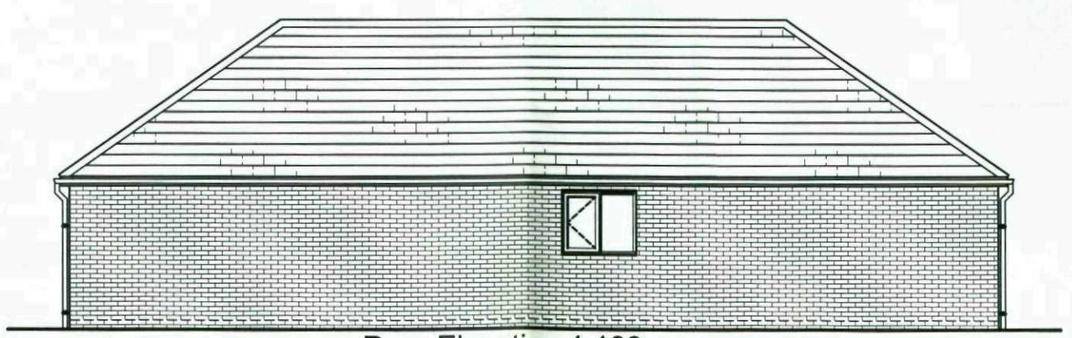


Rear Elevation 1:100

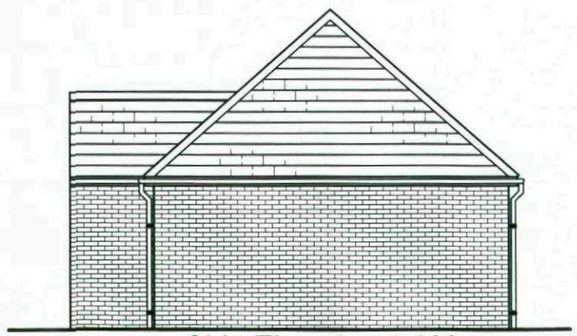

Side Elevation 1:100

73 PARK STREET, WOMBWELL, BARNSLEY
ELEVATIONS

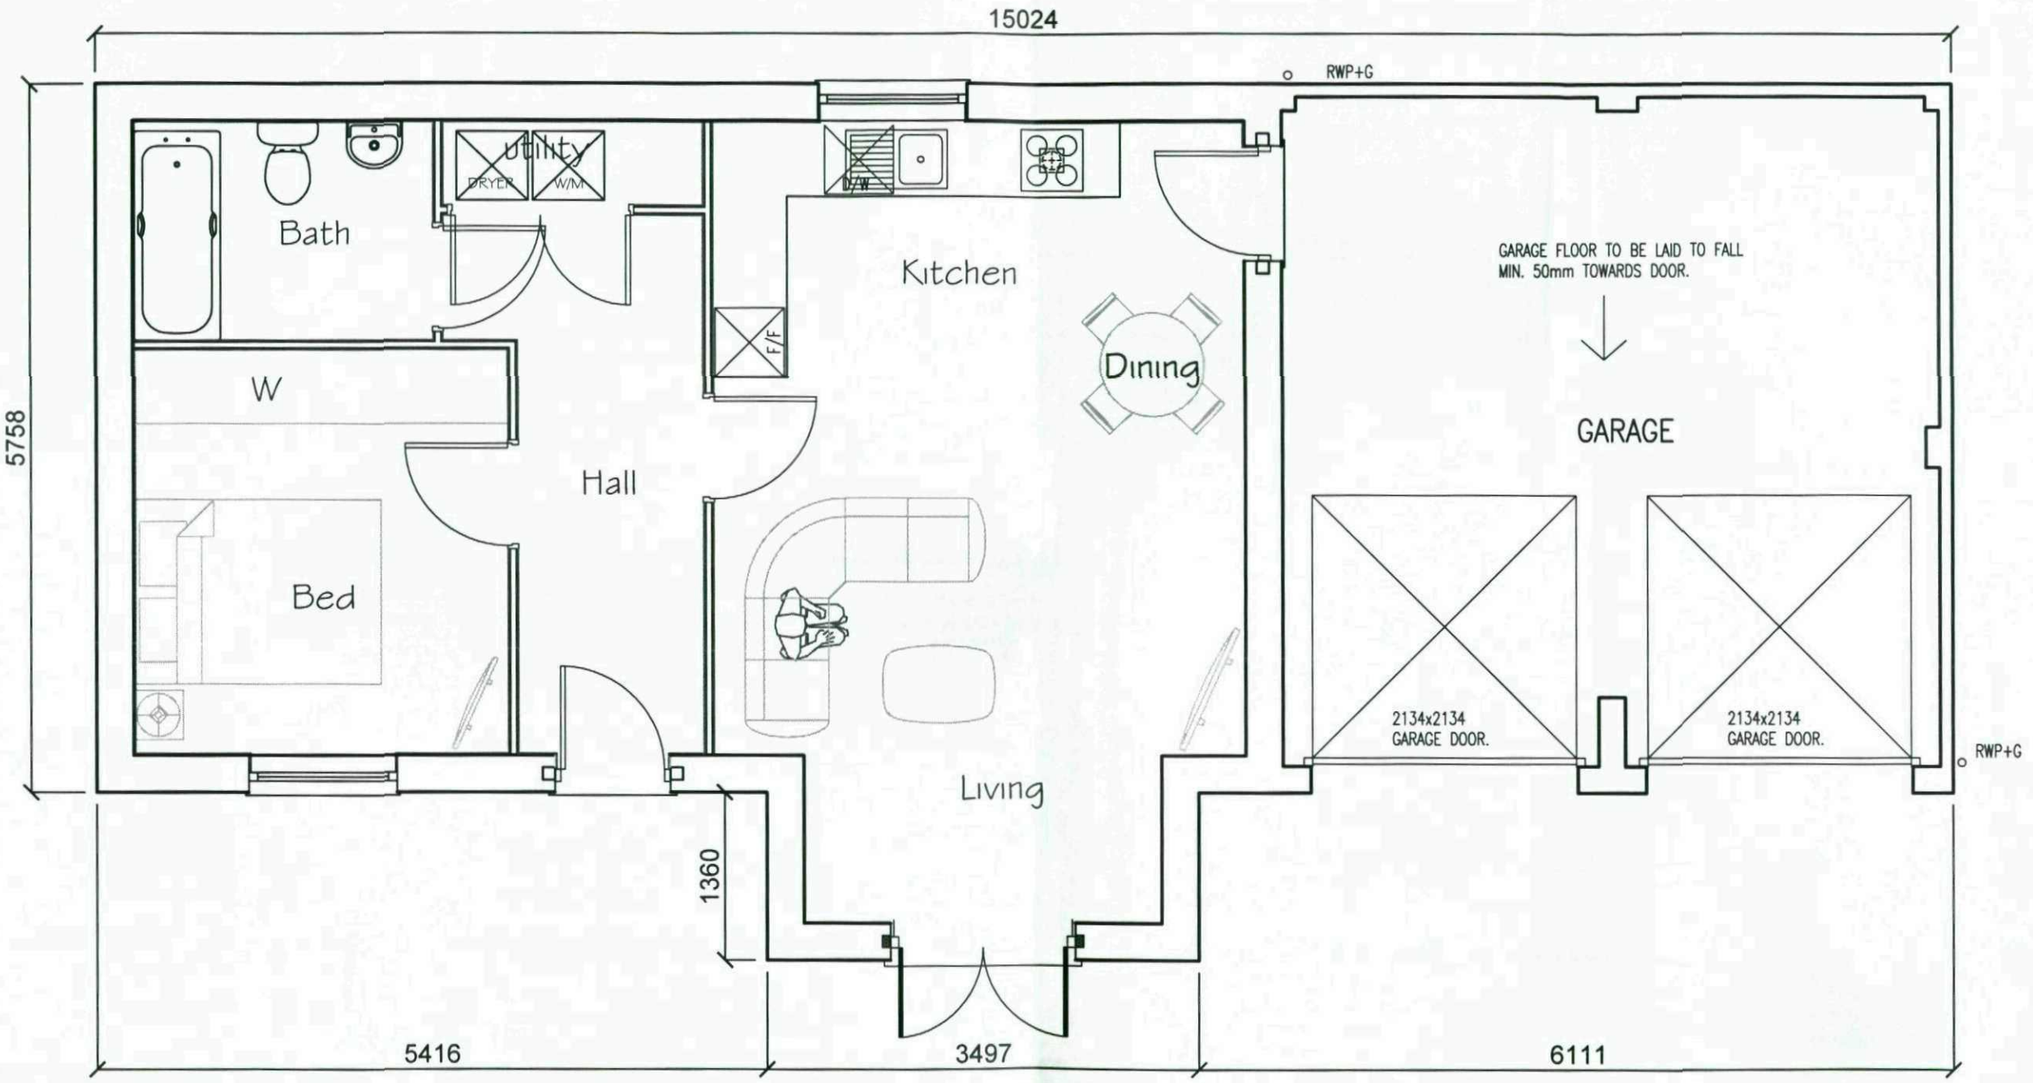


73 PARK STREET, WOMBWELL, BARNSLEY
FLOOR PLAN 1:50



73 PARK STREET, WOMBWELL, BARNSLEY

LOCATION PLAN 1:1250

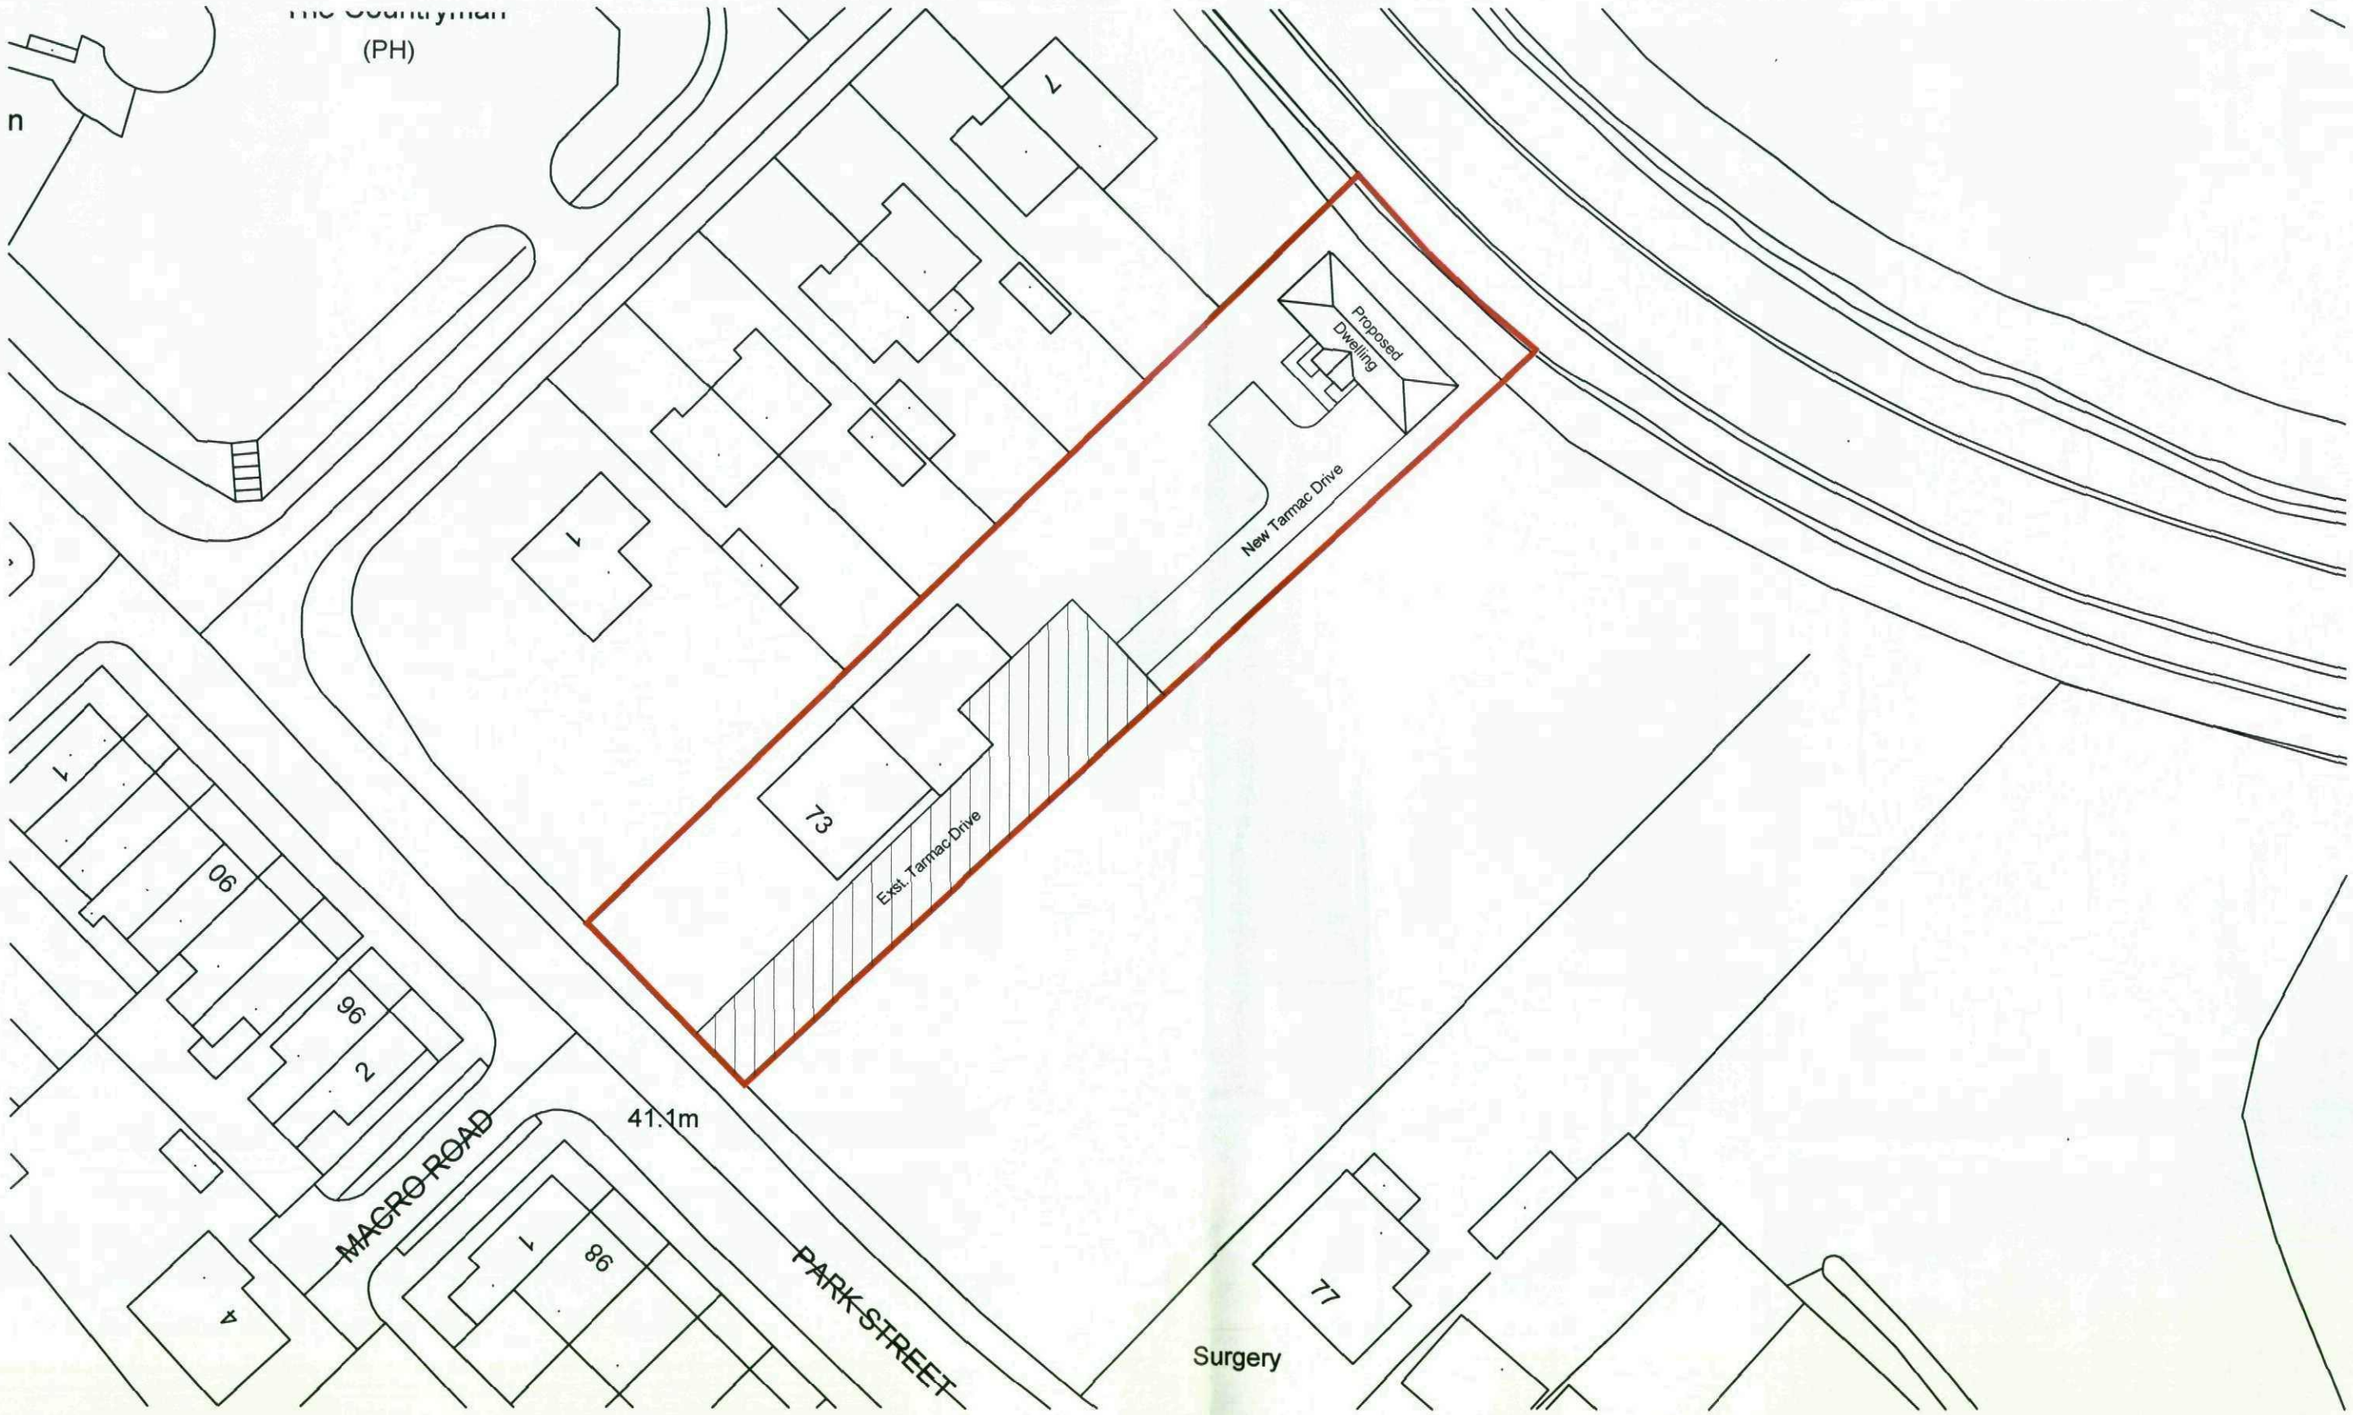

73 PARK STREET, WOMBWELL, BARNSLEY
SITE PLAN 1:500