
CONTRACTORS MUST VERIFY ALL DIMENSIONS ON SITE BEFORE COMMENCING ANY WORK ON SHOP DRAWINGS

IF THIS DRAWING EXCEEDS THE QUANTITIES IN ANY WAY THE ARCHITECTS ARE TO BE INFORMED BEFORE THE WORK IS INITIATED

Martin Anthony Design Copyright

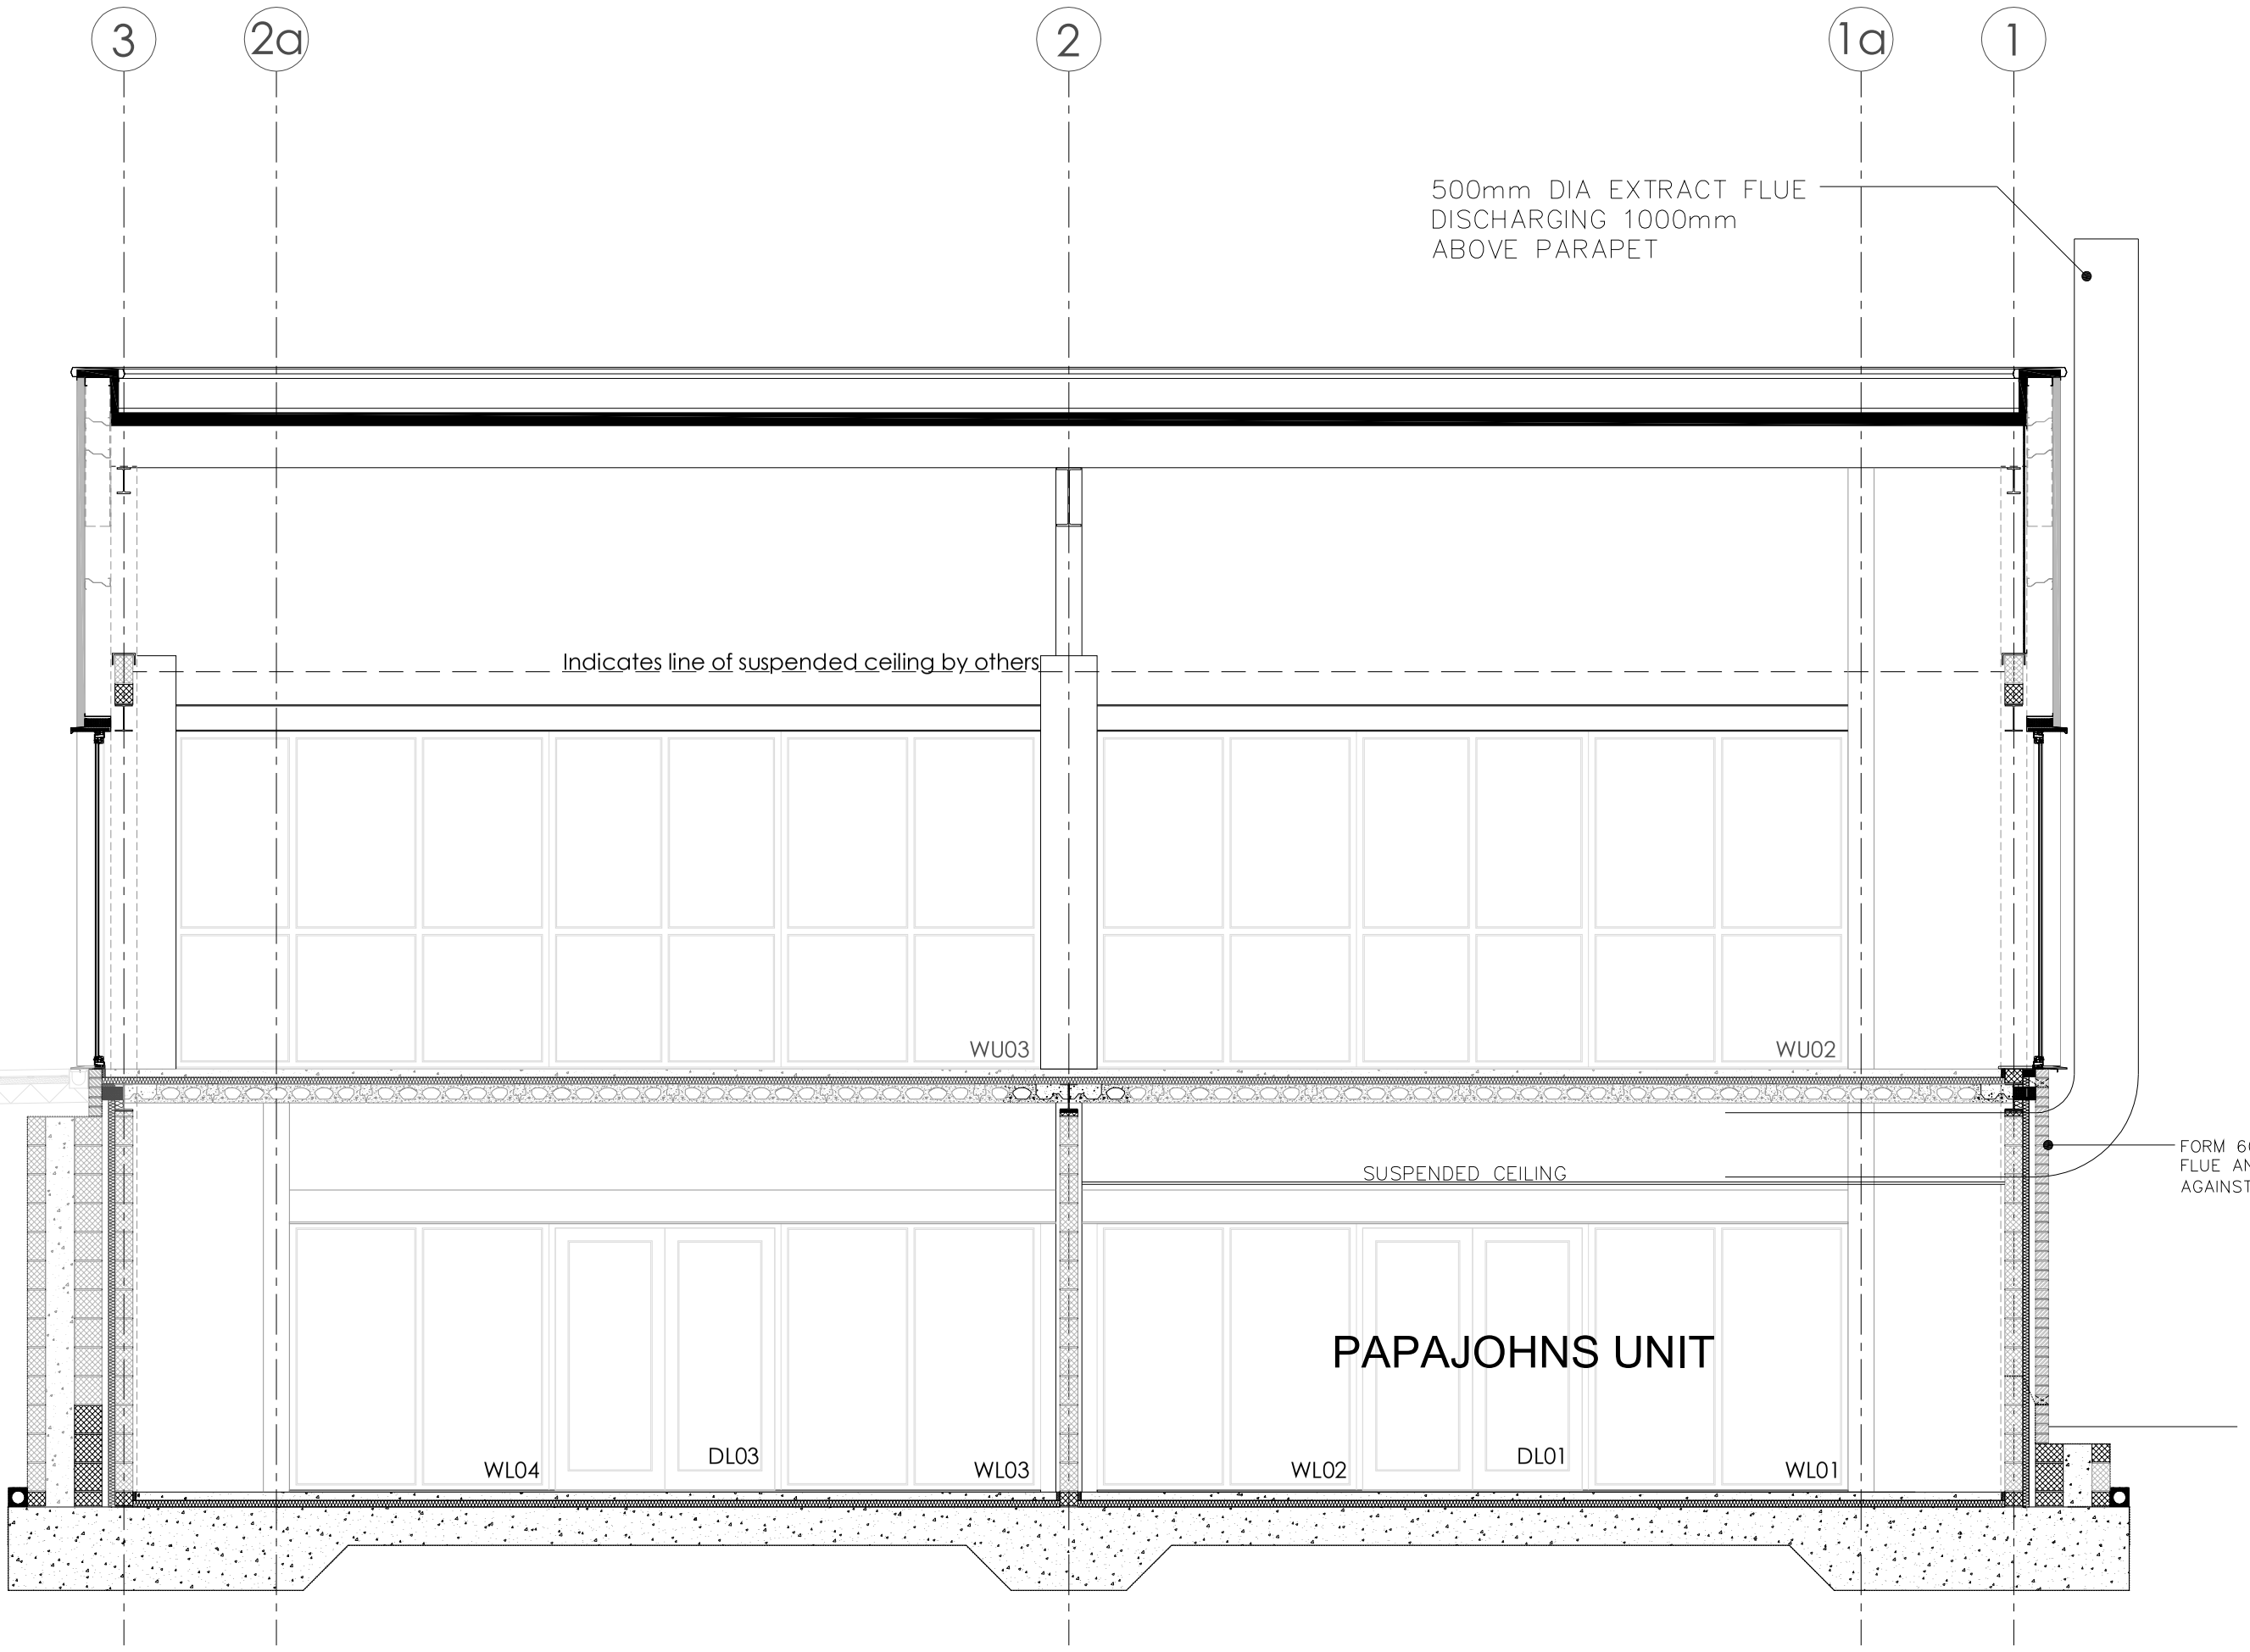

PROPOSED SECTION A-A

0 0.25 0.50 0.75 1 Meter 2 Meter 3 Meter 4 Meter 5 Meter

Scale Bar

REV	AMENDMENT	DATE	CHKD
A	DRAWING REVISED	15-03-17	MAS

MARTIN anthony DESIGN

CLIENT
PapaJohns(GB)Ltd

PROJECT
UPPER NEW STREET
BARNSLEY

DRAWING TITLE
PROPOSED SECTION A-A

SCALE	DRAWN BY	CHECKED	DATE
1:50@A3	MAS	-	FEB'17

DRAWING NUMBER	REVISION
00763-05	A