Notes:

PLANNING DRAWINGS, NOT TO BE USED FOR BUILDING REGULATIONS OR CONSTRUCTION PURPOSES

0 50m

Revision:

Revision List:

Project Name: Hillside Quarry, Thurlstone


Drawing Title: Location Plan - Existing

Drawing Number: 1044/TP/001

Scale: 1:1250@A3

N

Date: Sept 11

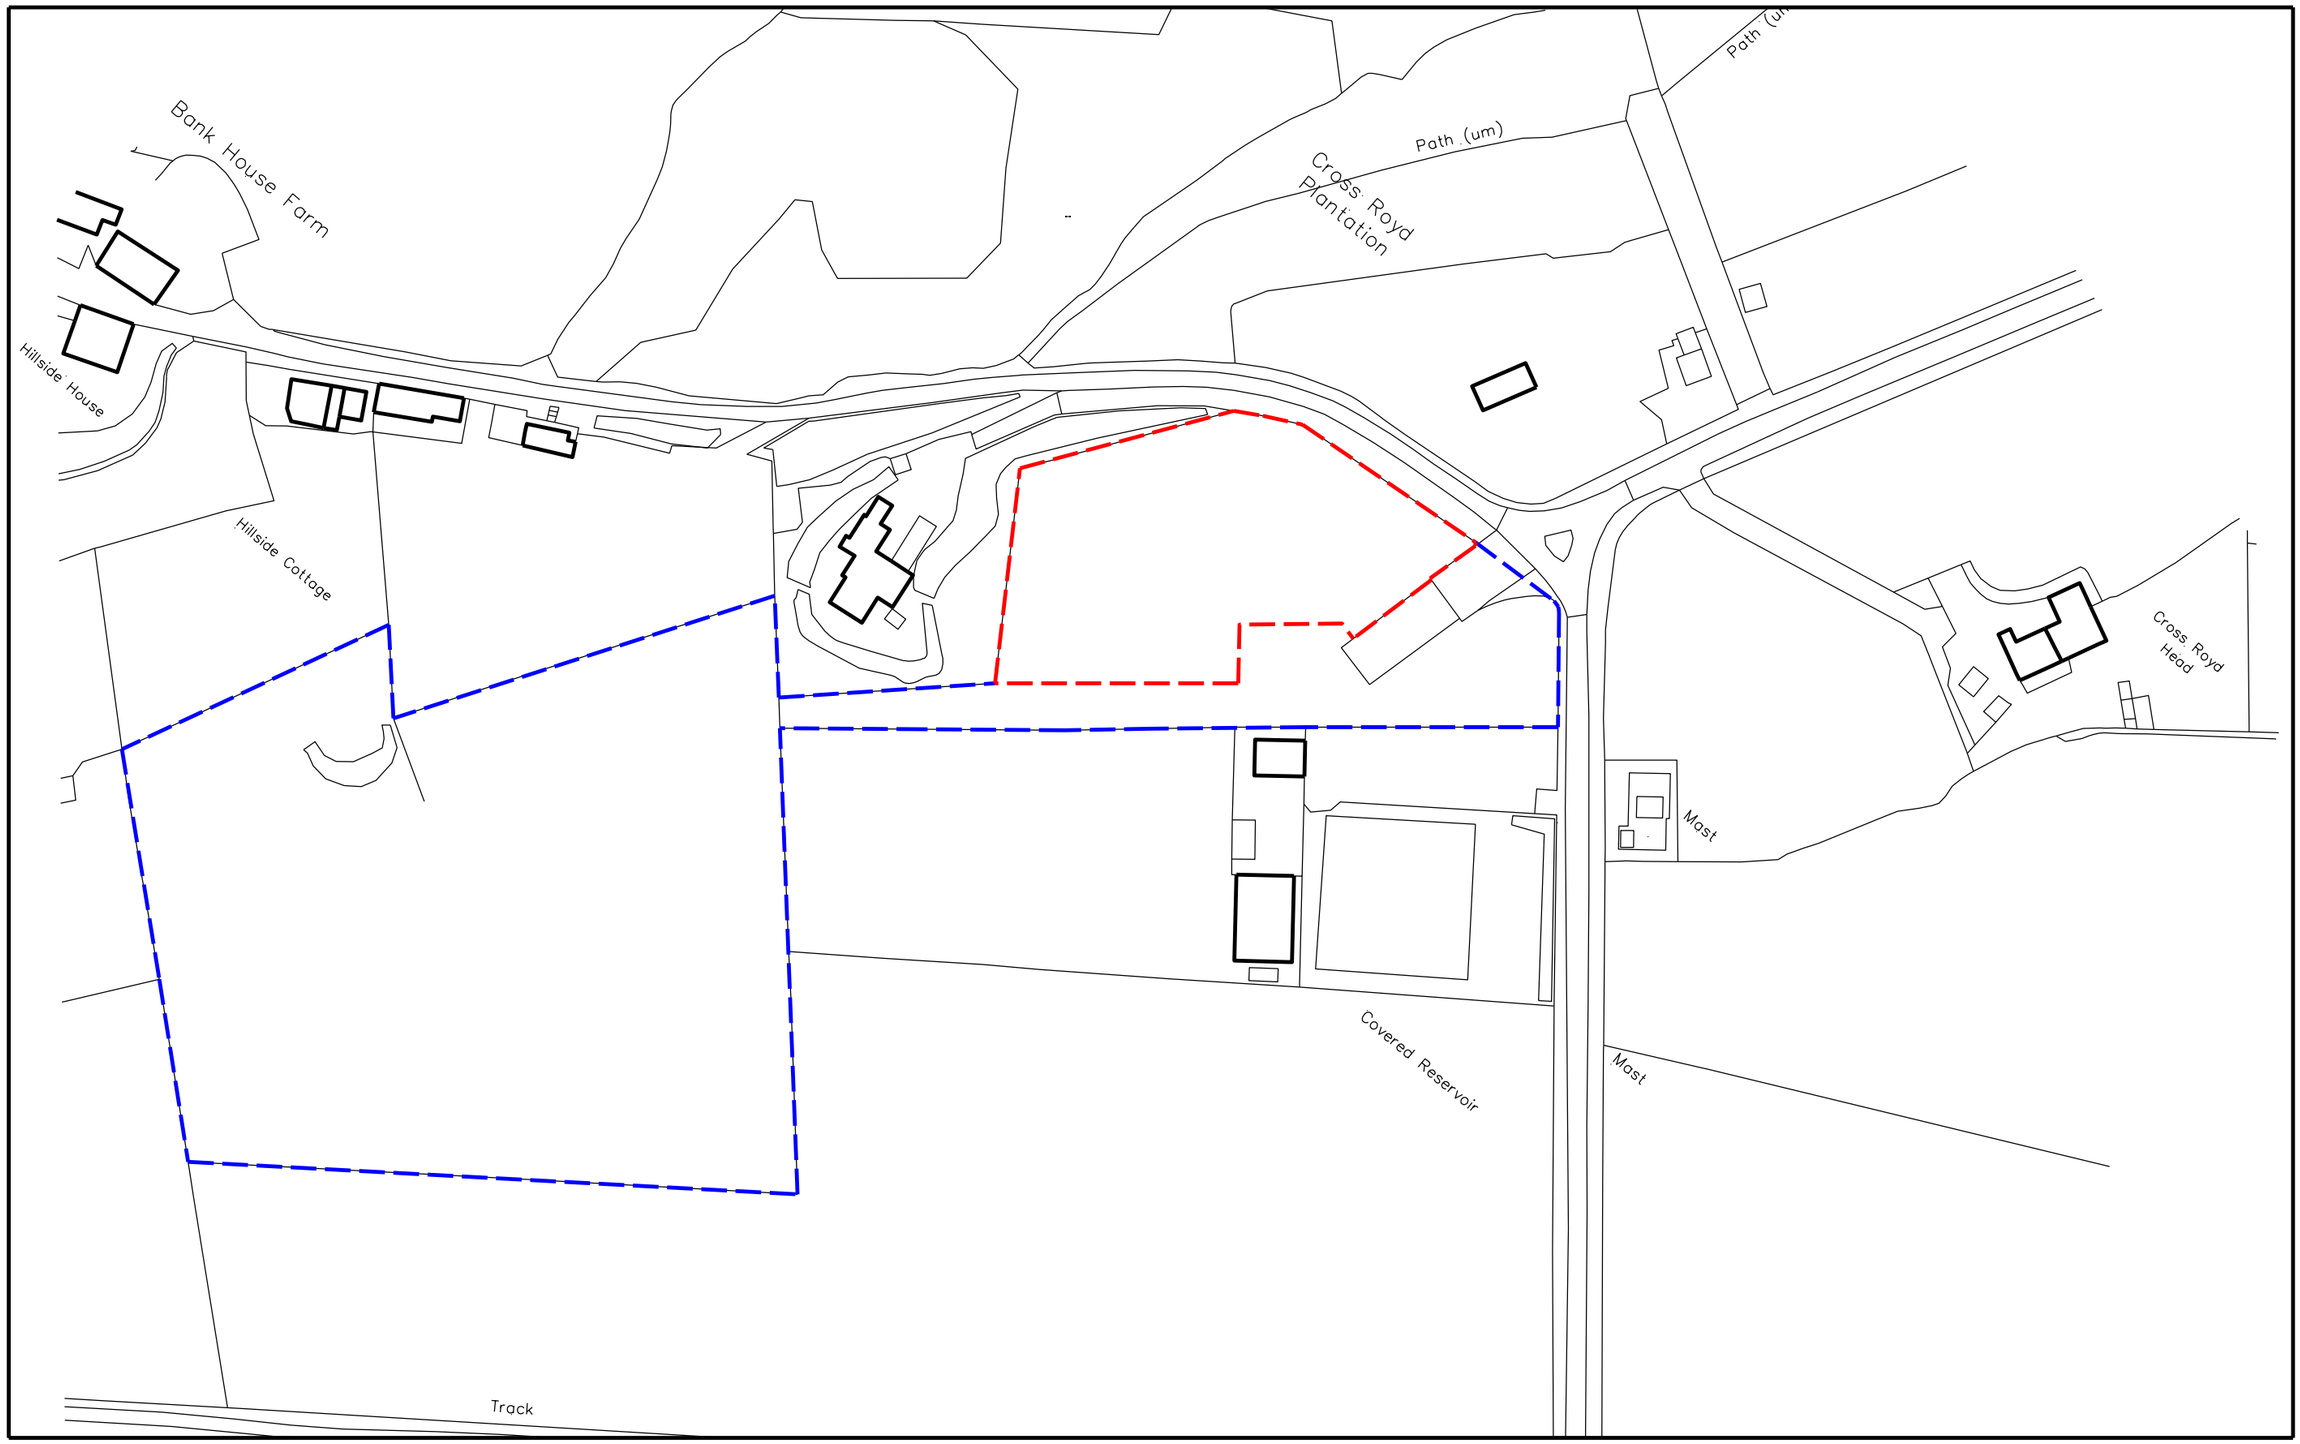

DSA design space architecture t: +44 (0)1226 762697 e:info@designspacearchitects.co.uk www.designspacearchitects.co.uk