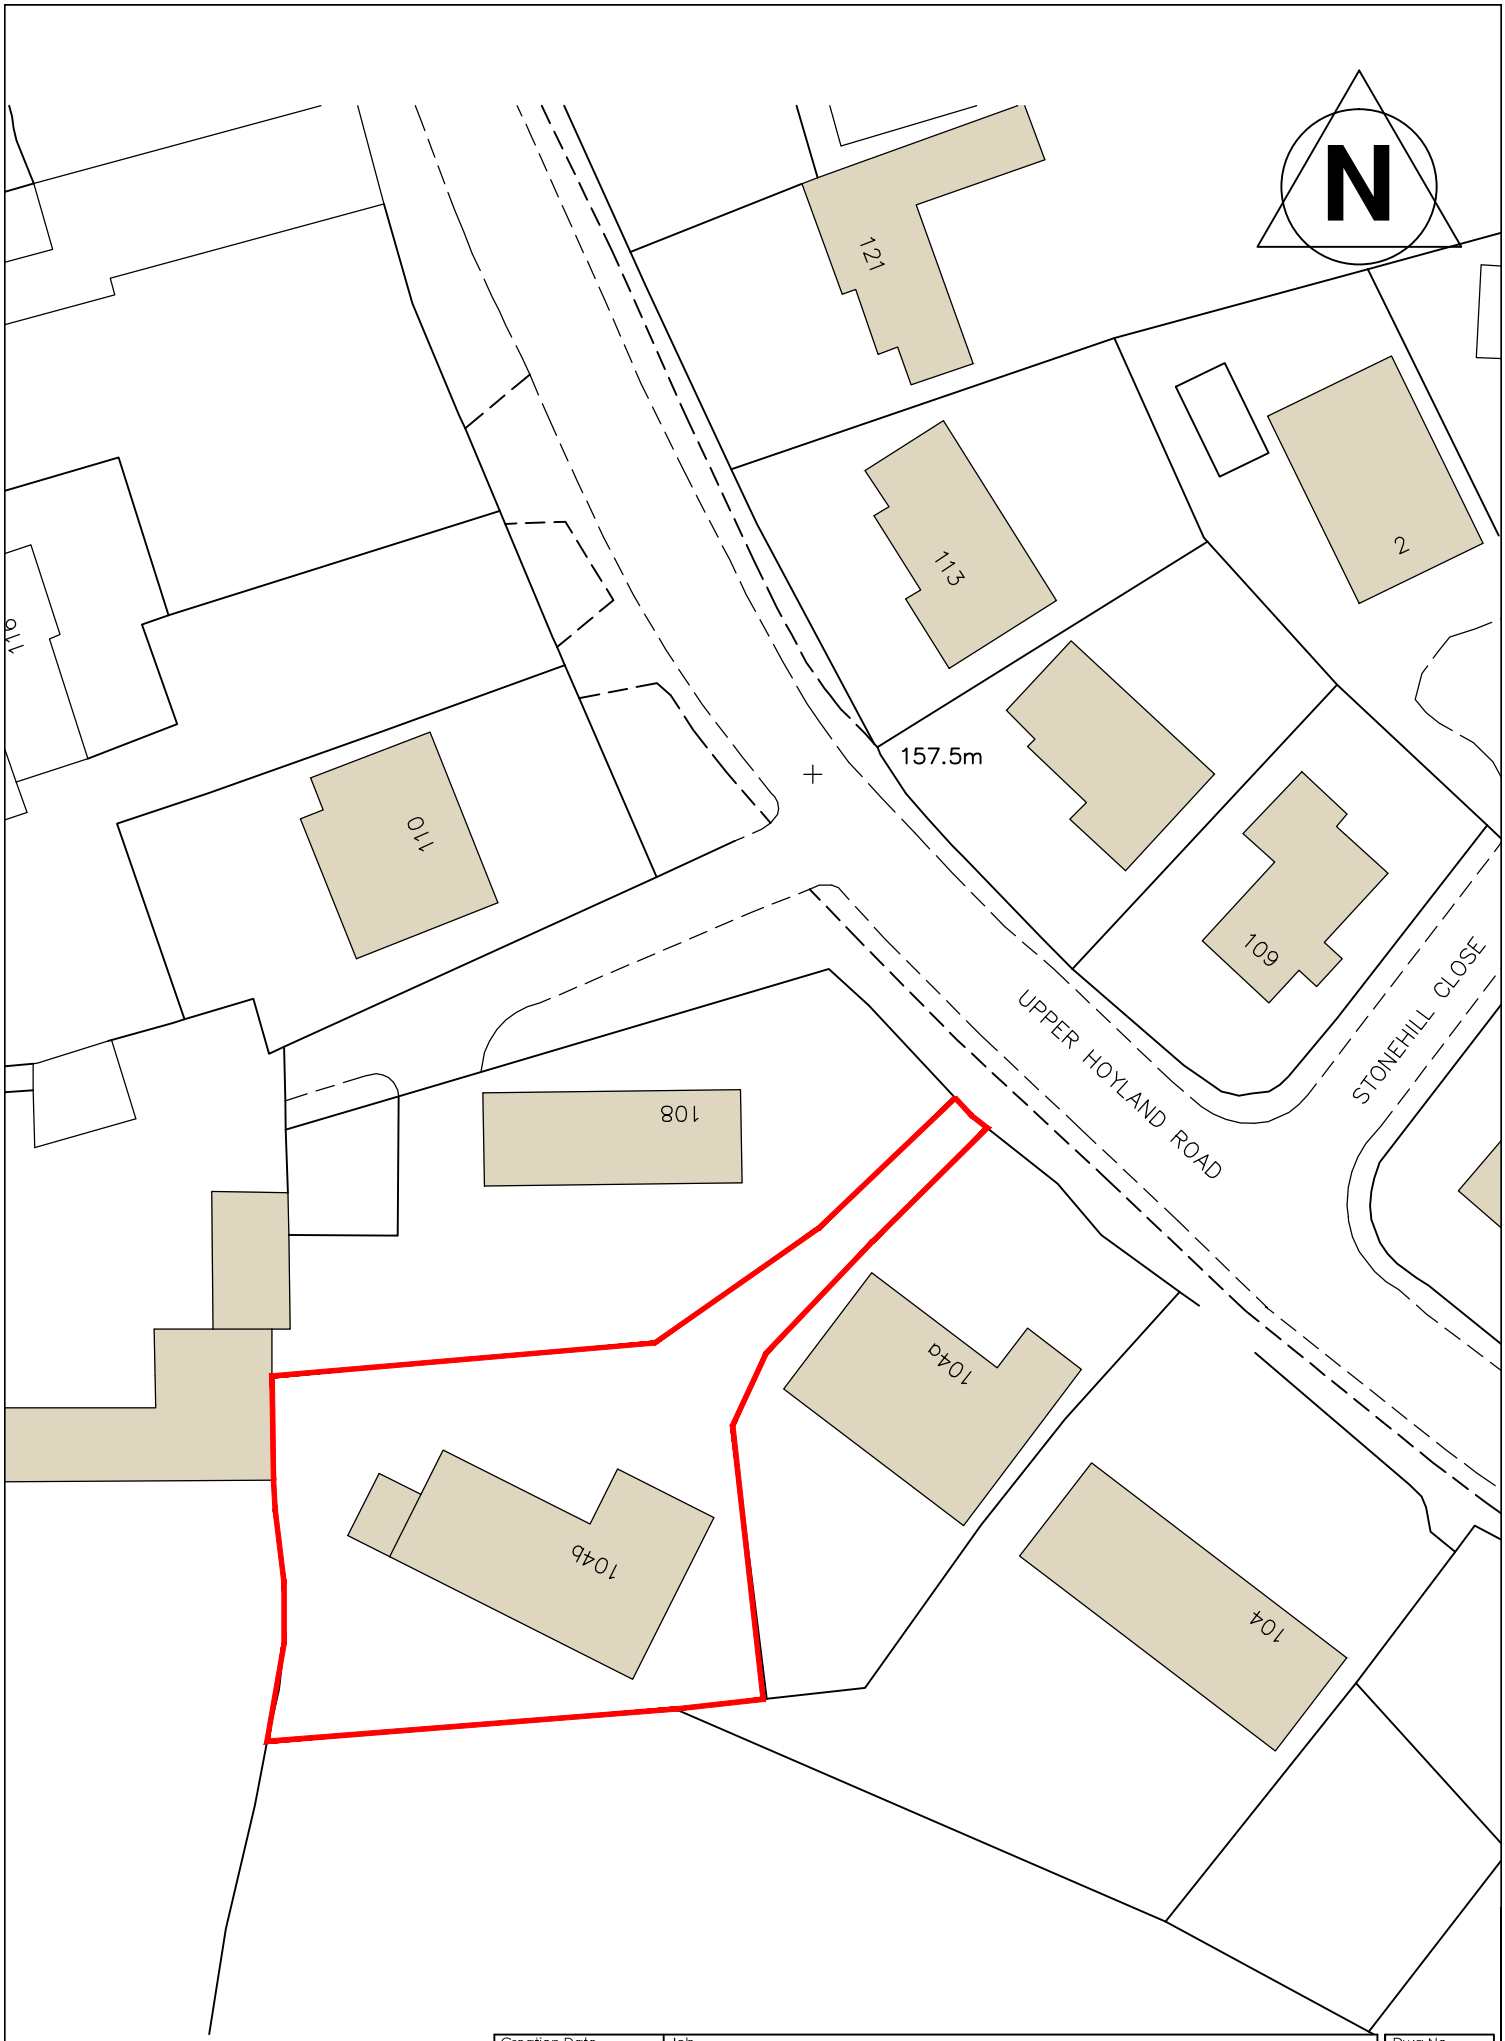


Creation Date JAN '11	Job	PROPOSED NEW PORCH - 104b UPPER HOYLAND ROAD, HOYLAND	Dwg No 001
By	Client	Mr AND Mrs WEST	
Scale 1:500 / Size A4	Title	LOCATION PLAN	Rev: .