



HEALD HEAD COTTAGE, SITE LAYOUT, SCALE 1:500 5/2021 NH4

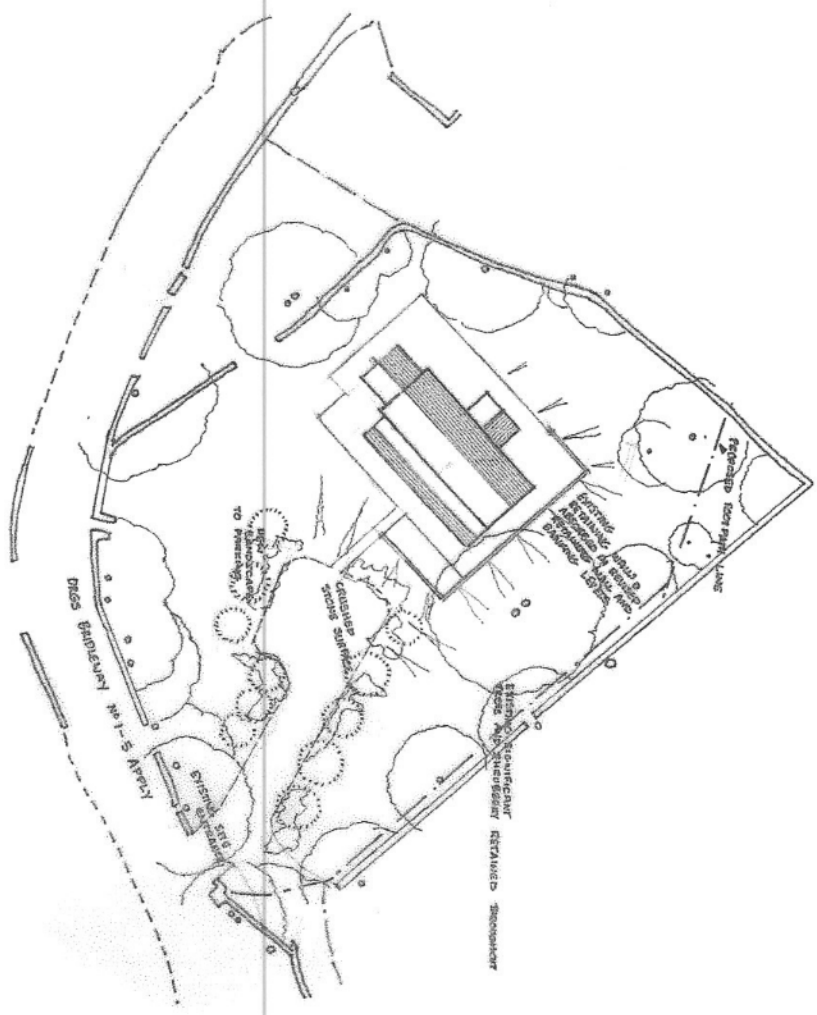

Michael A. Lynch
Architect, Town Planner, Property Consultant
DIP ARCH, DIP. T.P. A.R.I.B.A. F.R.S.A.

14 Huddersfield Road, Inghirchworth, Penistone
Sheffield S36 7GF

Tel: 01226 766308

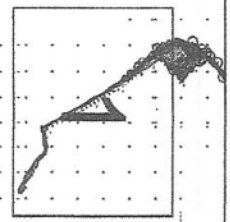

LAYOUT VIEWS

CT SURVEYS
TOPO • SCAN • UAV • B

UNIT 5
KILLINGBECK COURT
LEEDS
LS14 6FD

TEL : 0113 44 00 435
MOB : 07949 195764
EMAIL : MAIL@CT-SURVEYS.COM
WEBSITE : WWW.CT-SURVEYS.COM

© COPYRIGHT CT SURVEYS LTD. REPRODUCTION OF THIS INFORMATION
PROHIBITED WITHOUT WRITTEN AUTHORITY FROM CT SURVEYS LTD


Michael Clynych


PROJECT TITLE
Track Access off North Lane
Cawthorne
DRG 1

5324CT/1



SCALE	1:500 @ A1	SURVEY DATE	December 2021
LEVEL DATUM	OSGB by GPS	GRID DATUM	OSGB by GPS
BENCH MARK USED		BM VALUE	
		SHEET NUMBER	1 of 1

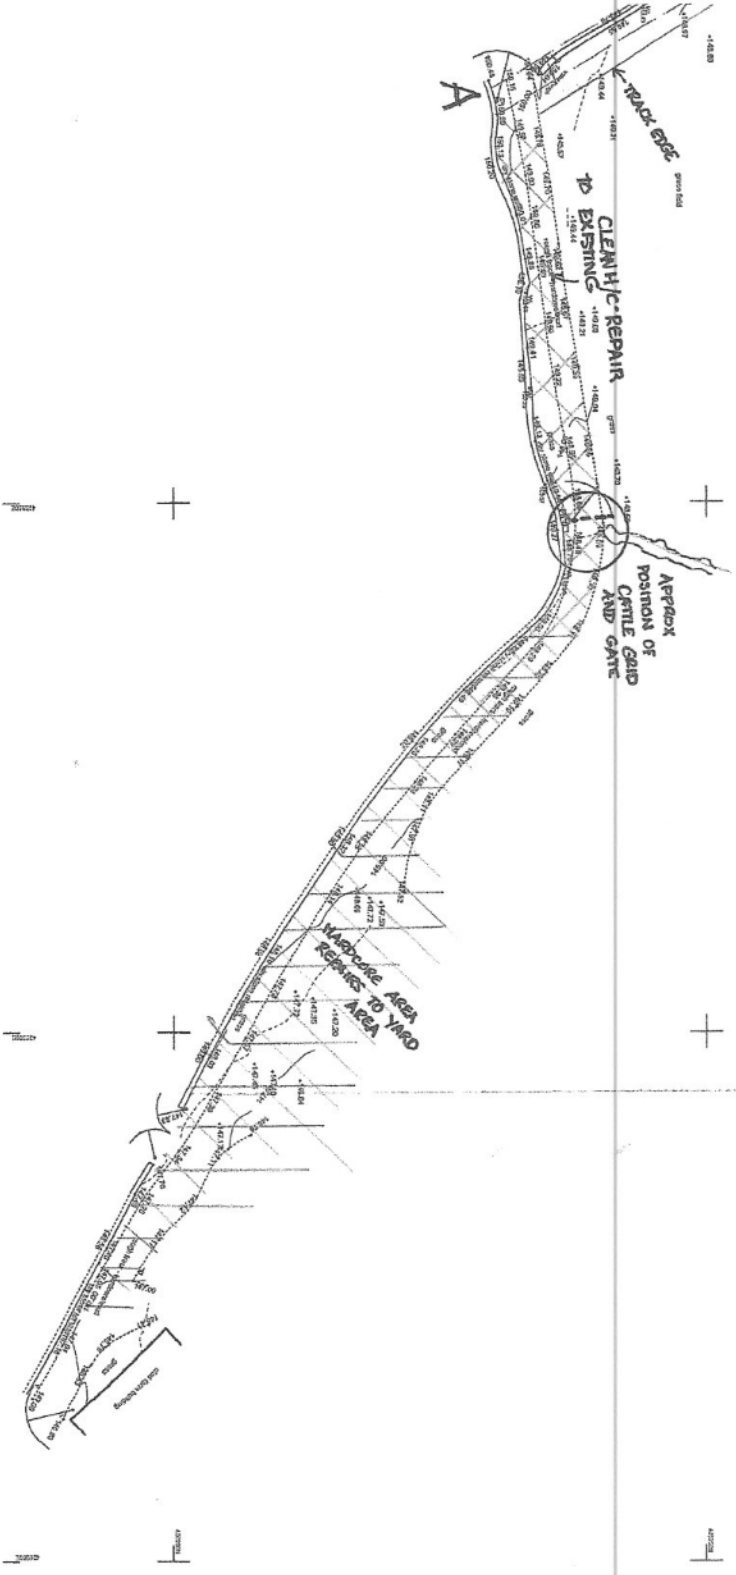


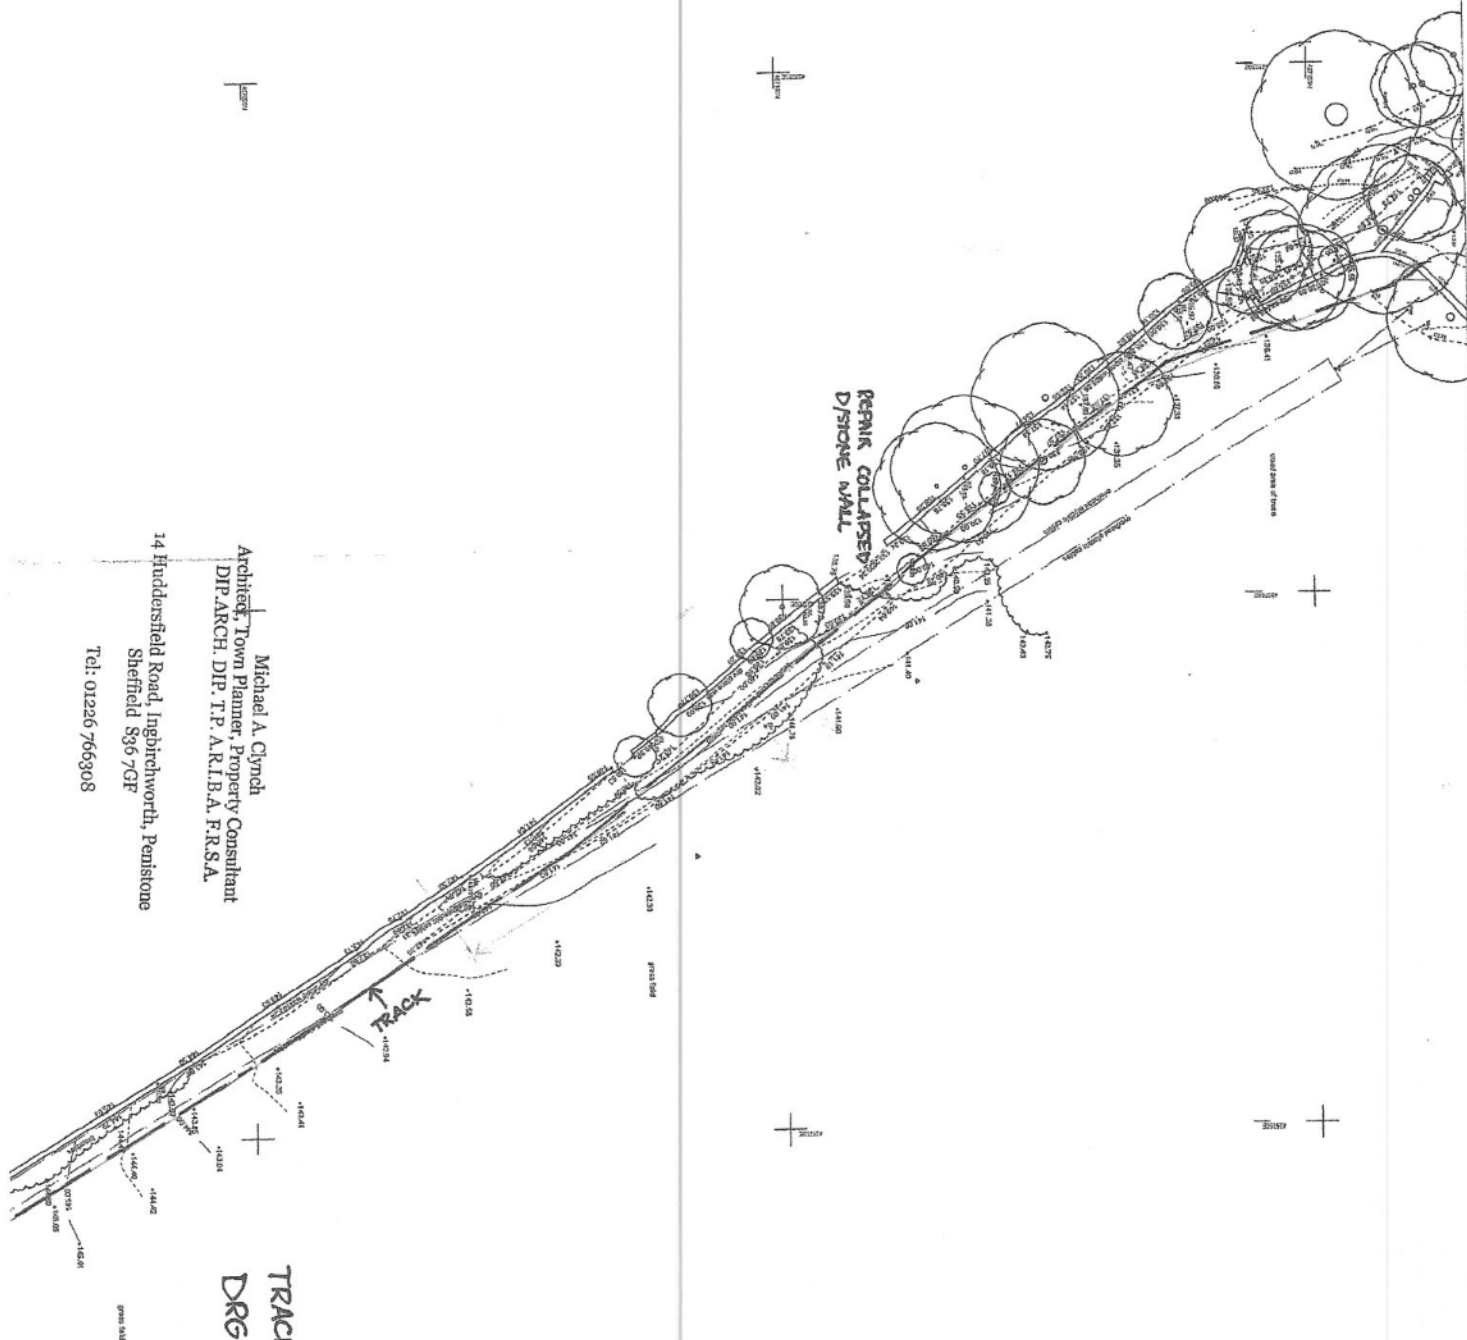

Michael A. Cynich
Architect, Town Planner, Property Consultant
DIP ARCH. DIP. T.P. A.R.I.B.A. F.R.S.A.



14 Huddersfield Road, Inghirchworth, Penistone
Sheffield S36 7GF
Tel: 01226 766308

TRACK
DRG 3

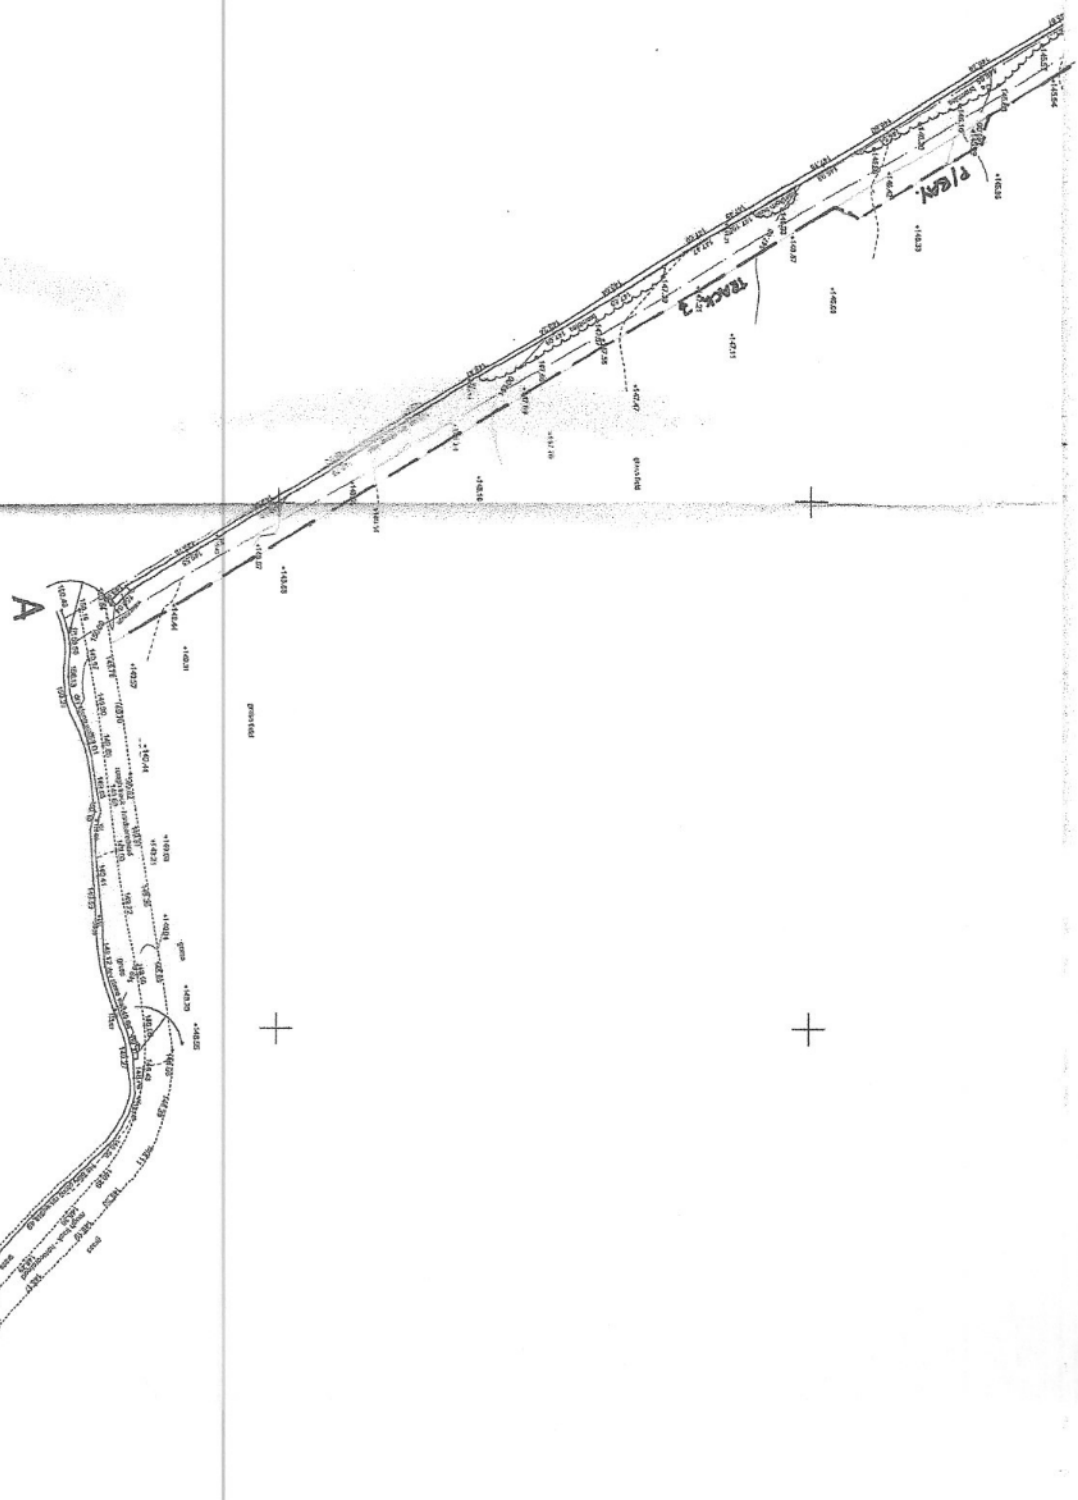

Michael A. Clynn
Architect, Town Planner, Property Consultant
DIP.ARCH, DIP. T.P. A.R.I.B.A. F.R.S.A.
14 Huddersfield Road, Ingirchworth, Penistone
Sheffield S36 7GF
Tel: 01226 766308

TRACK
DRG 2

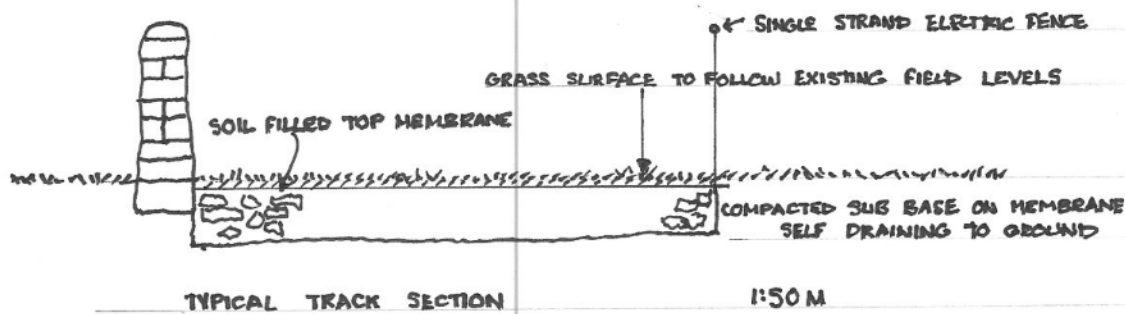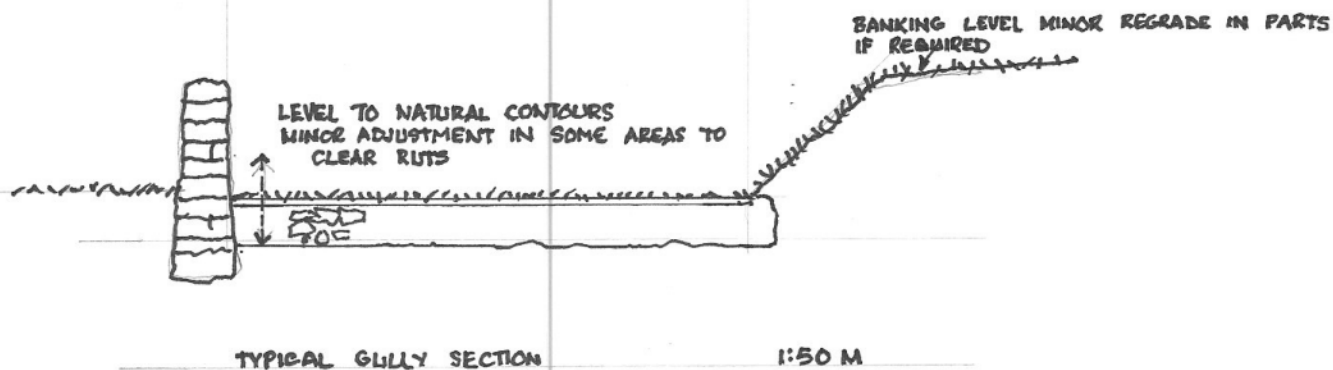

COUNTRYSIDE TRACK TO HEALD HEAD COTTAGE

Michael A. Clynych
 Architect, Town Planner, Property Consultant
 DIP.ARCH. DIP. T.P. A.R.I.B.A. F.R.S.A.

14 Huddersfield Road, Ingbirchworth, Penistone
 Sheffield S36 7GF


Tel: 01226 766308

Brown: A right of way at all times and for all purposes with or without vehicles or animals

PLAN REFERRED TO:

CAWTHORNE

SYK139987 (Full Transfer)

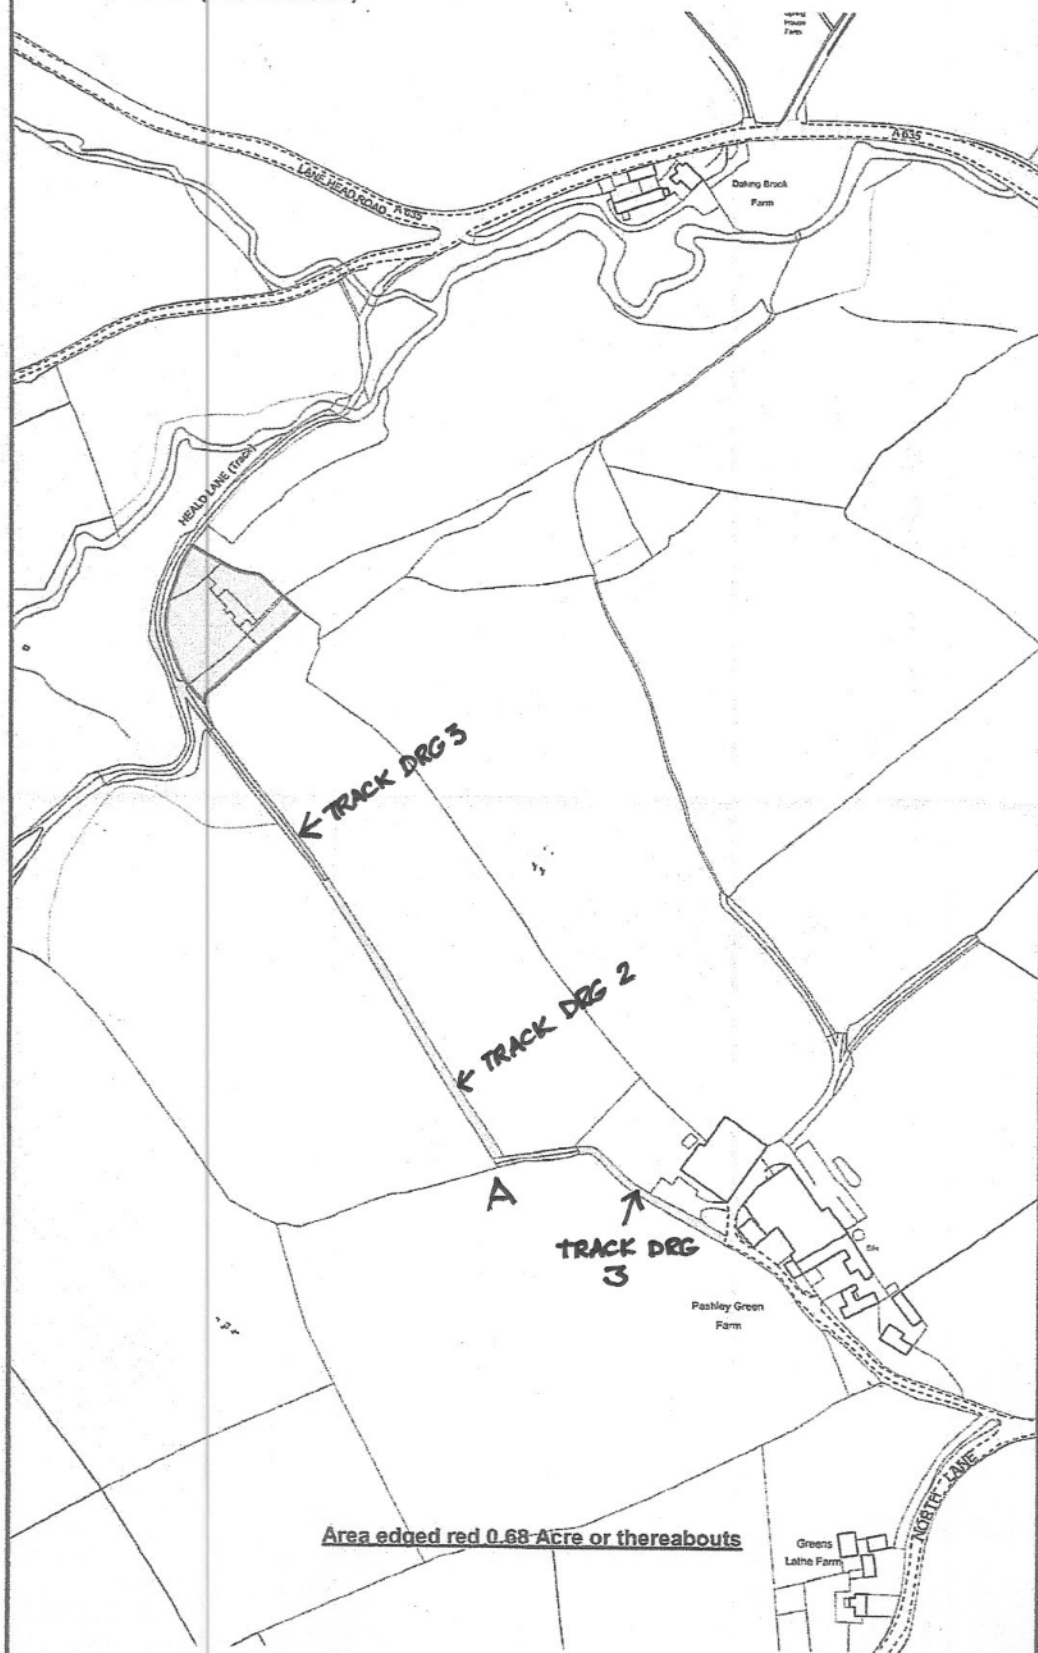

Area edged red 0.68 Acre or thereabouts



Strategic Property and Procurement/Asset Management
PO Box 634, Barnsley, S70 9GG

e-mail: Assetmanagement@barnsley.gov.uk

Reproduced from the Ordnance Survey mapping with the permission of Her Majesty's Stationery Office. © Crown Copyright. Unauthorized reproduction infringes Crown Copyright and may lead to prosecution or civil proceedings

Licence number 100022264 (2006)

Scale 1: 2,500