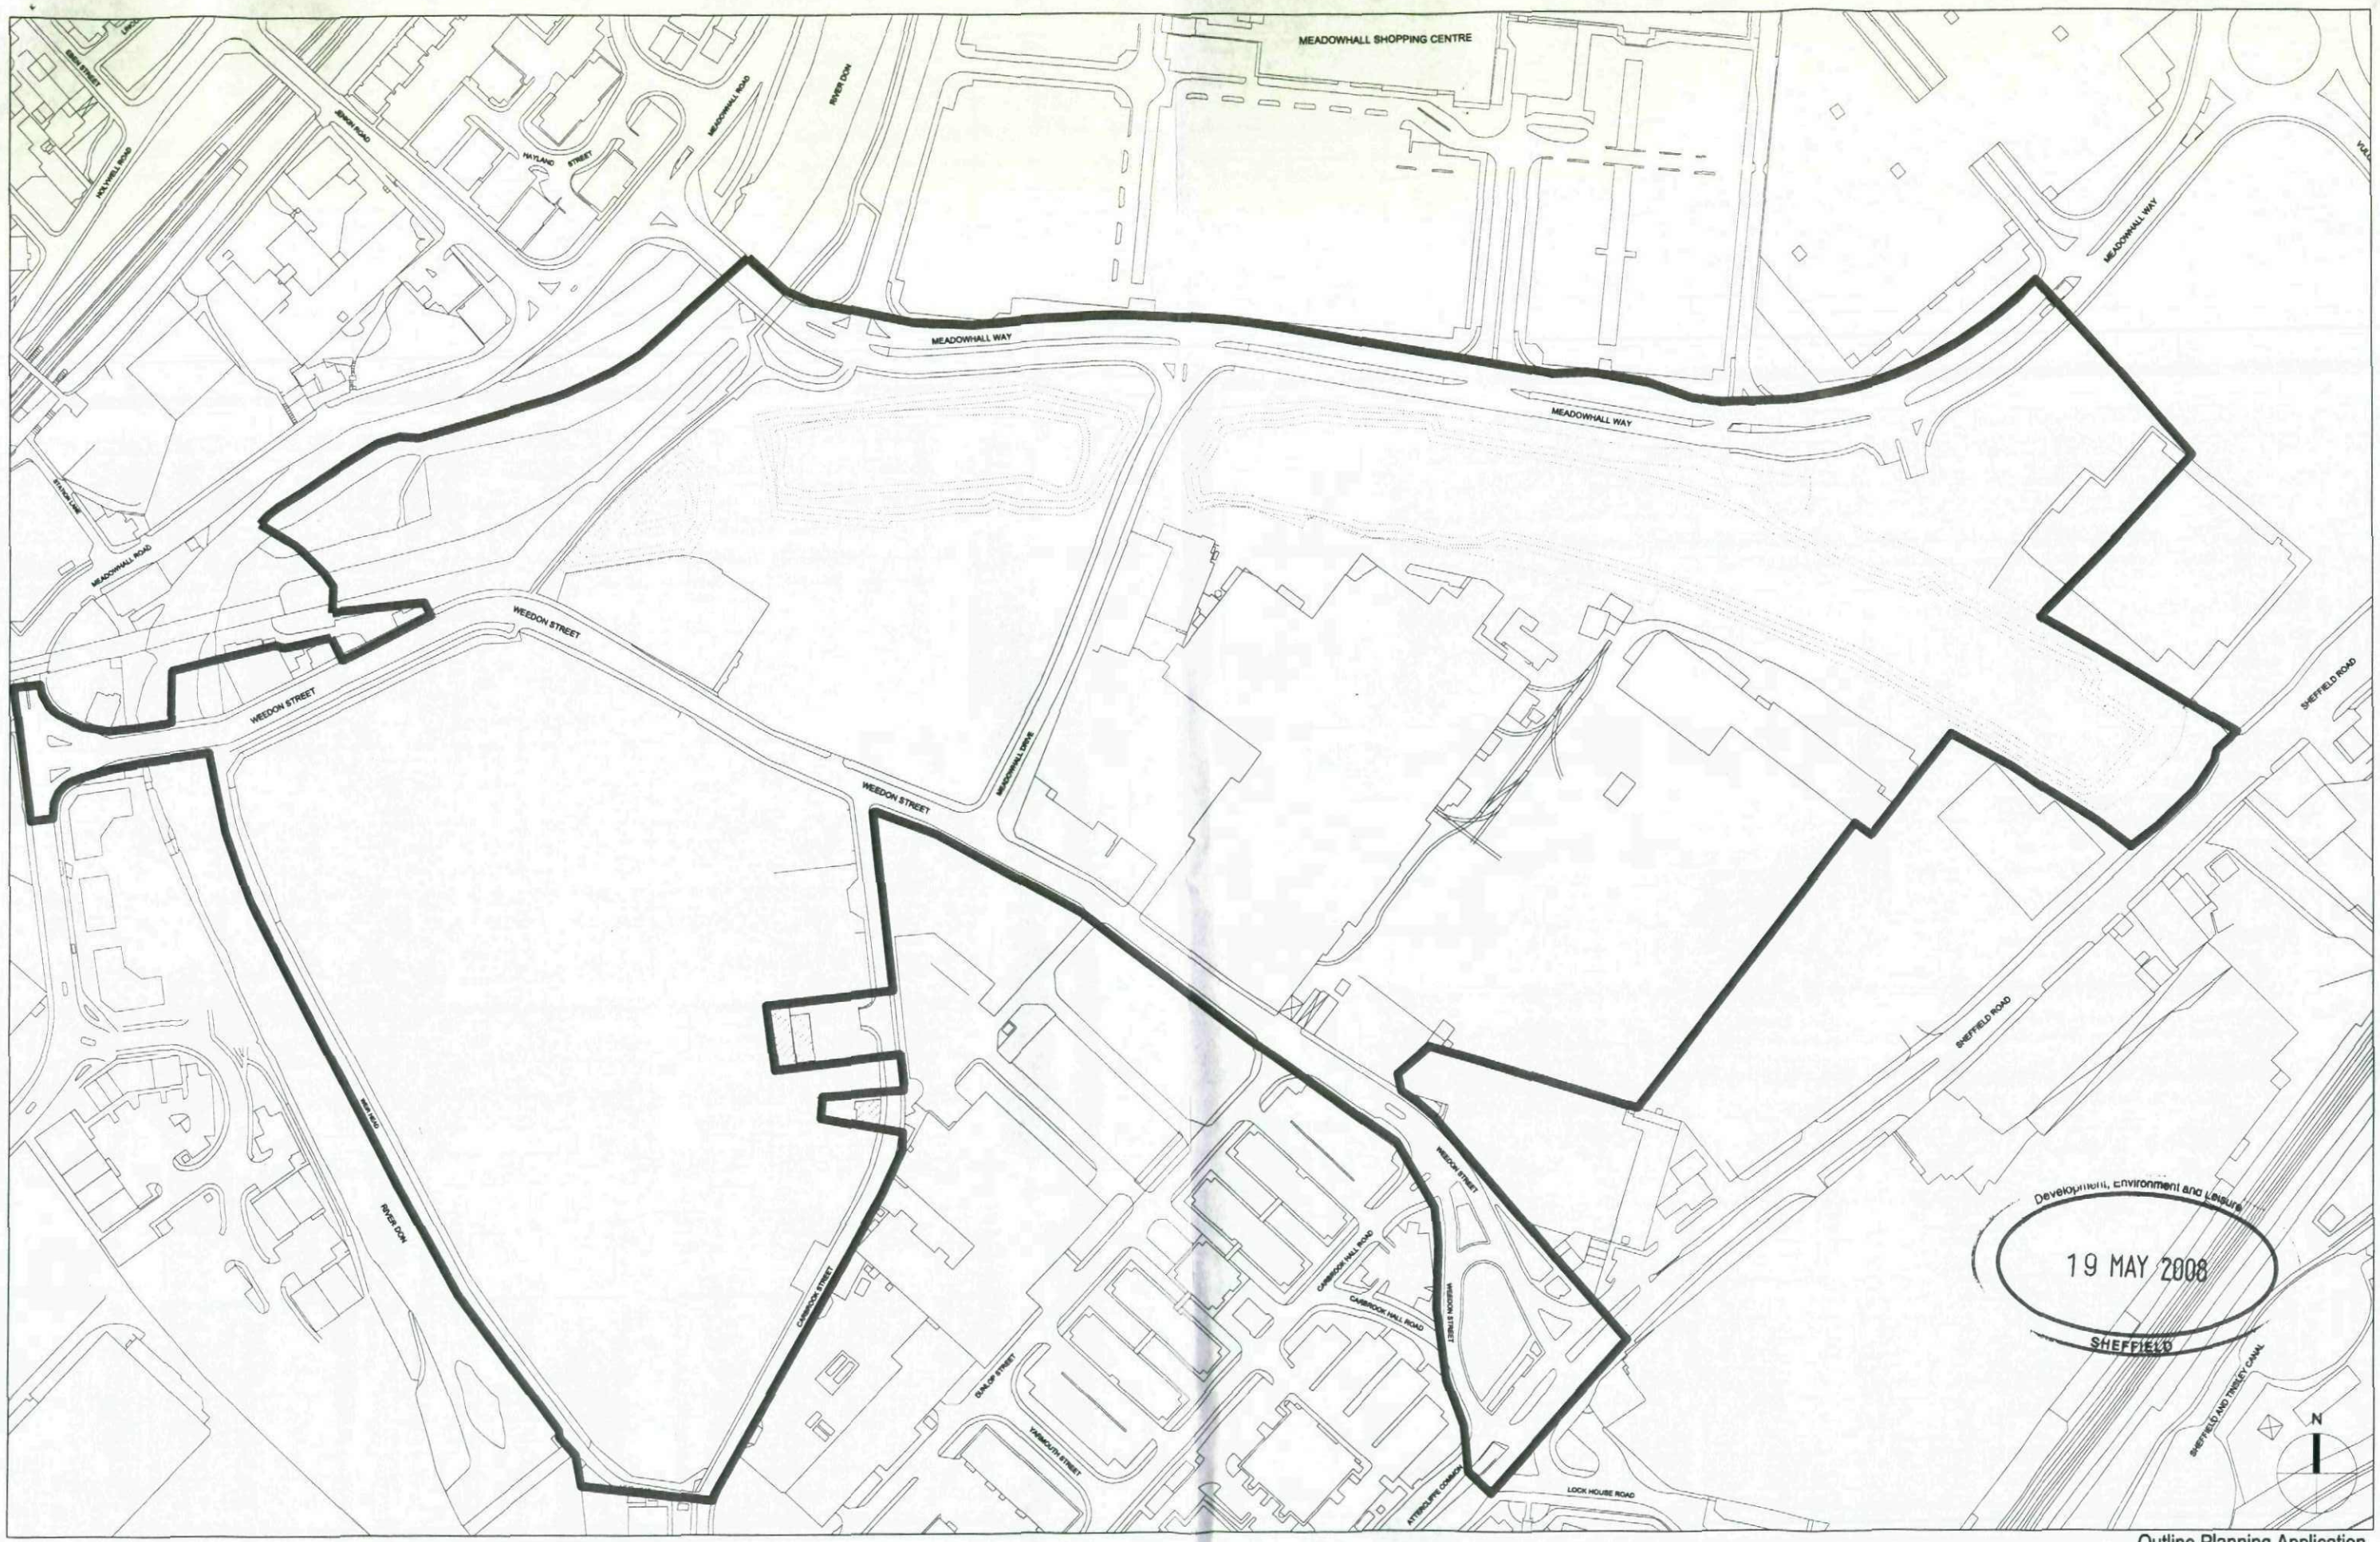


| Date | Reference | Revision |
|---|---|---|
| | | |

Key

© Copyright Hopkins Architects Ltd. Registered in England number: 3241431 Registered address: 27 Broadley Terrace London NW1 6LG Do Not Scale. Use Figured Dimensions Only. All Dimensions to be checked on site. Original Drawing Size A1 (L)

Client: British Land

Project: The River Don District, Sheffield

Subject: Outline Application Boundary Drawing

Architects: Hopkins Architects Ltd
27 Broadley Terrace London NW1 6LG
T: 020 7724 1751 E: mail@hopkins.co.uk

Outline Planning Application

| Sort Code | Drawing Number | Rev. |
|---|---|---|
| RDD | 3000 | - |

Date 16/05/2008 Scale 1:2500 @ A3