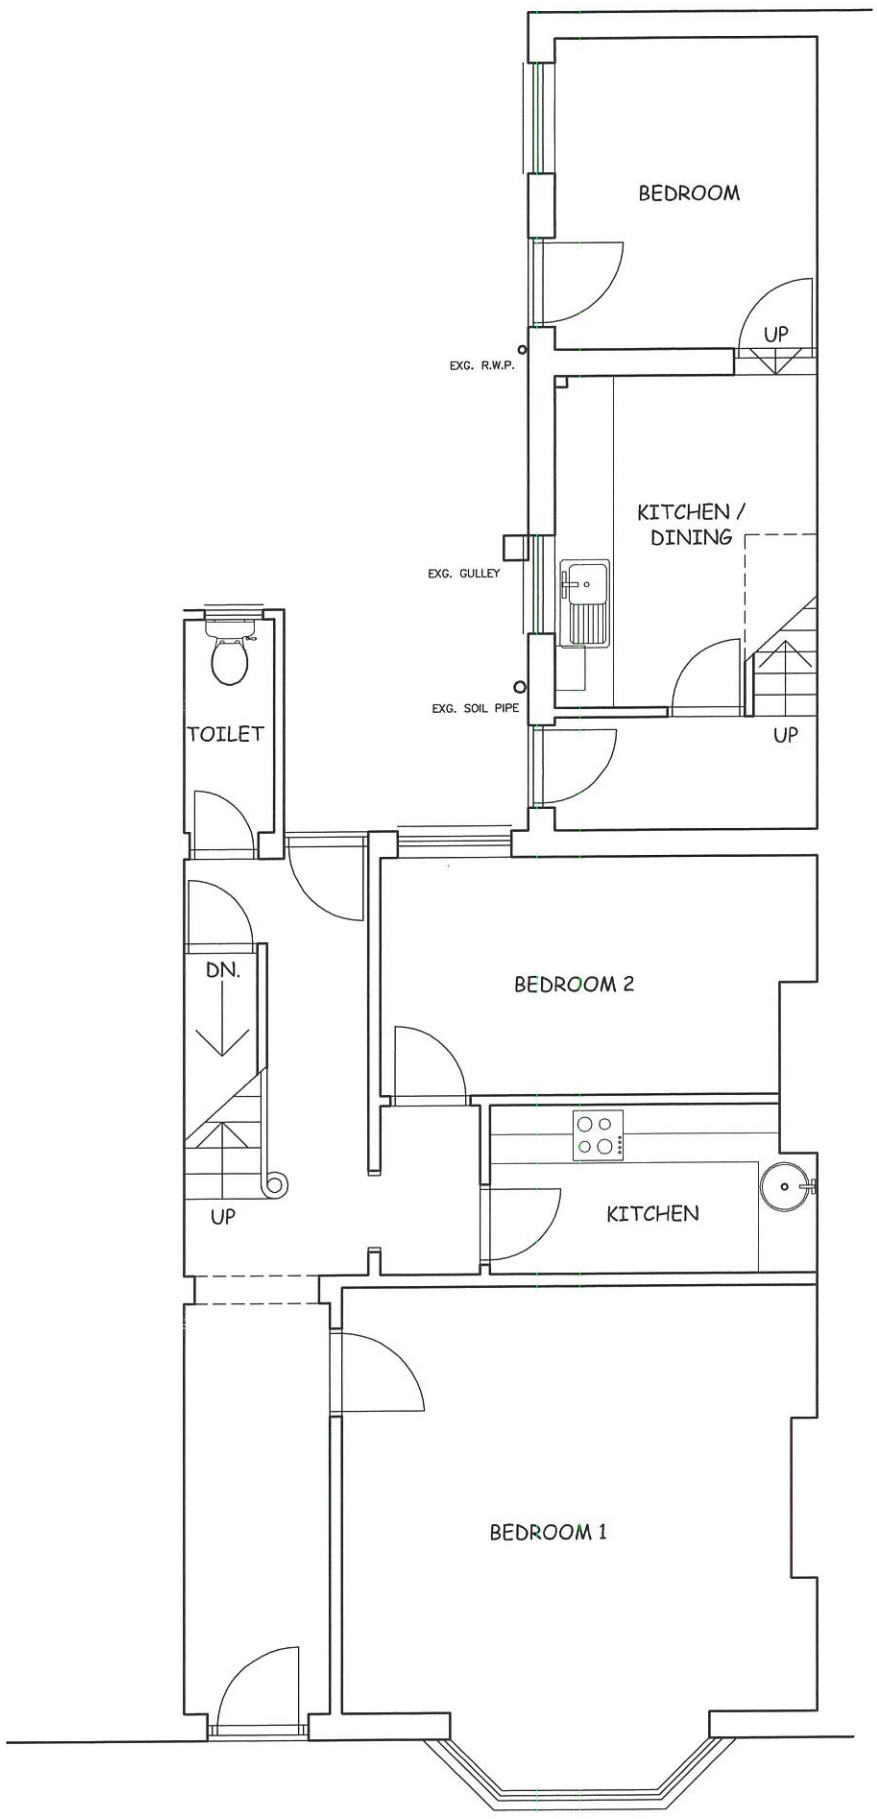



GROUND FLOOR PLAN AS EXISTING 1:75

Andromeda
ARCHITECTURE
105 HAWKSLEY AVENUE
SHEFFIELD S6 2BD
Tel: (0114) 2854 207

L.P.S. AT 109 DODWORTH ROAD, BARNSLEY, S70 6HL
REFURB OF H.M.O.

GROUND FLOOR PLAN AS EXISTING	1/75 @ A3	MAY'17	02-0517-S1.1

© COPYRIGHT EXISTS ON THE DESIGNS AND INFORMATION SHOWN ON THIS DRAWING The contractor must verify all dimensions on site commencing work of any kind. No dimensions to be scaled from this drawing for fabrication or construction purposes.

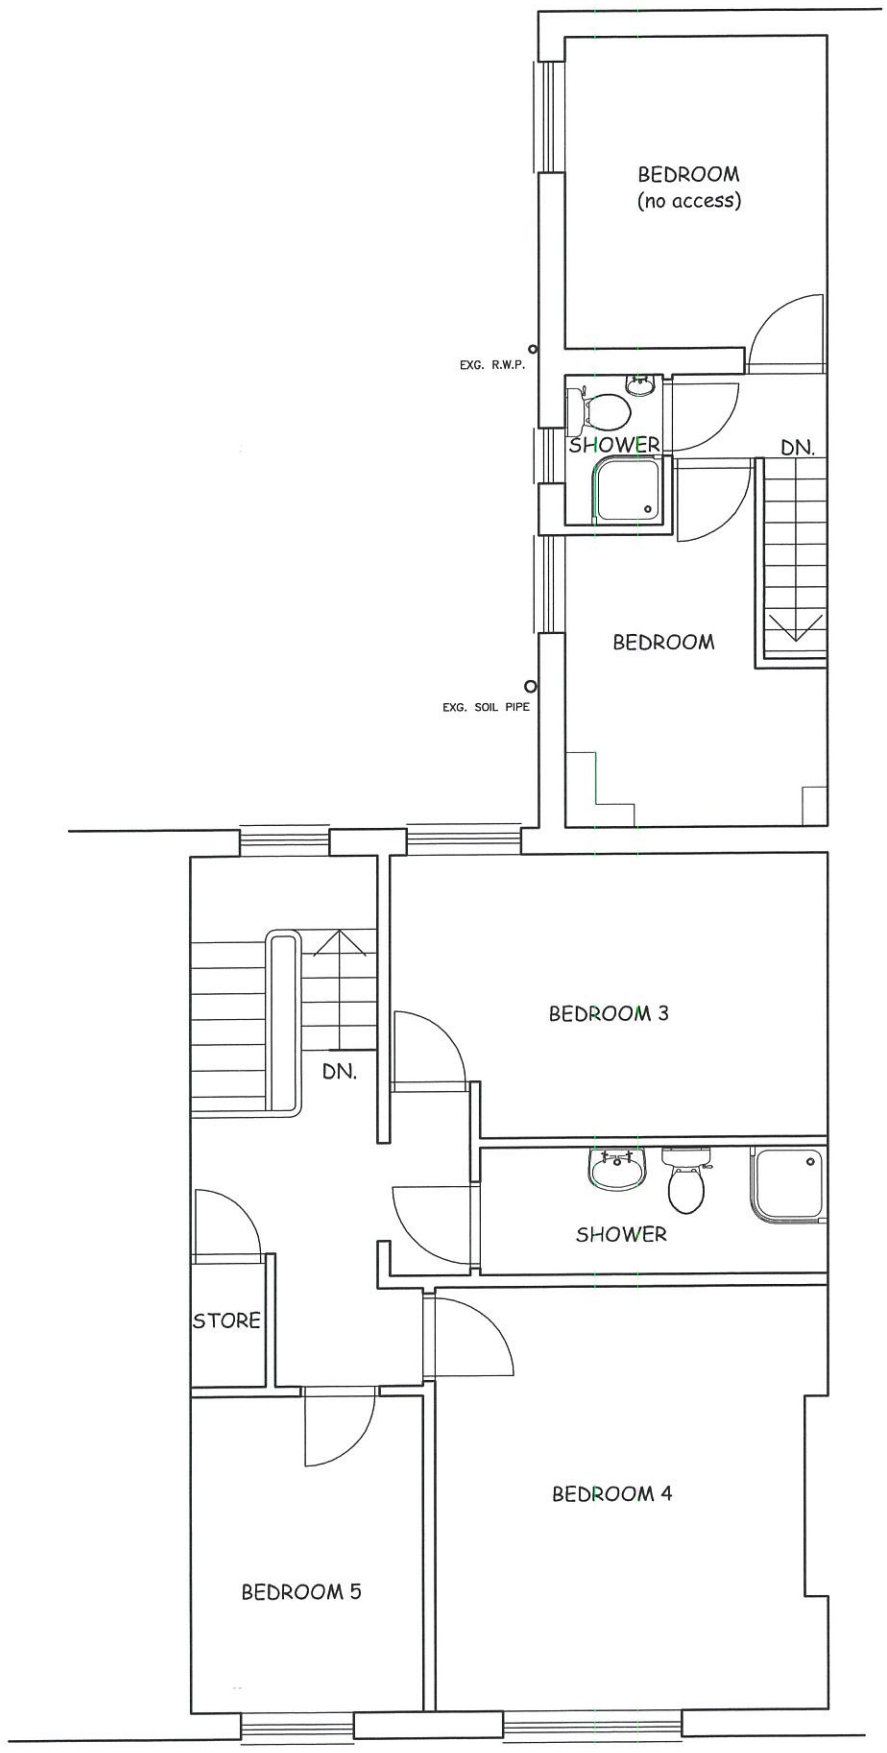

FIRST FLOOR PLAN AS EXISTING 1:75

Andromeda
ARCHITECTURE
105 HAWKSLEY AVENUE
SHEFFIELD S6 2BD
Tel: (0114) 2854 207

L.P.S. AT 109 DODWORTH ROAD, BARNSLEY, S70 6HL
REFURB OF H.M.O. / APARTMENTS

FIRST FLOOR PLAN AS EXISTING	1/75 @ A3	MAY'17	02-0517-S1.2

© COPYRIGHT EXISTS ON THE DESIGNS AND INFORMATION SHOWN ON THIS DRAWING The contractor must verify all dimensions on site commencing work of any kind. No dimensions to be scaled from this drawing for fabrication or construction purposes.