


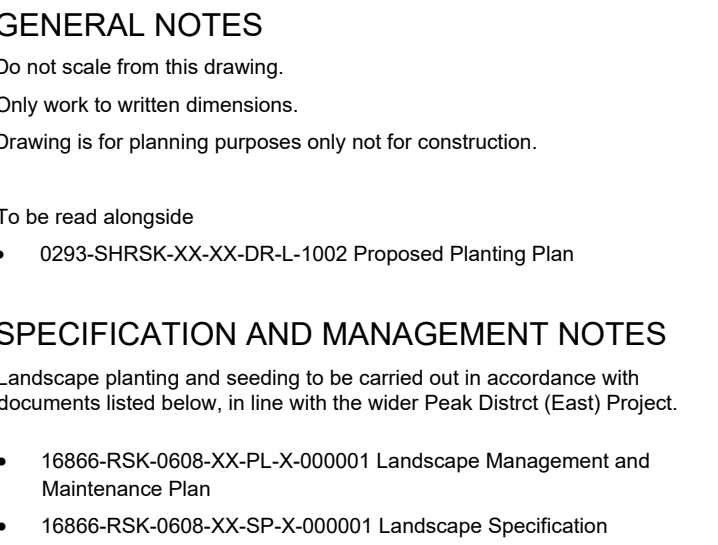

2	16/08/22	AMENDED VEHICLE ACCESS GATE LOCATION AMENDED STREET FURNITURE SPECIFICATION ISSUED FOR PLANNING DRAFT ISSUE FOR COMMENT	RP	LH	LH
1	16/08/22		RP	LH	LH
0	15/08/22		RP	LH	RA/CS
RAFT	13/09/22		RP	LH	LH
Rev.	Date	Amendment	Drawn	Chkd.	Appd.

 **STEPHENSON
HALLIDAY**

Planning, Landscape & Environment
an **RSK** company

Fourways House,
57 Hillton Street,
Manchester,
M1 2EJ.

Tel: +44 (0) 161 236 2757
Email: info@stephenson-halliday.com
Web: www.stephenson-halliday.com

Client


nationalgrid

Project Title
Visual Impact Provision (VIP)
Peak District (East) Project
Dunford Bridge Car Park Redesign

Drawing Title

Proposed Landscape Scheme

Drawn RP	Date 28/07/22	Checked LH	Date 12/08/22	Approved RA/CS	Date 15/08/22
Scale 1:200		Orig. Size A1		Status PLANNING	
Drawing No. 0293-SHRSK-XX-XX-DR-L-1001					Rev. 02

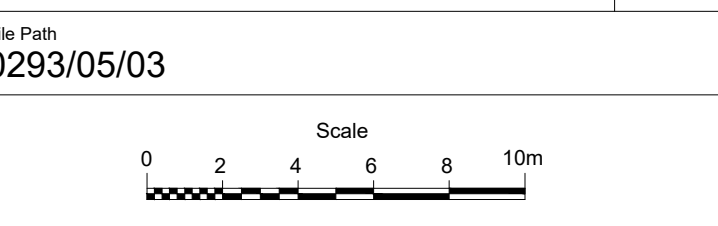

	TRANS PENNINE TRAIL FLEXIPAVE RE-SURFACING TO MATCH ADJACENT TRAIL
	CAR PARK ROAD SURFACE MID GREY MULTICOLOUR TARMAC
	PATH SURFACING FLEXISTONE SURFACE IN COLOUR TO MATCH TRANS PENNINE TRAIL
	FEATURE SURFACING GRANITE STONE PAVING SETTS AROUND ARTWORK / FEATURES
	EXISTING GRASS
	CAR BAYS REINFORCED GRASS. MINIMUM 2.5M x 5.0M BAY
	ACCESSIBLE CAR BAYS FLEXISTONE SURFACE. MINIMUM 3.6M x 6.0M BAY
	TACTILE PAVEMENT
	BESPOKE GRASSLAND WITH HERB MIX SPECIES MIX TO MATCH MAIN PROJECT MIX
	NATIVE TREES AND SHRUBS FOR DETAILS SEE DRAWING 0293-SHRSK-XX-XX-DR-L-1002 PROPOSED PLANTING PLAN
	RECYCLED PLASTIC BENCH TYPE: MARMAX STURDY BENCH. SIZE: ADULT. COLOUR: BROWN.
	RECYCLED PLASTIC PICNIC TABLE TYPE: MARMAX HEAVY DUTY PICNIC BENCH EXTENDED TOP. SIZE: ADULT. COLOUR: BROWN.

- | | |
|---|--|
|  | COMBINED LITTER AND DOG WASTE BIN
TO BE SOURCED FROM BARNSELEY NEIGHBOURHOOD SERVICES |
|  | RECYCLED PLASTIC BOLLARD
TYPE: BROXAP ALDRIDGE INVINCIBLE RECYCLED PLASTIC BOLLARD.
COLOUR: BLACK WITH HALF WHITE/HALF RED REFLECTIVE BAND. |
|  | NEW AND REFURBISHED SITE FEATURES
SEE DRAWING NOTES FOR SPECIFIC DETAILS |
|  | PROPOSED KERB
125mm HEIGHT. PRE CAST CONCRETE |
|  | EXISTING METAL FENCE TO BE RESTORED |
|  | METAL FENCE TO MATCH EXISTING |
|  | CAR PARK CONCRETE WHEEL STOP |
|  | STONE WALL WITH STONE POSTS |
|  | PLANNING APPLICATION RED LINE BOUNDARY |
|  | PEAK DISTRICT NATIONAL PARK BOUNDARY |
| | MIXED NATIVE WOODLAND PROPOSED AS PART OF MAIN PEAK DISTRICT (EAST) PROJECT |
| | PROPOSED MIXED LOW GROWING NATIVE SCRUB PROPOSED AS PART OF MAIN PEAK DISTRICT (EAST) PROJECT |
| | EXISTING TREE GROUPS/ VEGETATION RETAINED |

Variations to MS Drawing 16866-BH-0608-XX-DR-C-010298 General Arrangement Plan

1. Change to orientation of picnic area. The new placement of specimen trees will provide shade cover to picnic areas.
2. A mix of specimen tree and shrubs are proposed. Due to site constraints 16 trees required moving from their proposed original location and an attempt has been made to situate these elsewhere within the planning boundary, taking in to account the vegetation free zone required for the underground cable route alignment.

Planting to the original proposed layout would have restricted tree growth and tree thinning would be required. The new placement of specimen trees provides sufficient space for the associated canopy to grow in to, resulting in the healthiest possible trees. The original scheme contained 69 specimen trees and the new scheme contains 41. To counteract the loss in numbers, native shrubs have been specified. The total of specimen tree and shrubs in the scheme is 75.