

Location Plan 1:1250

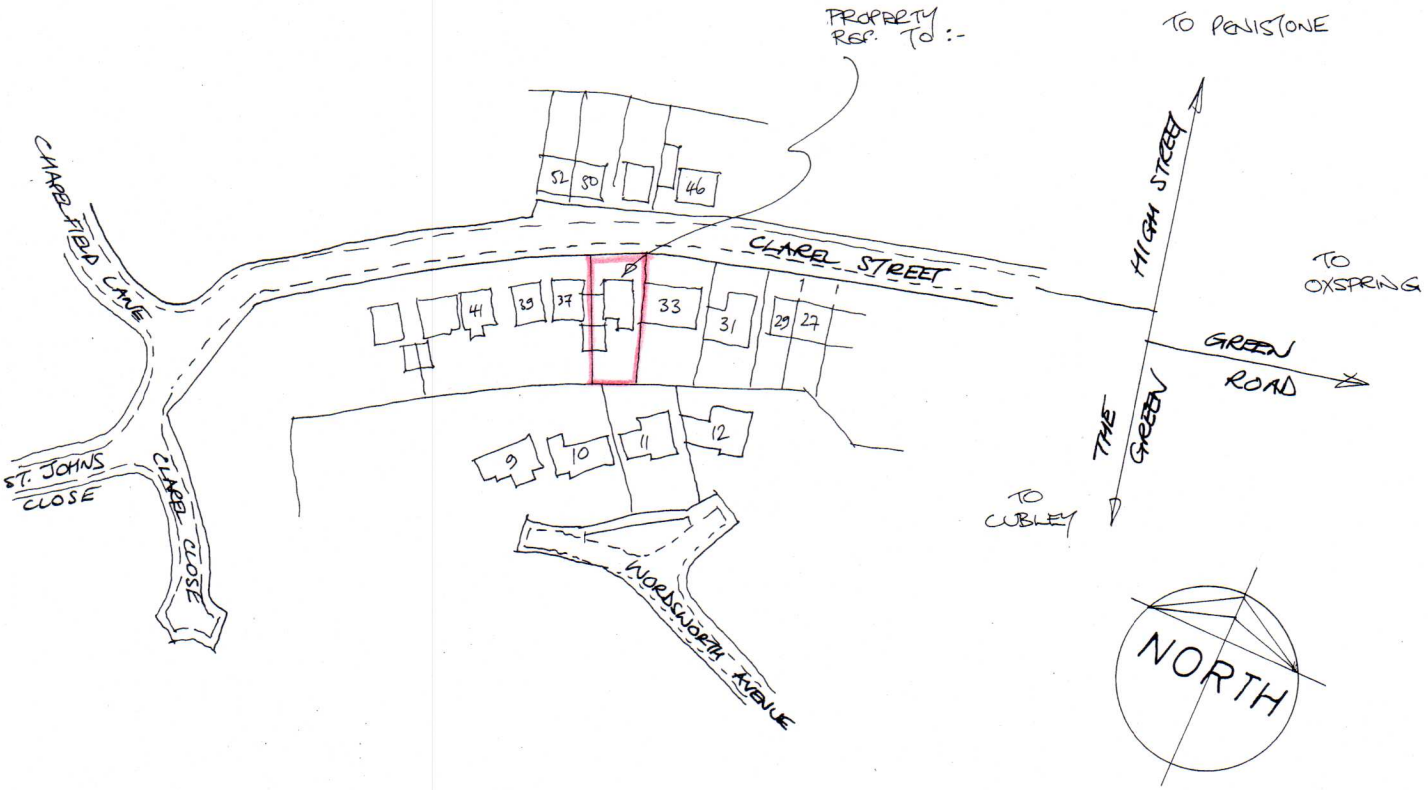

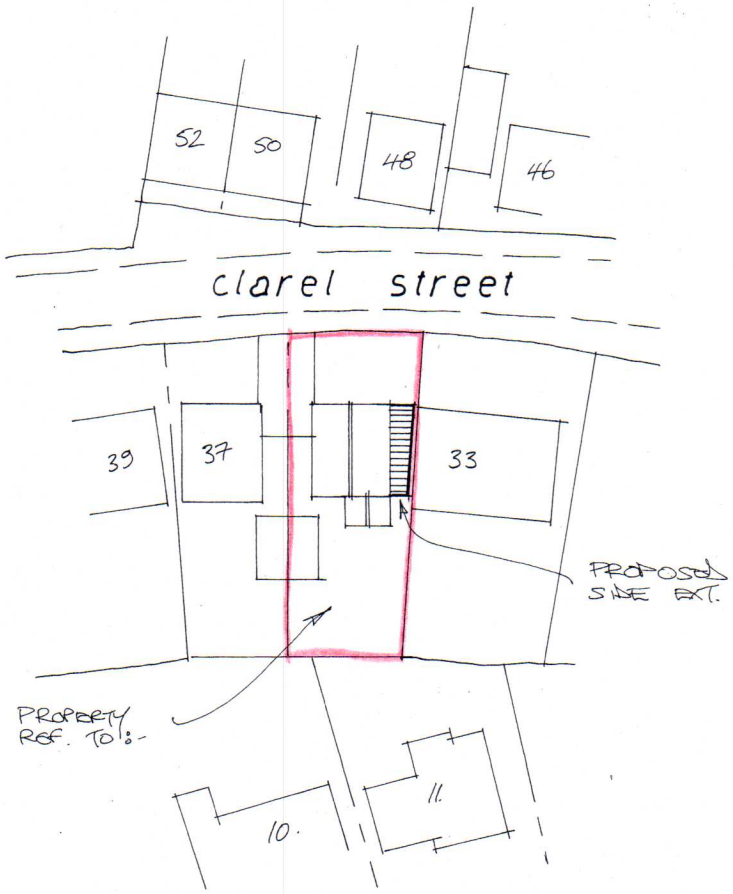

Site Layout 1:500

Rev	Notes	Date

B/Regs:

Planning:

Garry Greetham Associates
Residential Design Consultant
Westwood House
18 Carr Lane
Tankersley
Barnsley S75 3BE
Tel(01226)746573

PROJECT	Side Extension
CLIENT	Mr. & Mrs. S. Turner
TITLE	Site & Location Layouts
ADDRESS	35 Clarel Street, Penistone, Sheffield. S36 6AU
DRAWN BY	ggg
SCALE	as shown
DATE	Feb 21
DRAWING No	951-01
REV	

Member of the Chartered Institute of Architectural Technologists