No Cheque D/C

M. Whyke. M.R.I.C.S.

Architectural Consultant & Building Surveyor
9 Witham Court
Higham
Barnsley
S75 1PX
Tel. 01226 386190

15:8:08

Barnsley Metropolitan Borough Council
18 AUG 2008
Corporate Mail Room

Dear Sir

Proposed Planning Application For The Formation Of A Retaining Wall, Parking Area & Access Crossing At 33 Stainbrough Road Dodworth Barnsley For Mr. R. Saxton

I refer to the above mentioned project & enclose for your attention 3 copies of the location plan which I understand were omitted from the application. I trust that this will allow you to validate the application & look forward to hearing from you in the near future.


Yours faithfully

[redacted]

M. Whyke.

Ordnance Survey®

OS Sitemap™

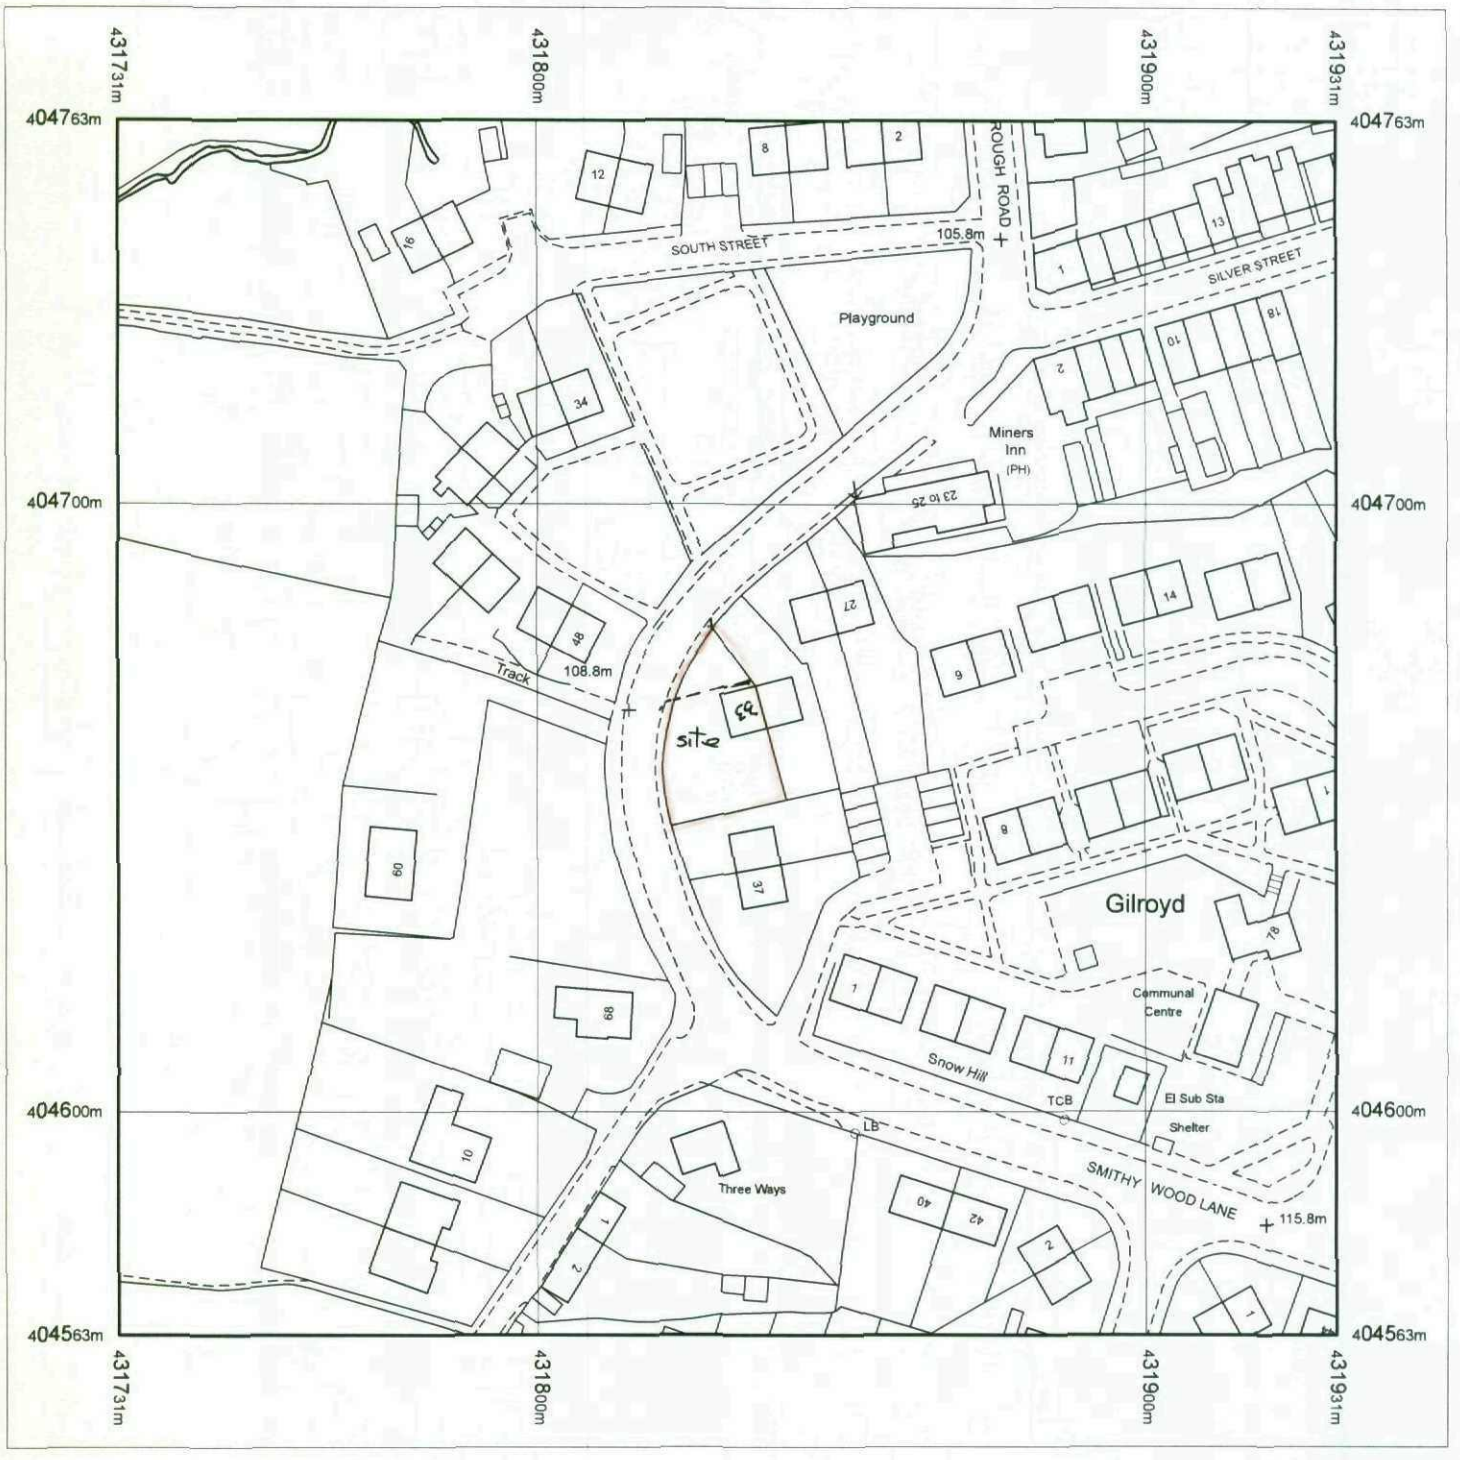

Produced 24.06.2008 from the Ordnance Survey National Geographic Database and incorporating surveyed revision available at this date. © Crown Copyright 2008.

Reproduction in whole or part is prohibited without the prior permission of Ordnance Survey.

Ordnance Survey and the OS Symbol are registered trademarks and OS Sitemap is a trademark of Ordnance Survey, the national mapping agency of Great Britain.

The representation of a road, track or path is no evidence of a right of way.

The representation of features as lines is no evidence of a property boundary.

Metres
0 20 40

Scale 1:1250

Supplied by: **Blackwells**
Serial number: 01338000
Centre coordinates: 431831.38 404663.13

Further information can be found on the OS Sitemap Information leaflet or the Ordnance Survey web site: www.ordnancesurvey.co.uk

33 STAINBOROUGH ROAD

DODWORTH

BARNSLEY