



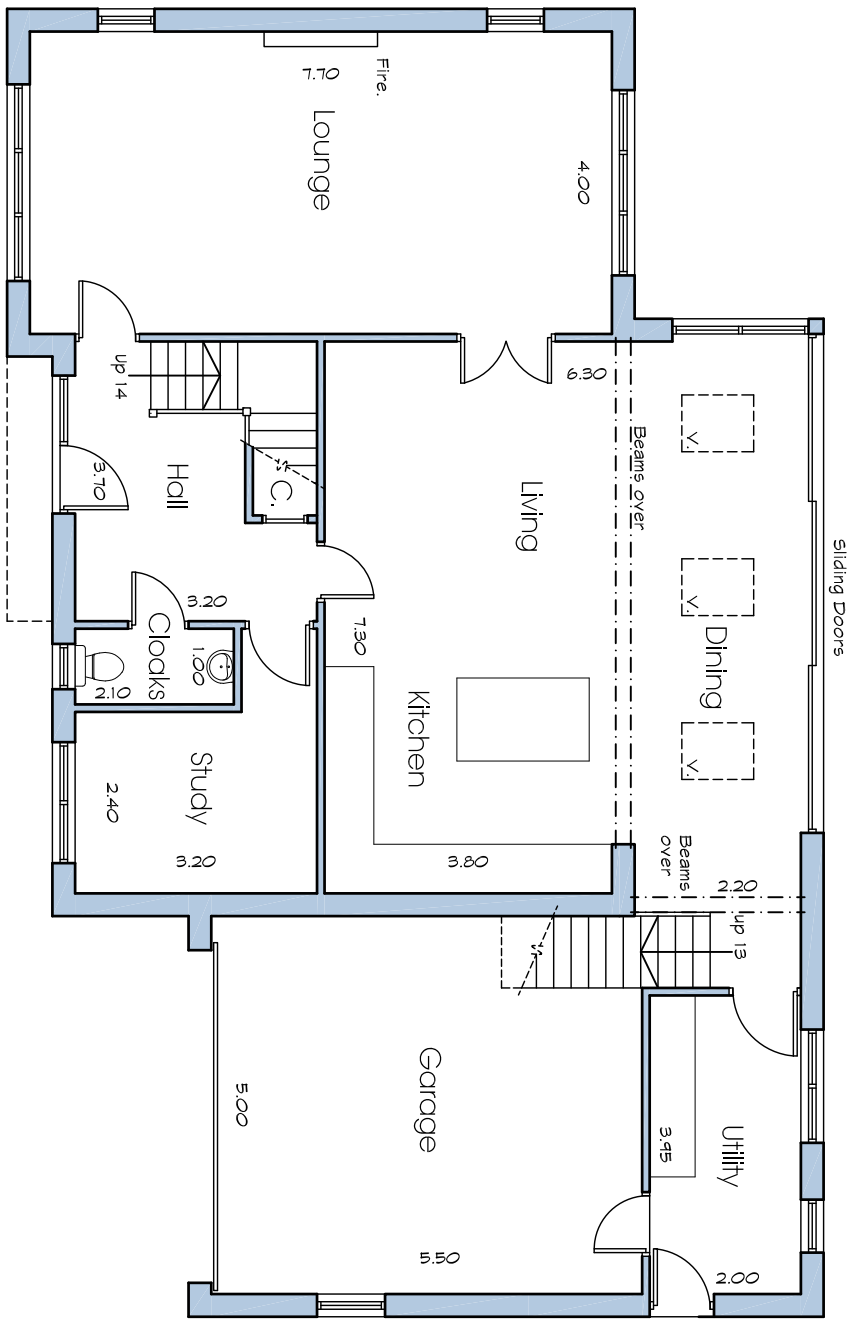


Ground Floor Plan

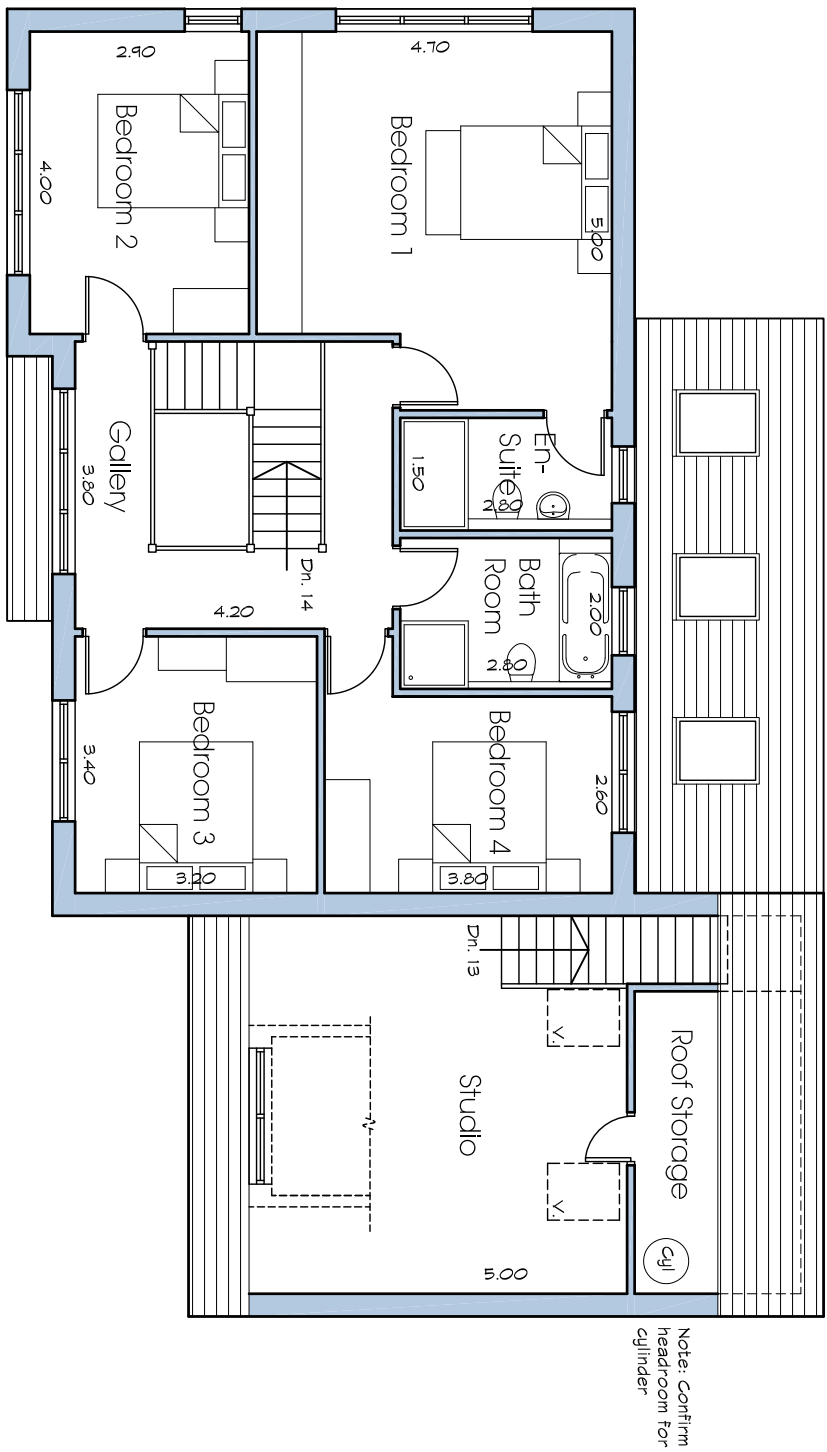


First Floor Plan




Front Elevation

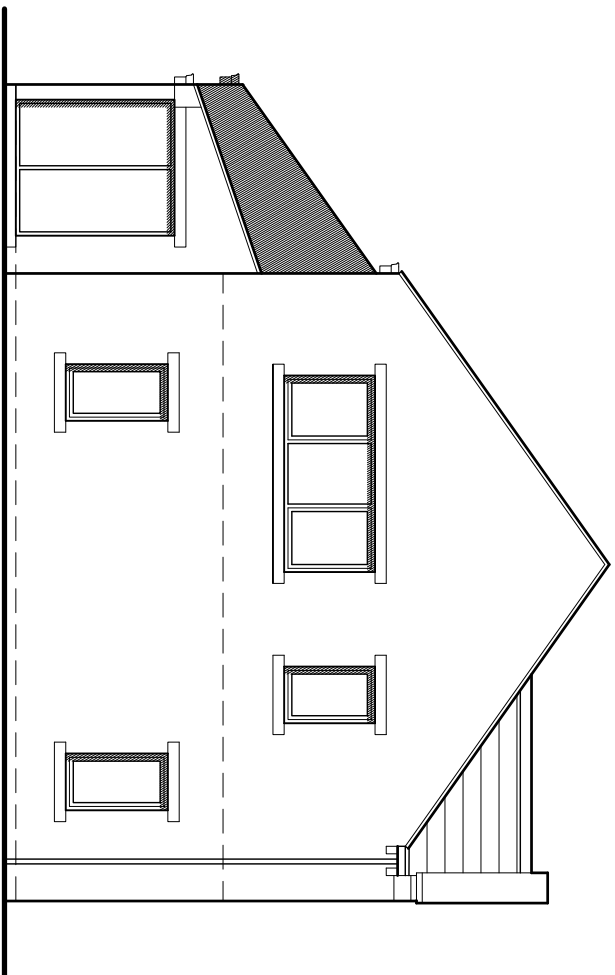


Side Elevation

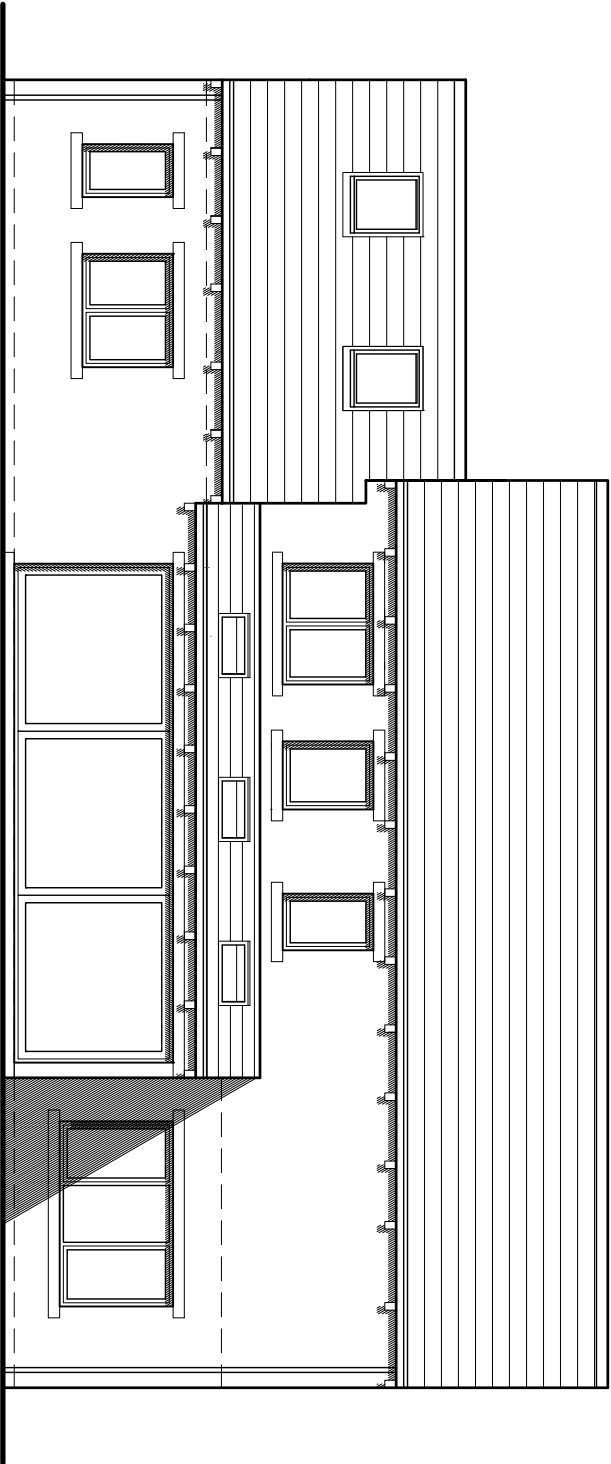

Rear Elevation

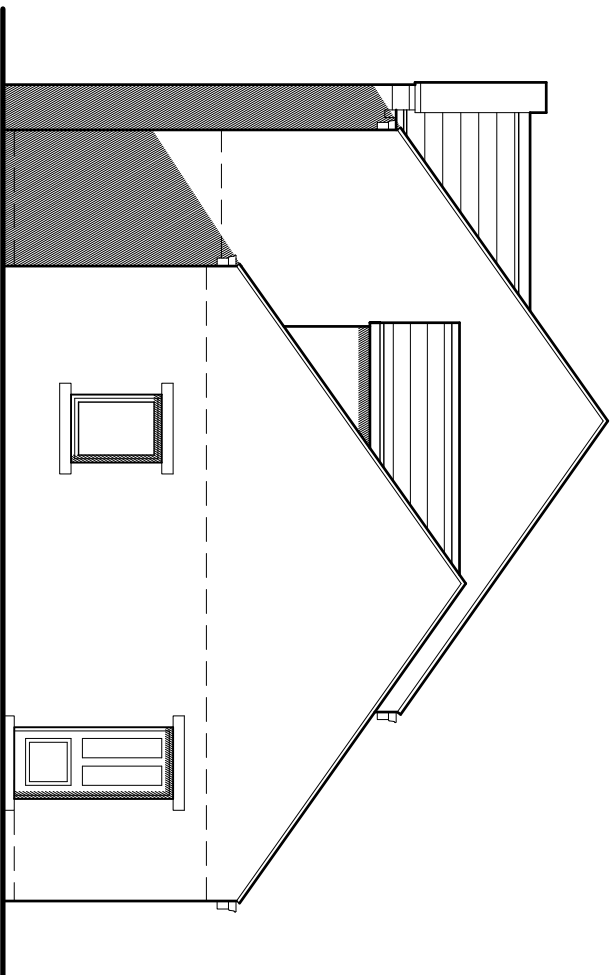

Side Elevation

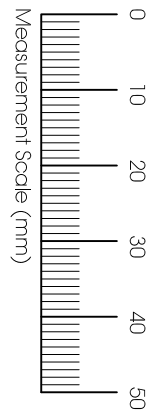

Residential Development
at The Fountain
Wellthorpe Lane
Ingbirchworth

for **CONROY 3ROOK**

Farrar Bamforth Associates Ltd.
Chartered Architectural Technologists
51 Trinity Street, Huddersfield, HD1 4DN
Tel: (01484) 424008 Fax: (01484) 512305
E-mail: design@farrarbamforth.co.uk
Website: www.farrarbamforth.co.uk

**Type B - The Halstead
Floor Plans and Elevations**

Project	Originator	Zone	Level	Type	Role	Number	Revision
19D43	FBA	ZZ	XX	DR	A	0713	P04
Drawn	Date	Suitability	Revision Status	Scale of A2			
MC	Feb 21	S2	Planning	1 : 100			

This document is © Farrar Bamforth Associates Ltd. Drawing measurements shall not be obtained by scaling. Setting out dimensions are to face of structure. Verify all dimensions prior to construction or product manufacture. Immediately report any discrepancies to the originator or the associated model. This document shall be used in conjunction with associated models, specifications and related consultants documents.